


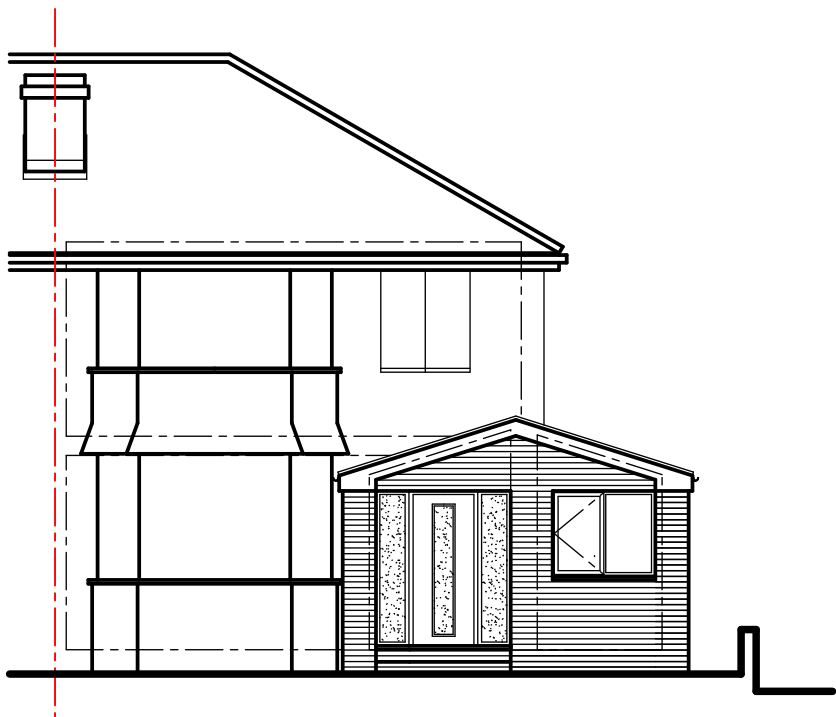

front elevation



side elevation


Materials Schedule

Concrete roof tiles to match existing.


uPVC windows in colour to match existing.

GRP composite door in colour to match existing.


Brick finish to match existing to extension.

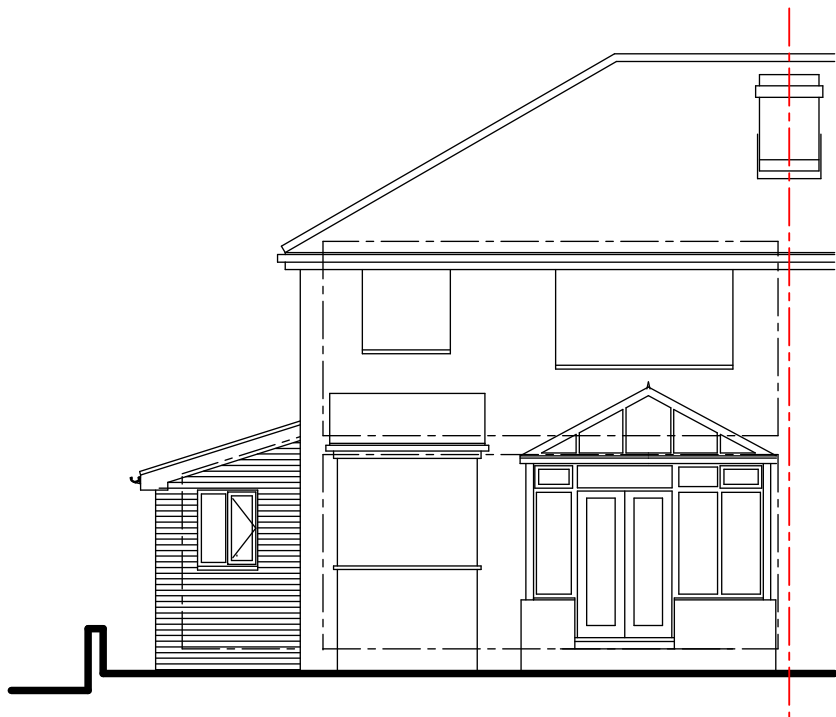

rear elevation

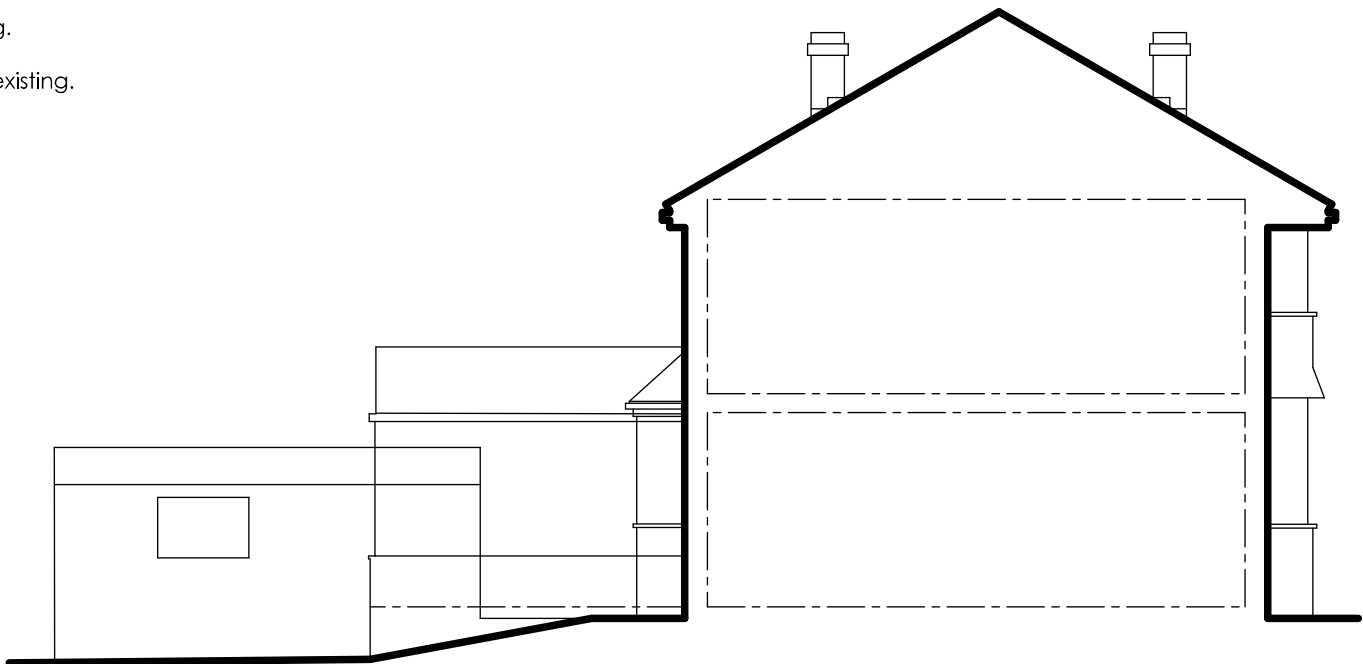

side elevation

 

scale 1:100

Revision	Date	Details

Only Planning Officers may scale from this drawing.
All dimensions must be checked and verified before preparing production drawings or commencing works.
This drawing and its design is copyright and may not be reproduced in any form whatsoever without prior express written consent.

clear Architectural Services
Mark Herring, Clear Architectural Services, 50 Rectory Street, Middleton, Manchester. M24 5TY.
T. 0161 653 7128 M. 07968 748606 E. mark@clear-architecture.co.uk W. www.clear-architecture.co.uk



Date	June 2025.	Drawn	JLK.	Client	Leon Young.	Drawing title	Proposed Elevations. PLANNING.
Scale	1:100 at A3.	Checked	MLH.	Job title	Proposed Extension and Alterations. 14 Banbury Road, Middleton, Manchester M24 1GB.	Drawing No.	CM374 PL 02i.