



PROPOSED ELEVATIONS REV A
SCALE 1:50 / 1:100 @ A1



PROPOSED FRONT ELEVATION

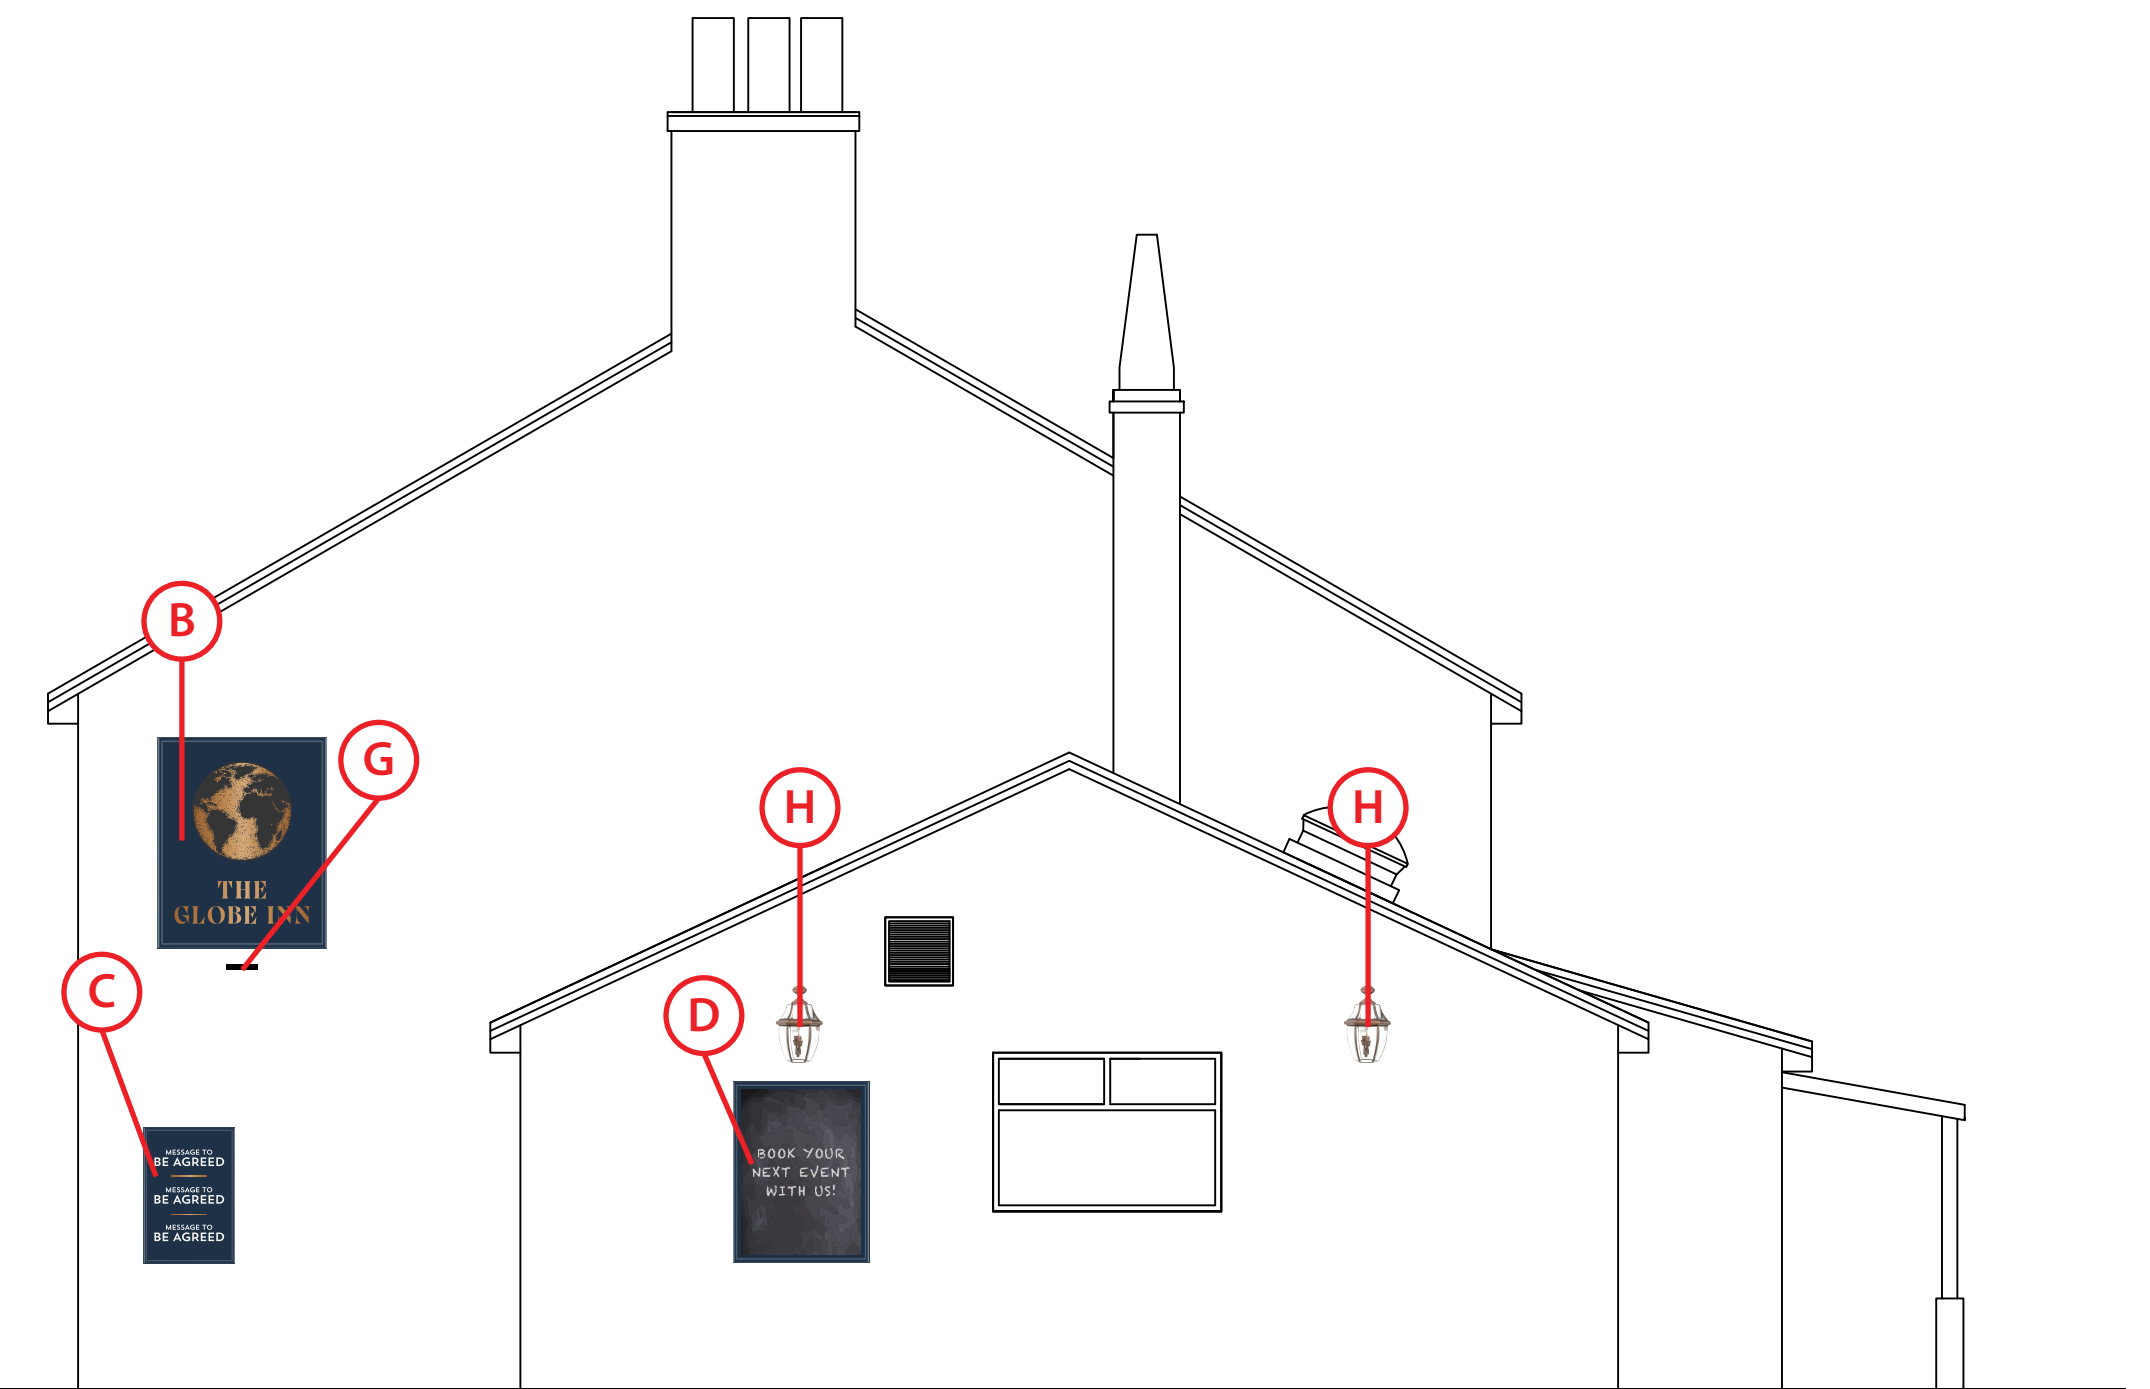

PROPOSED SIDE ELEVATION

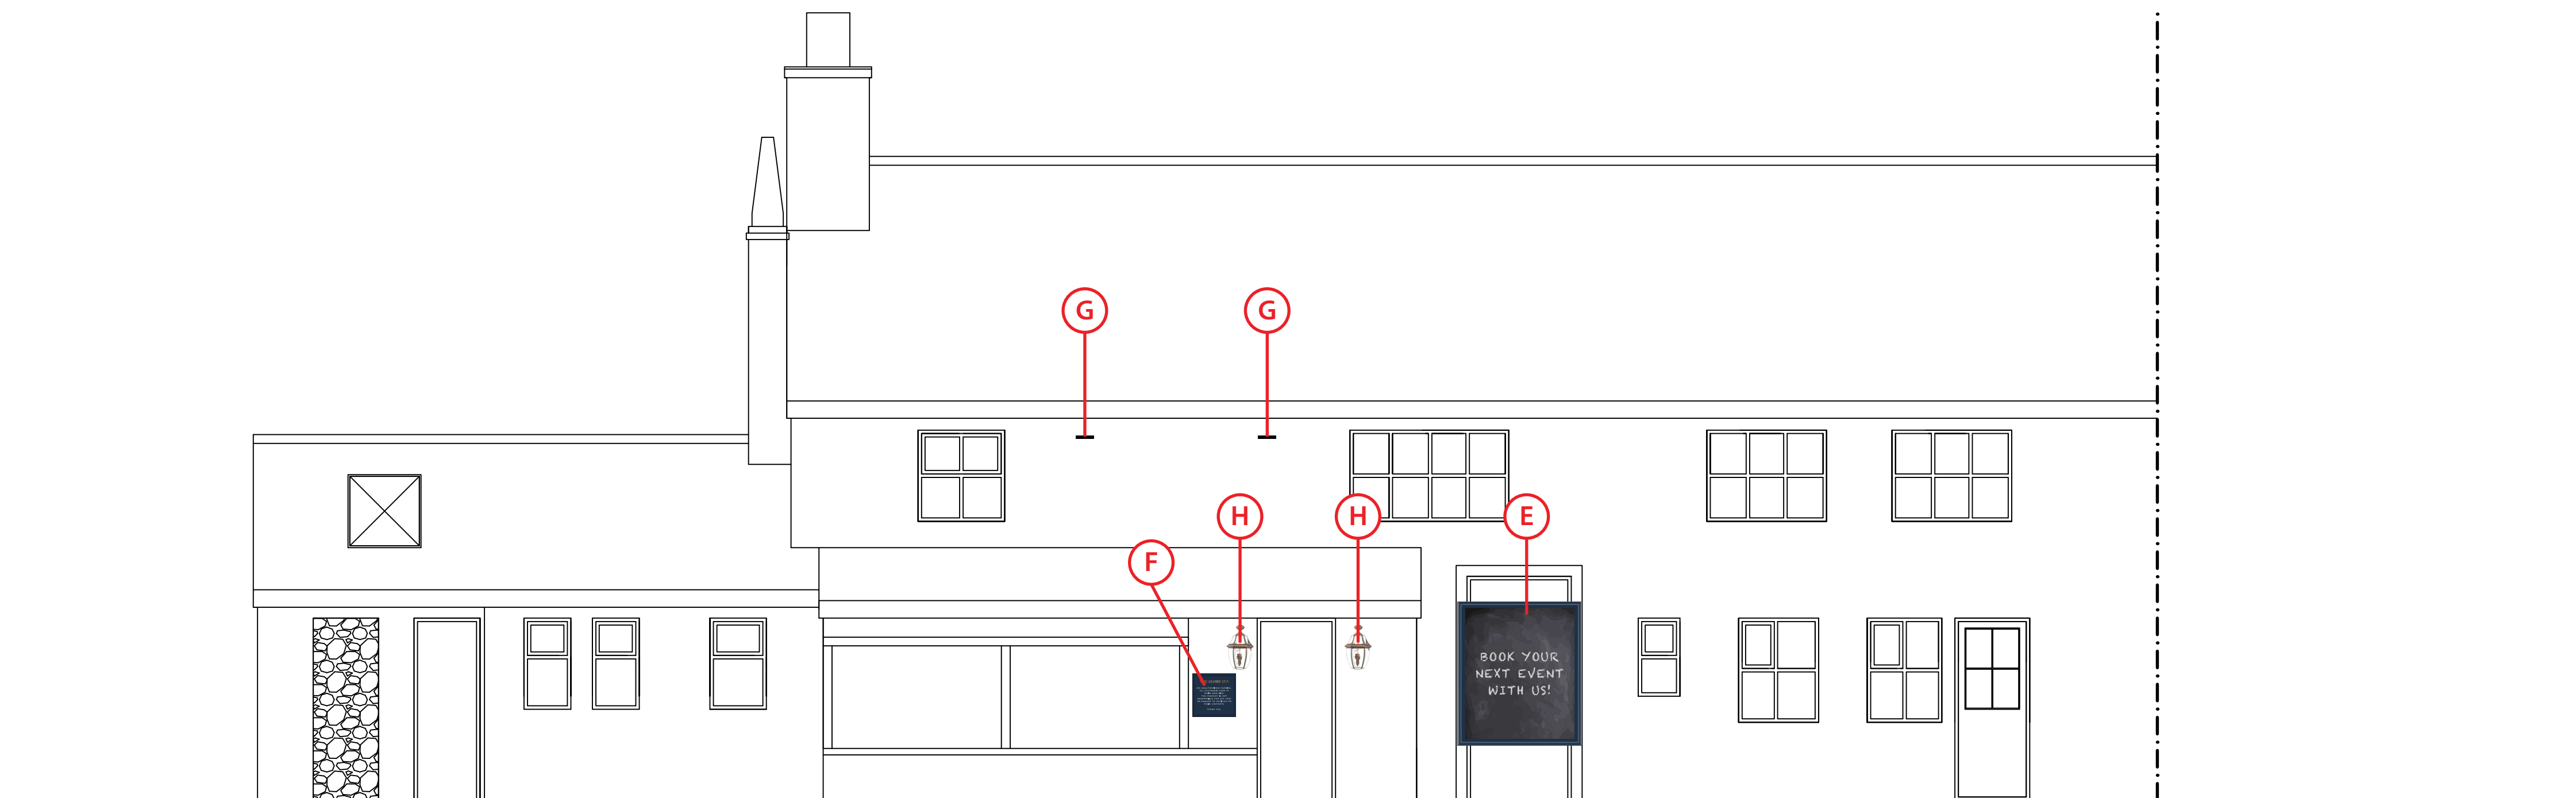

PROPOSED REAR ELEVATION