






PROPOSED FRONT ELEVATION
NO CHANGE

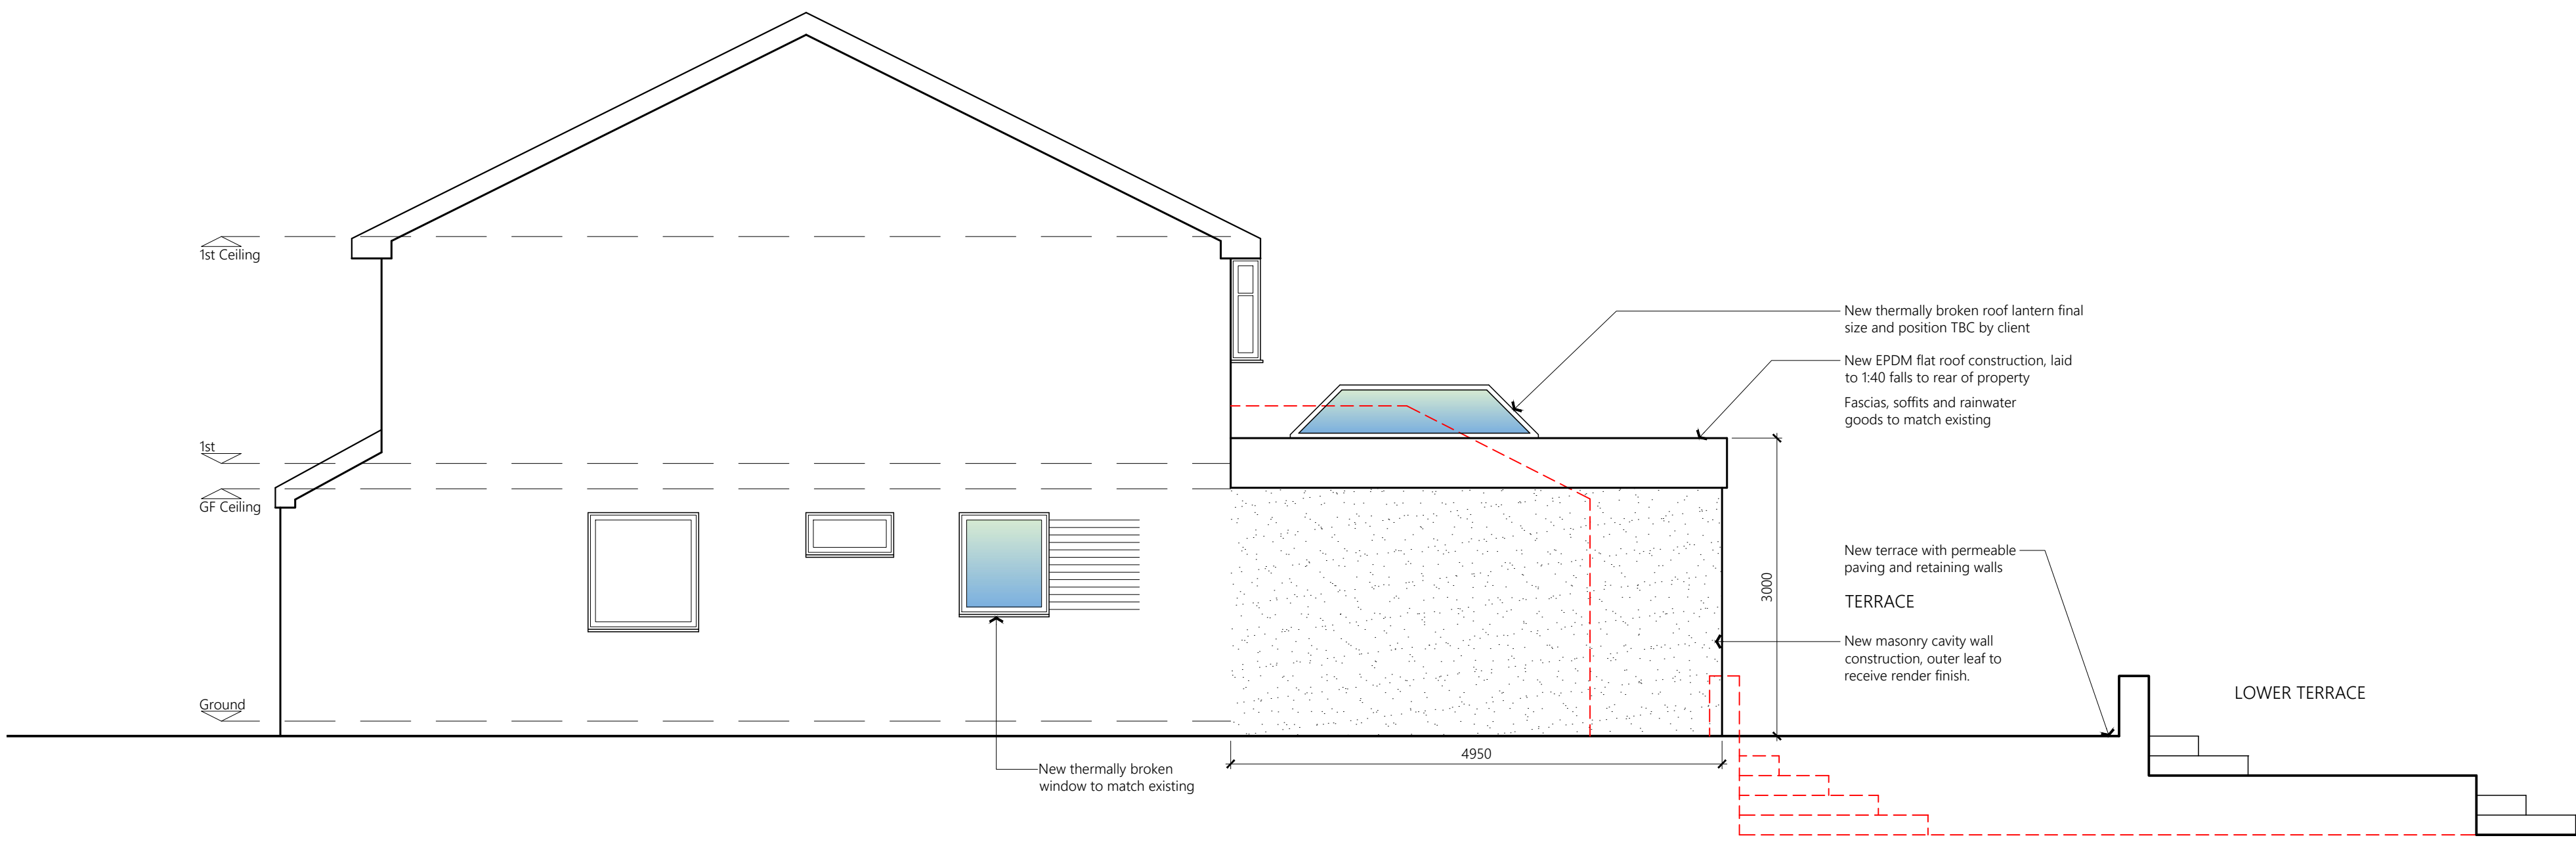


PROPOSED SIDE ELEVATION

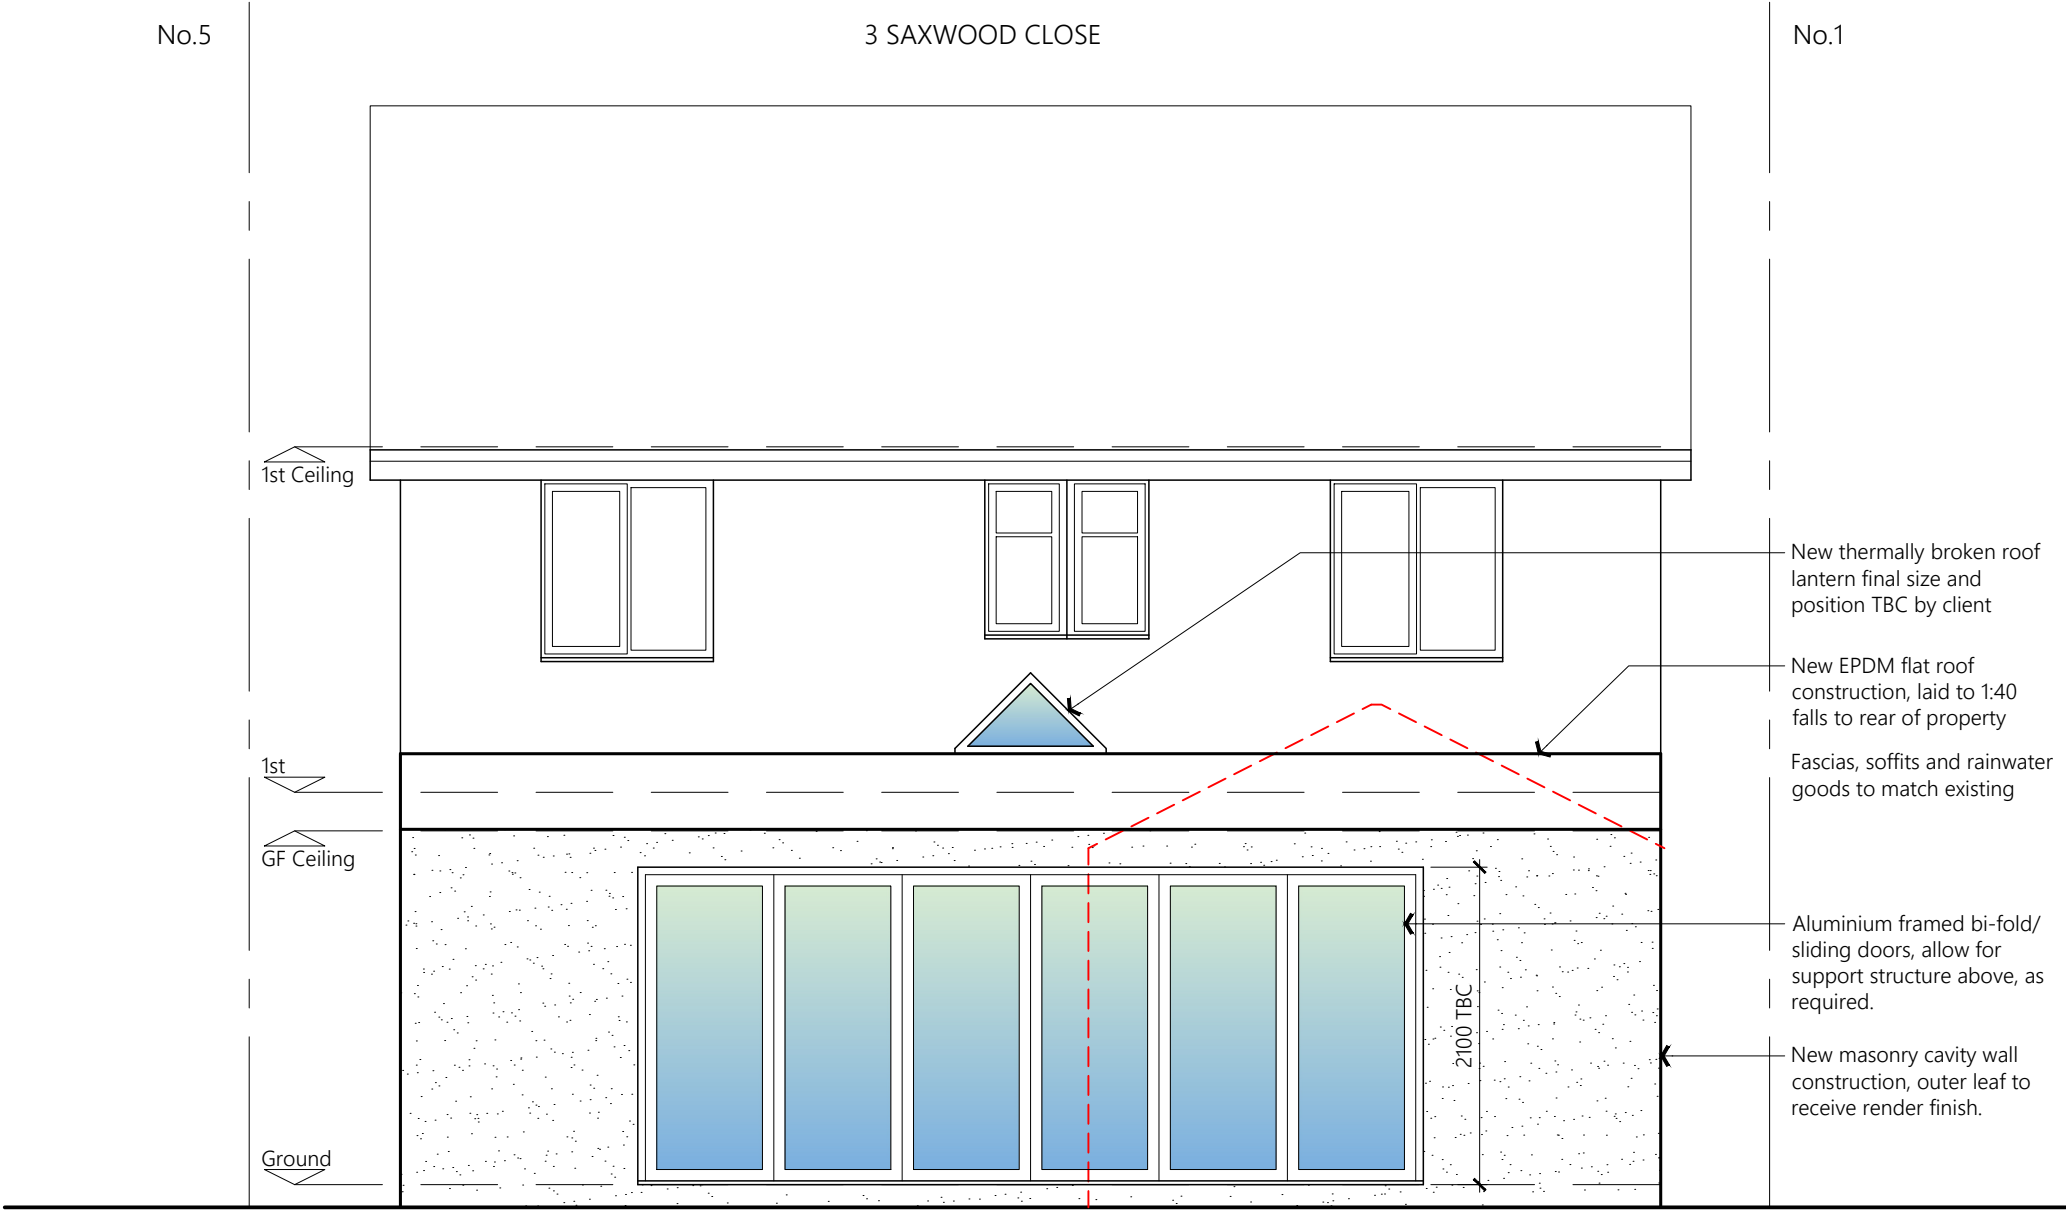

PROPOSED REAR ELEVATION

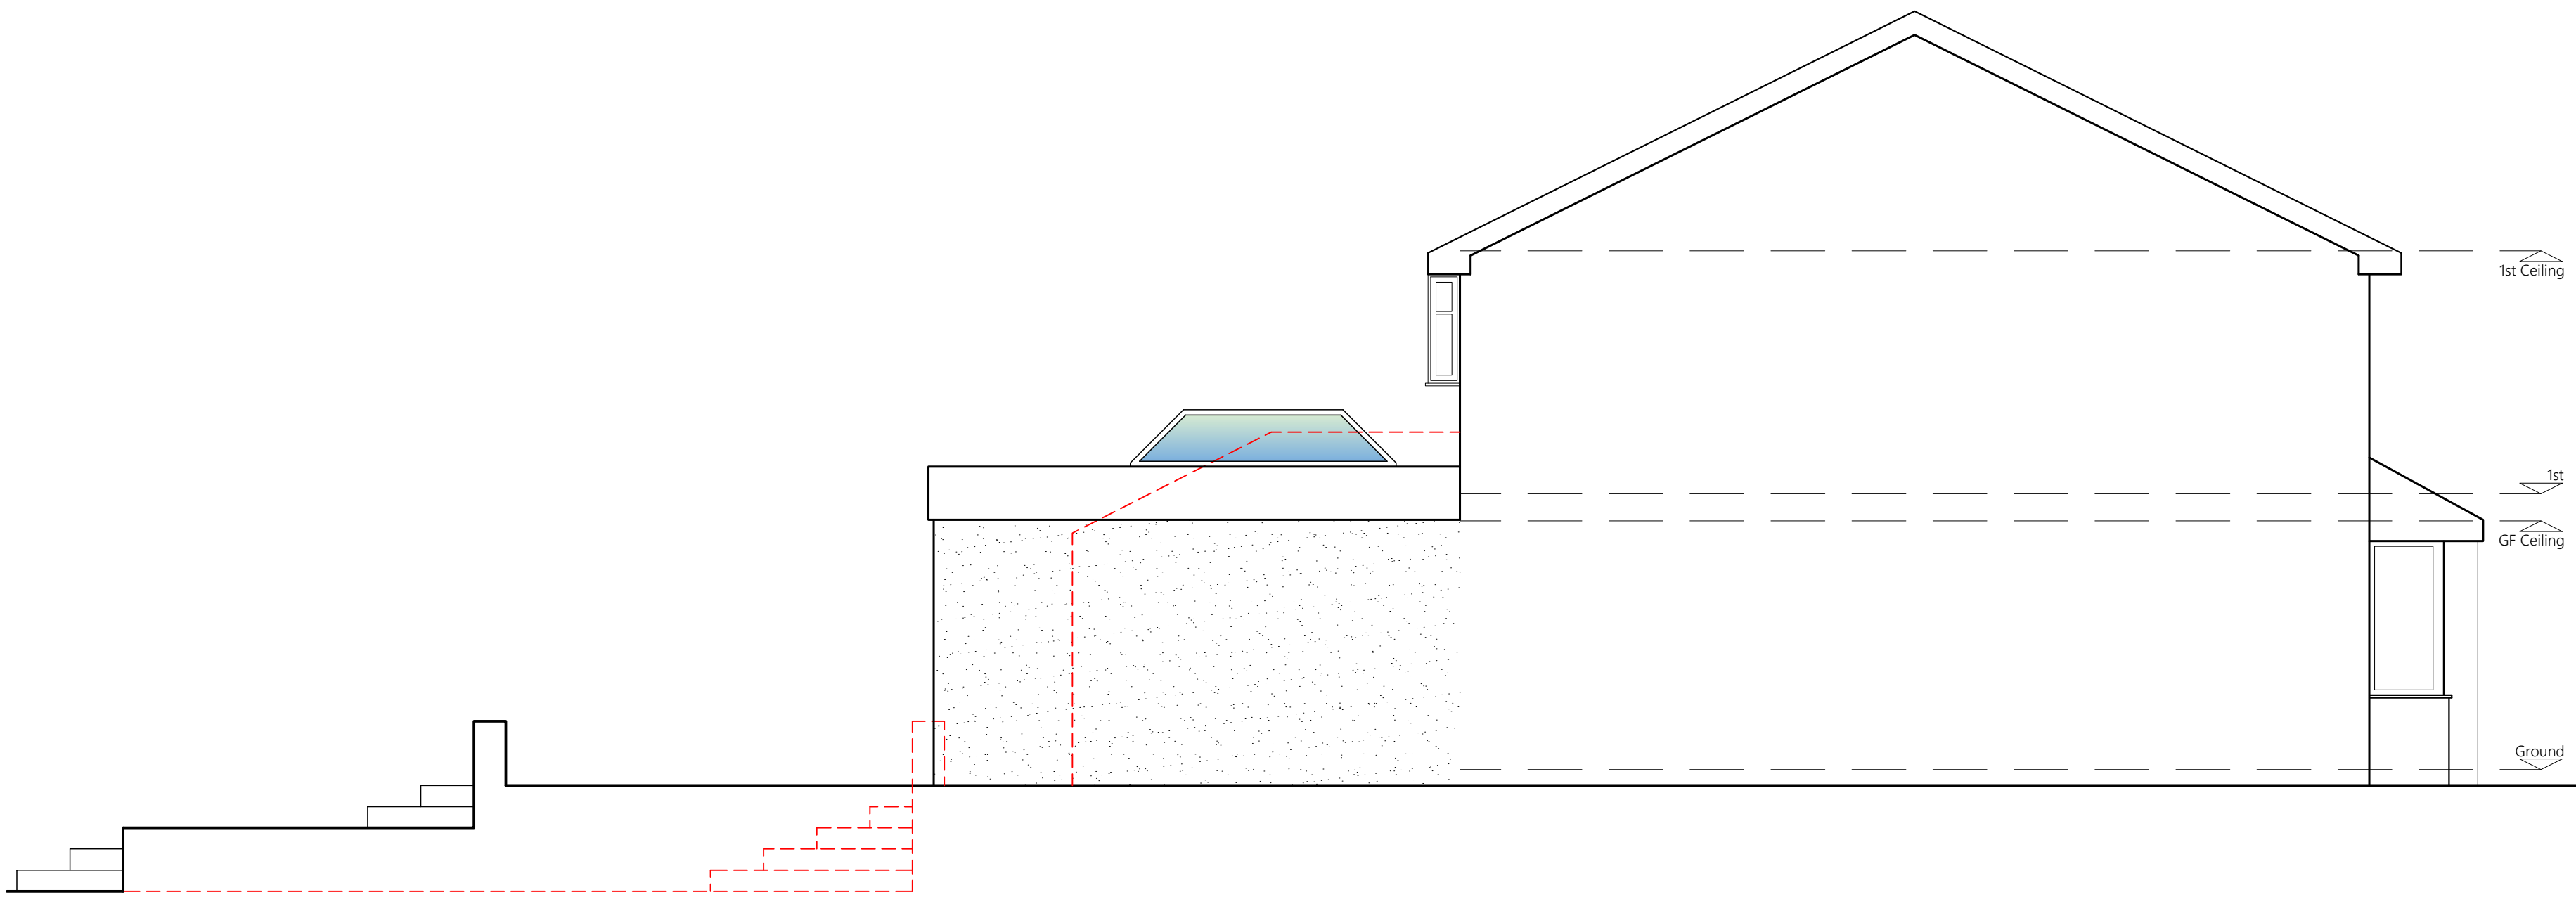

PROPOSED SIDE ELEVATION

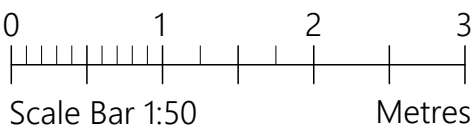

PROJECT	3 Saxwood Close Rochdale OL12 7QX		
CLIENT	M Wild		
STATUS	Information		
DRAWING	Proposed Elevations		
DWG No.	2528-05	REV	
SCALE	1:50@A1	DATE	Jan '26
AGB CAD SERVICES website: www.agbcad.co.uk email: info@agbcad.co.uk telephone: 07912 090 125			