




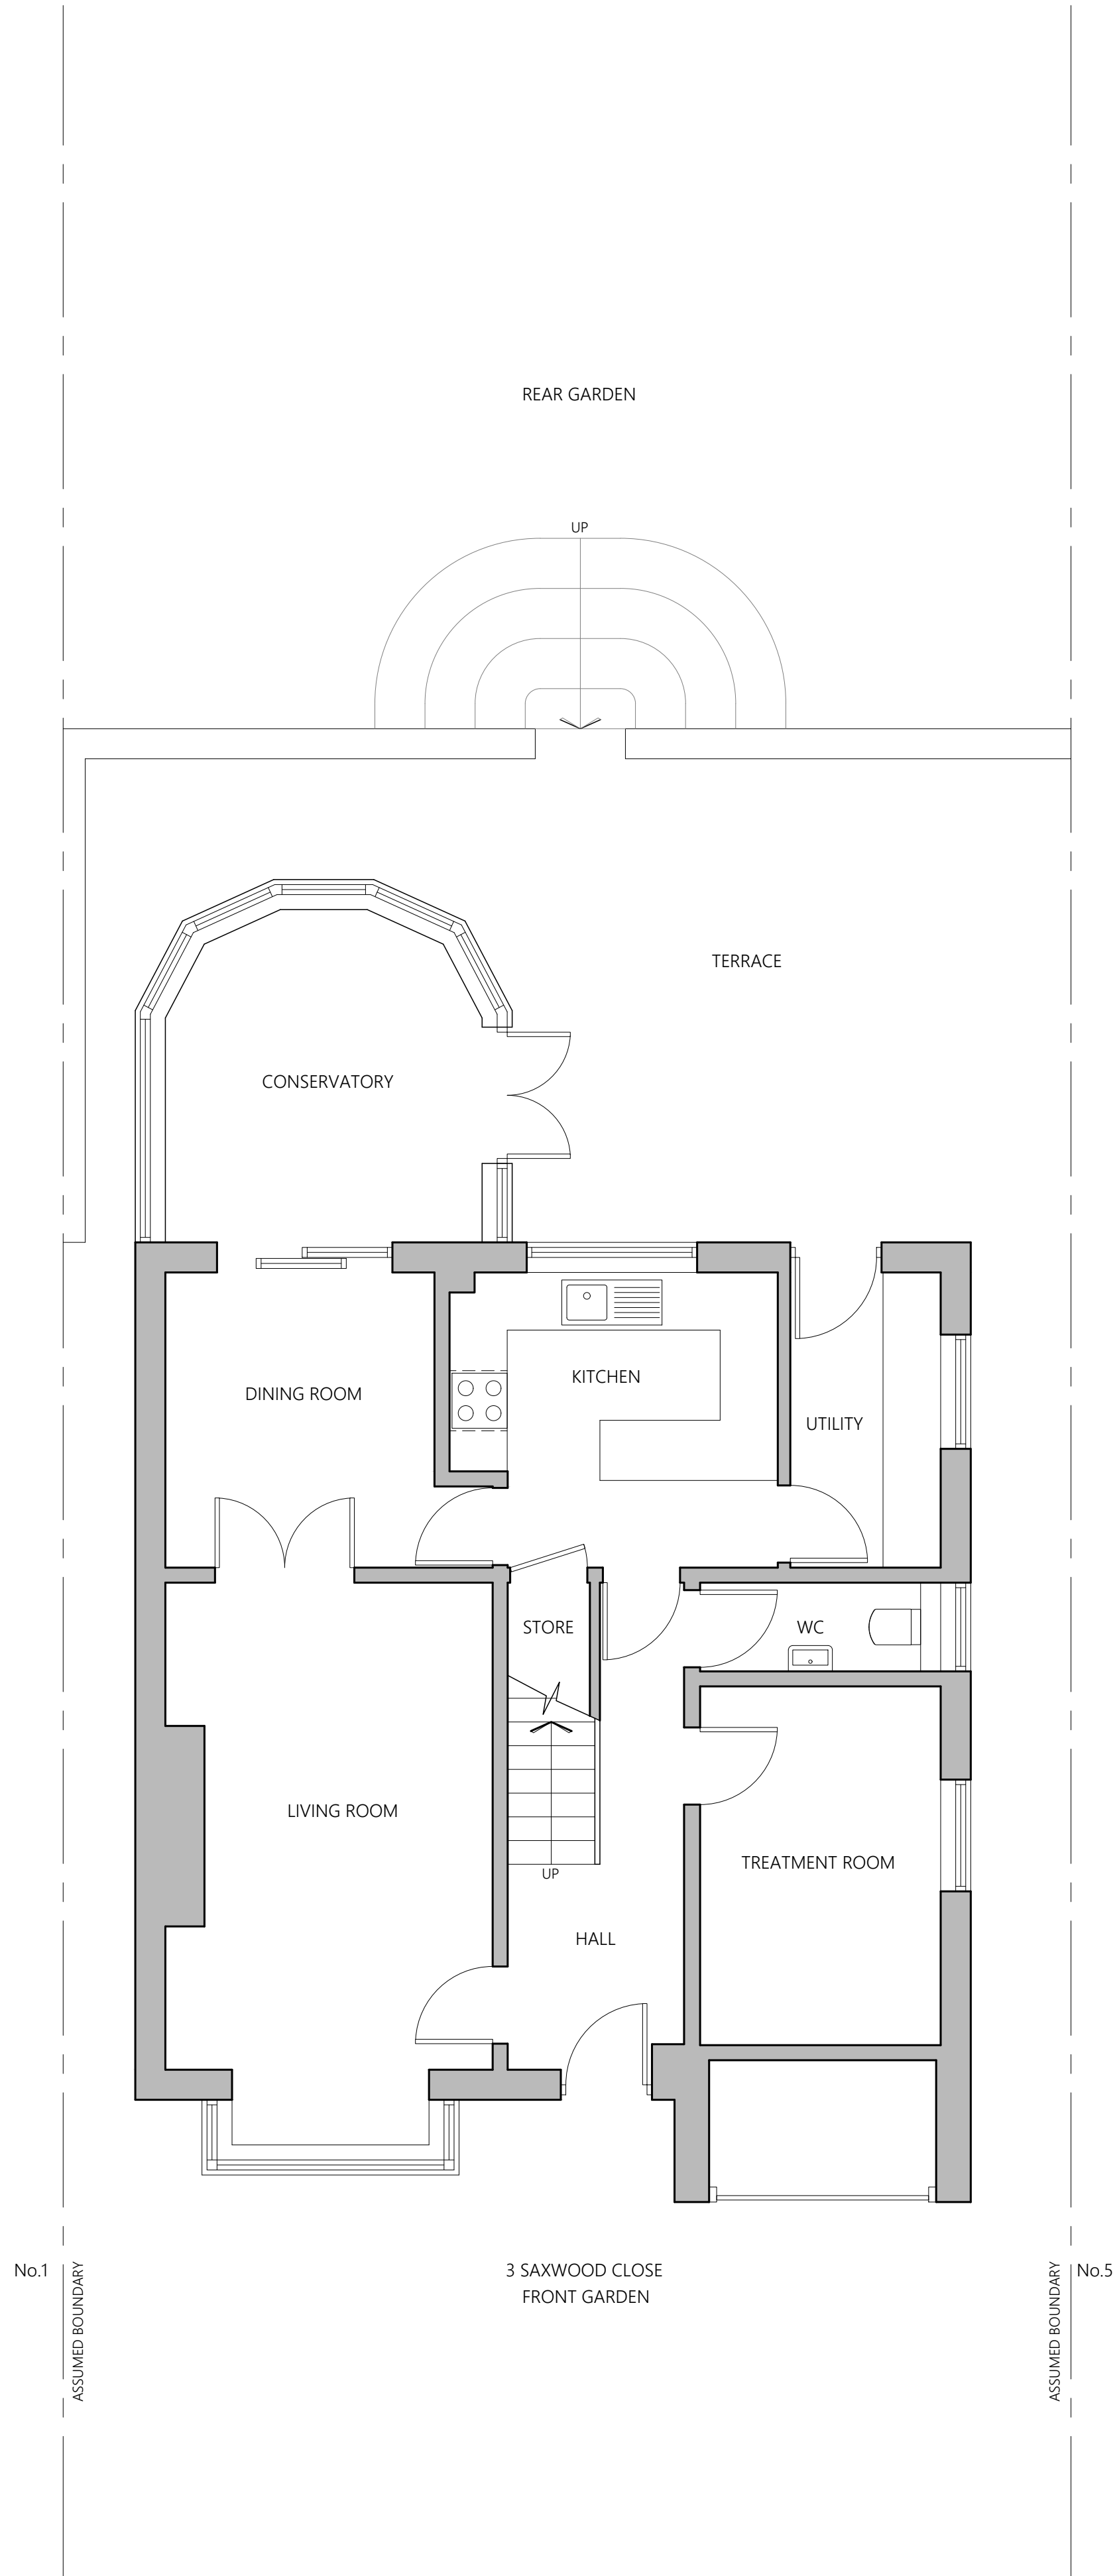

EXISTING GROUND FLOOR PLAN

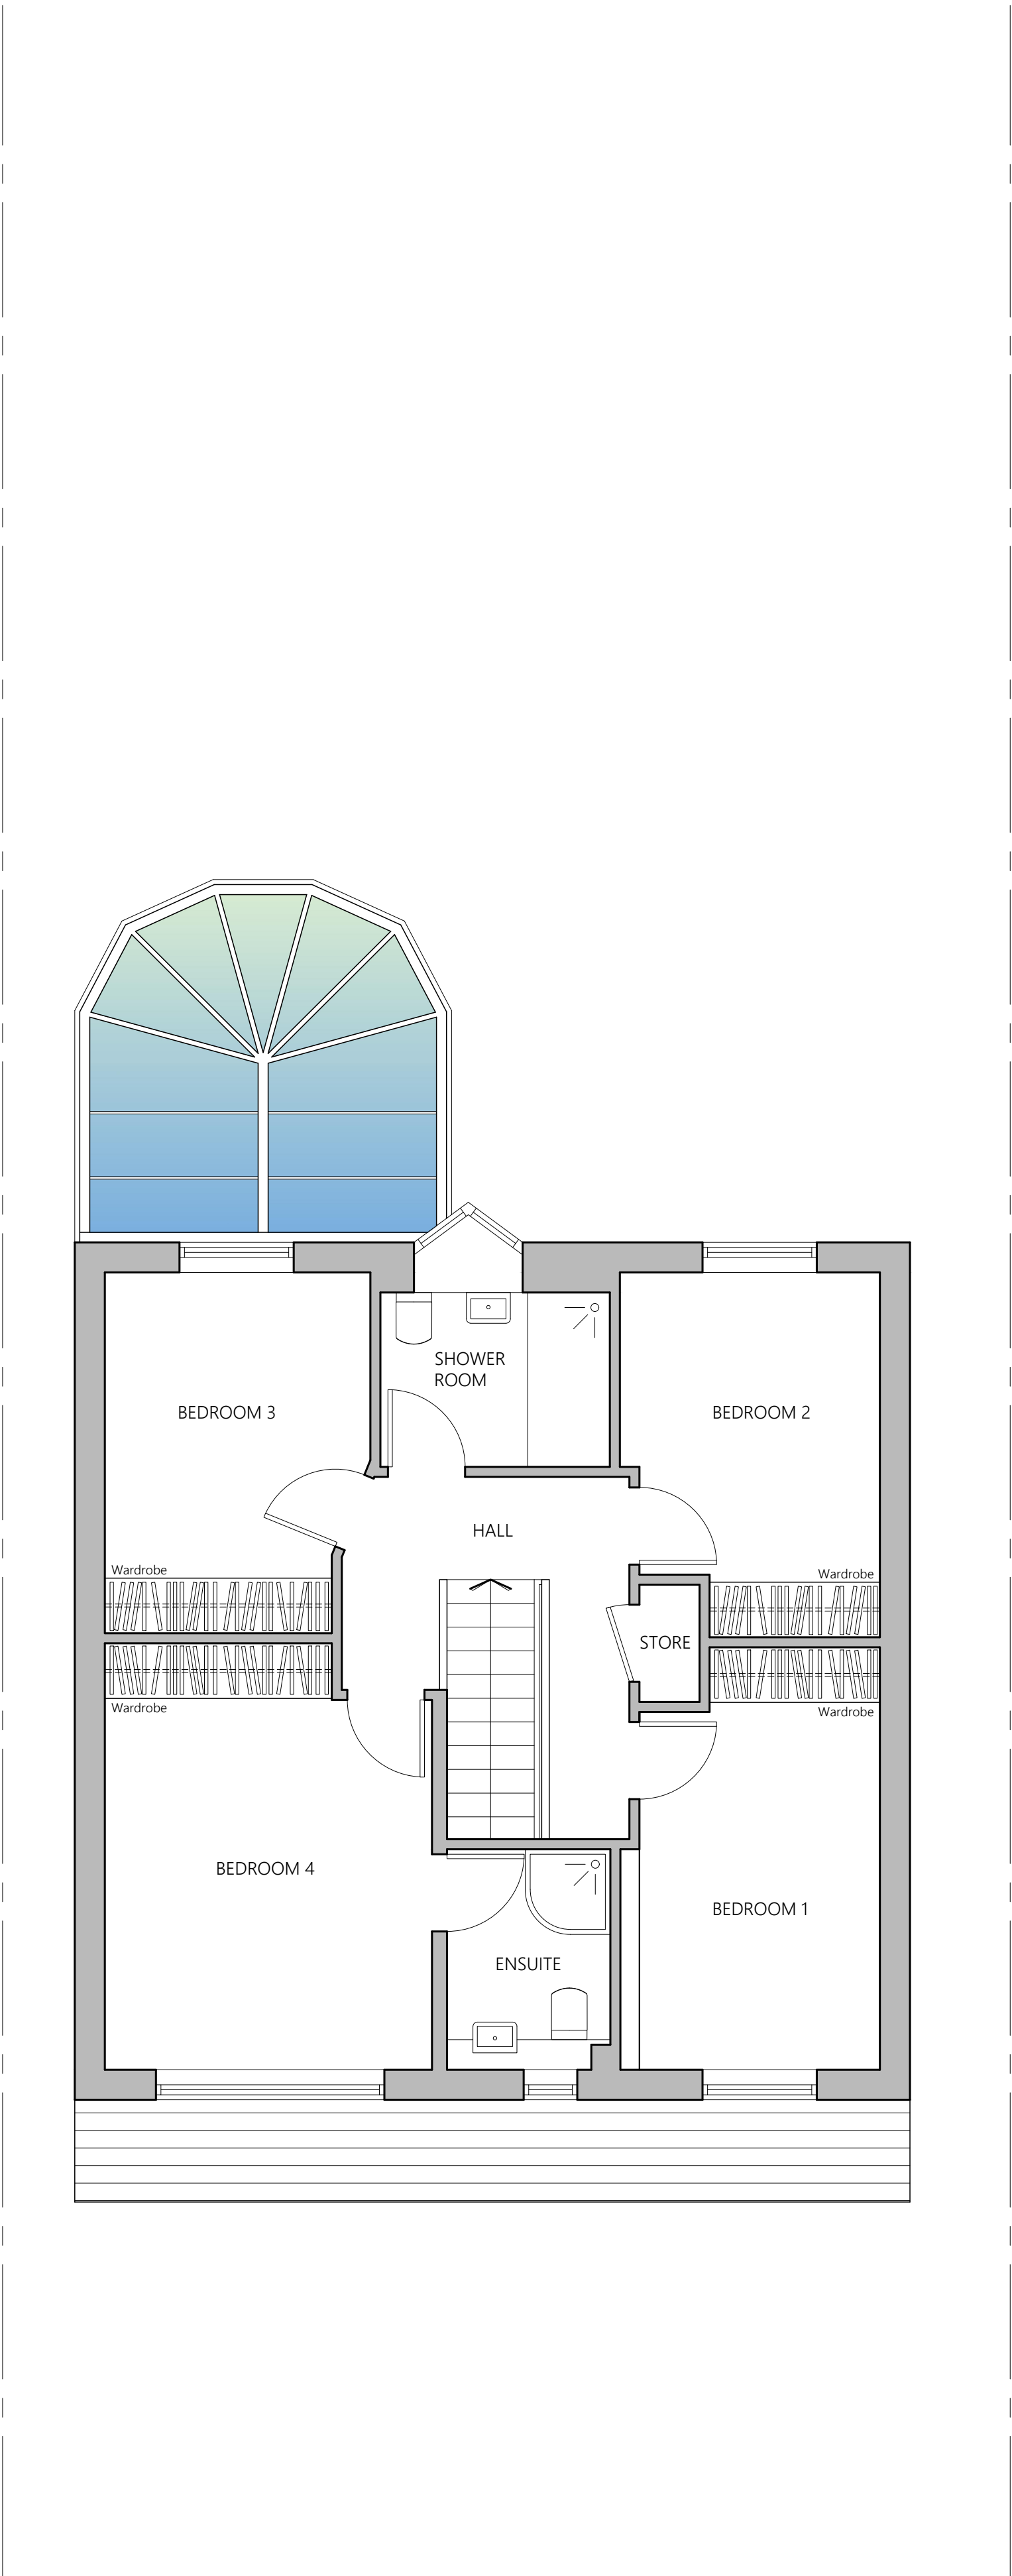

EXISTING FIRST FLOOR PLAN

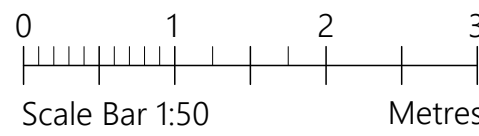

PROJECT	3 Saxwood Close Rochdale OL12 7QX		
CLIENT	M Wild		
STATUS	Information		
DRAWING	Existing Plans		
DWG No.	2528-02	REV	
SCALE	1:50@A1	DATE	March '25



website: www.agbcad.co.uk
email: info@agbcad.co.uk
telephone: 07912 090 125