



SCALE 1:500

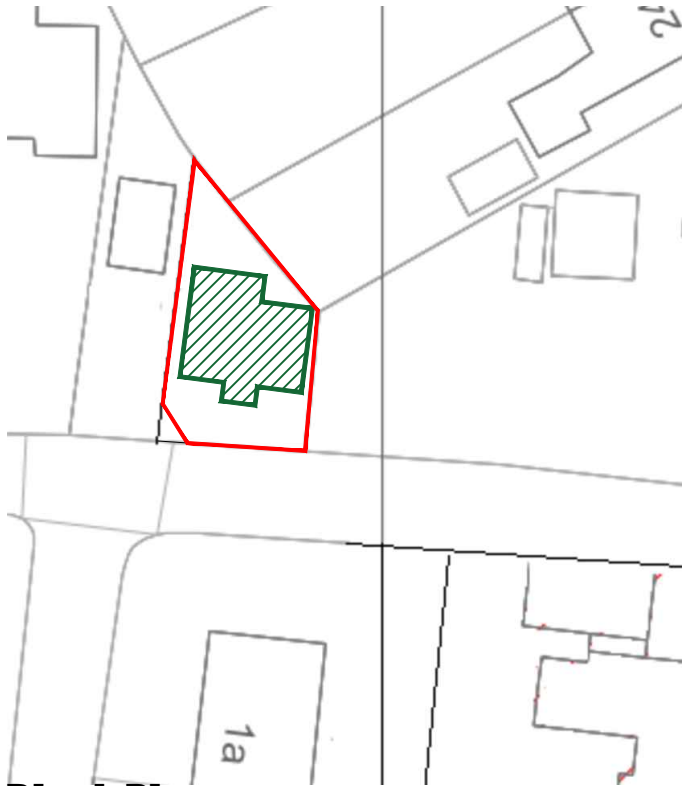


Block Plan
Scale 1:500

Hit And Miss Fencing

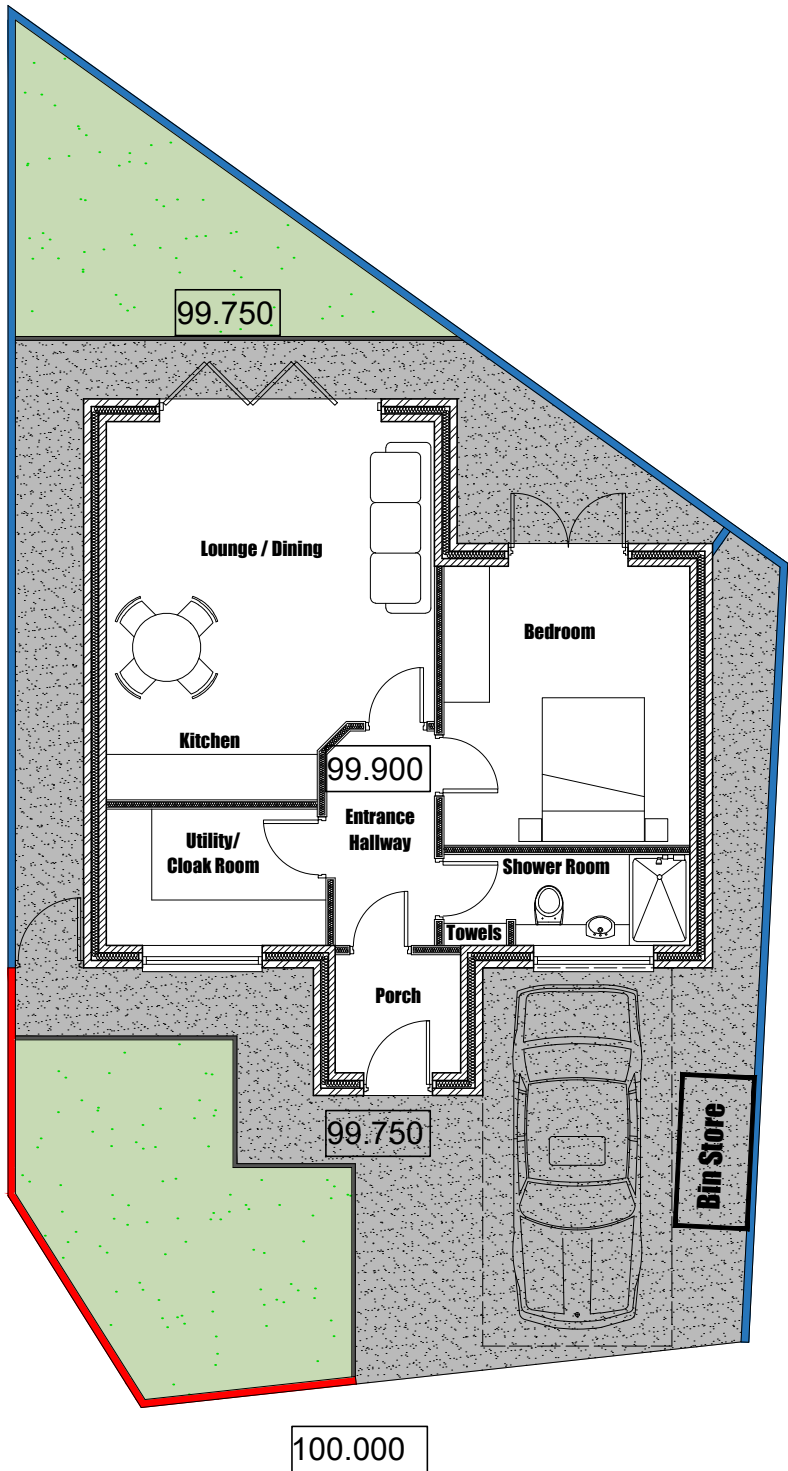

Site Plan
Scale 1:100

 

SCALE 1:100

Conway Architectural Design shall have no responsibility for any use made of this document other than for that which it was prepared and issued. This drawing should not be scaled. Work to figured dimensions only. All dimensions and levels to be checked on site. No building work is to be started until all relevant approvals are in place. Any discrepancies should be reported to Conway Architectural Design. This drawing should not be reproduced without written permission from Conway Architectural Design. **Standard Building Regs Notes are to be provided by Conway Architectural Design prior to a building regs application being submitted.**

- 2000mm high timber hit and miss fence
- 900mm high timber hit and miss fence

- Grey Bound Resin To Be Permeable
- Grass



Grey Bound Resin Build Up Detail



Grey Bound Resin Sample Image



Bin Store Sample Image

- Sustainable Surface Water Drainage Solution**
- Final roof drainage to be decided after further infiltration testing.
 - Initial Design is for rainwater to dissipate through permeable bound resin
- Foul Drainage Solution**
- Foul and surface water drains to be in a separate system.

Conway Architectural Design

6 Conway Close
Alkington
Middleton
Manchester, M24 1EW
E: conway-design@outlook.com