



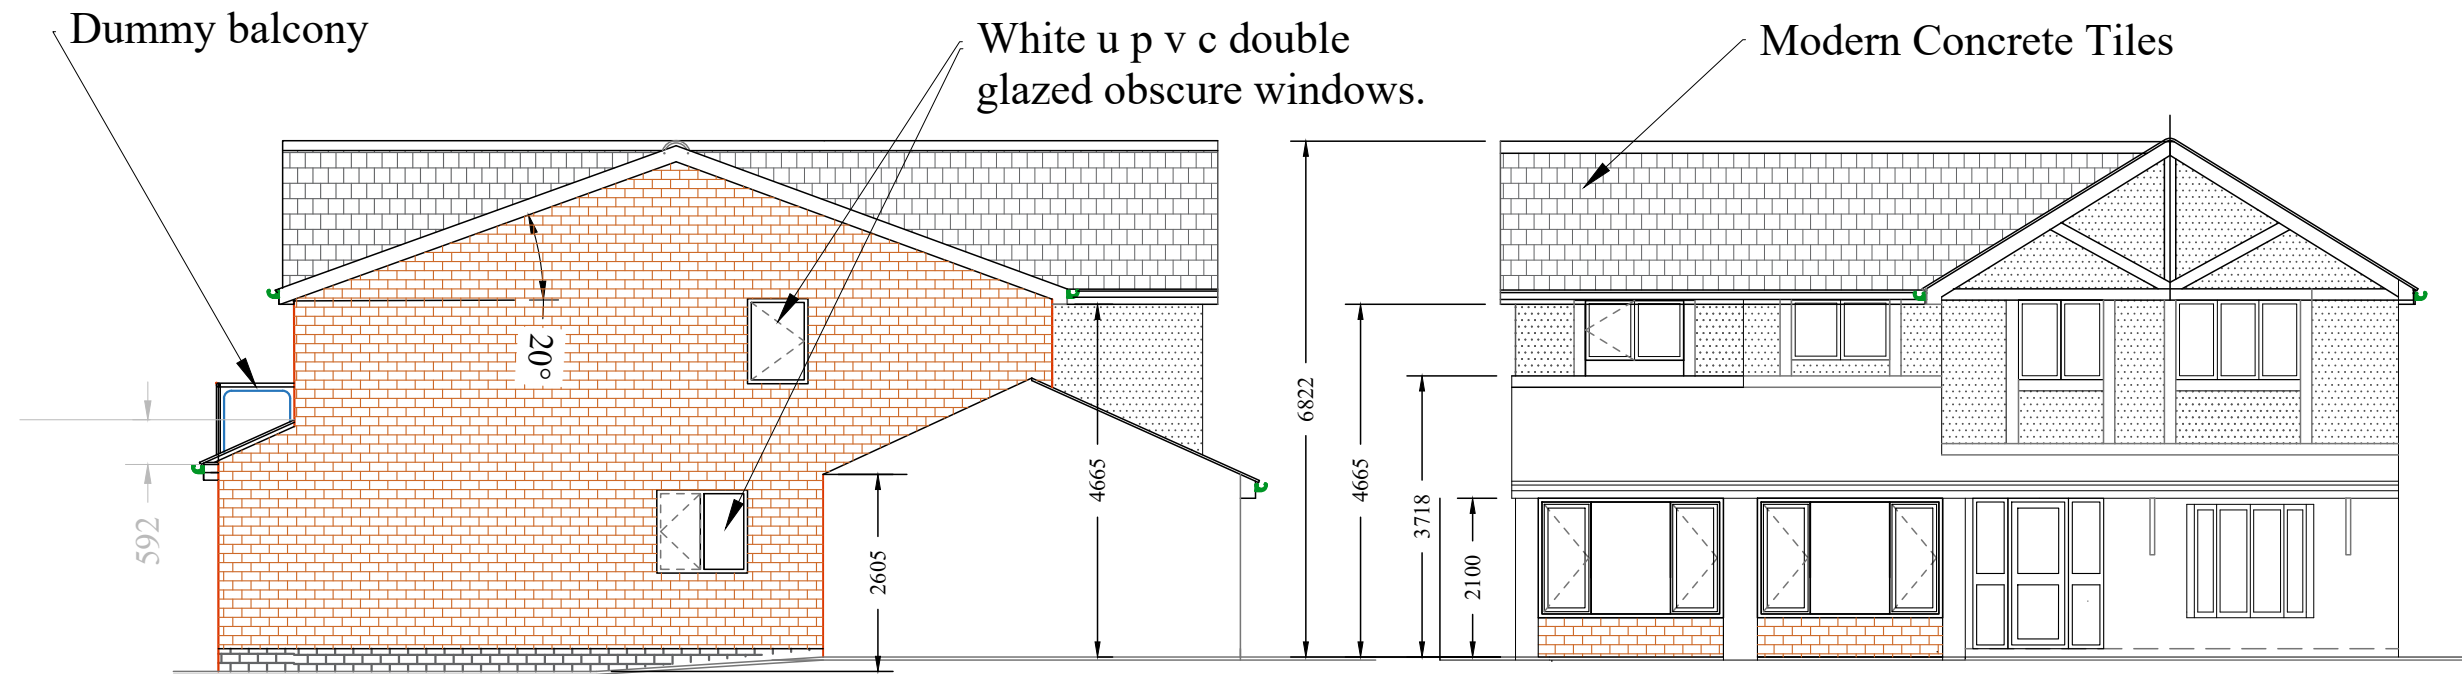


Left Side Elevation

Front Elevation

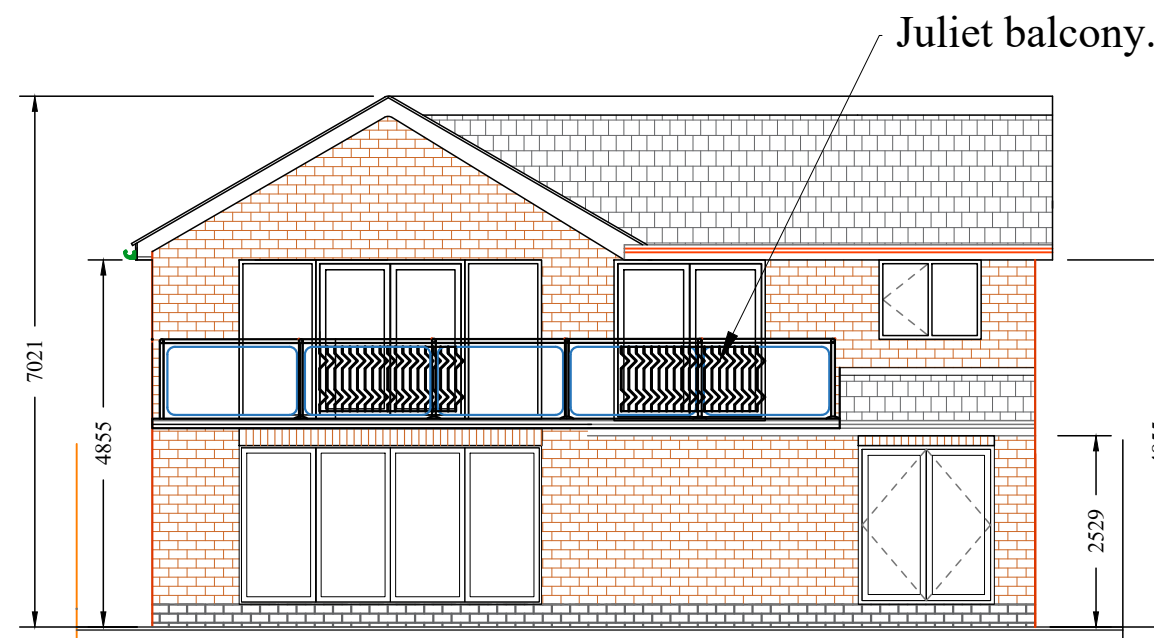

Rear Elevation

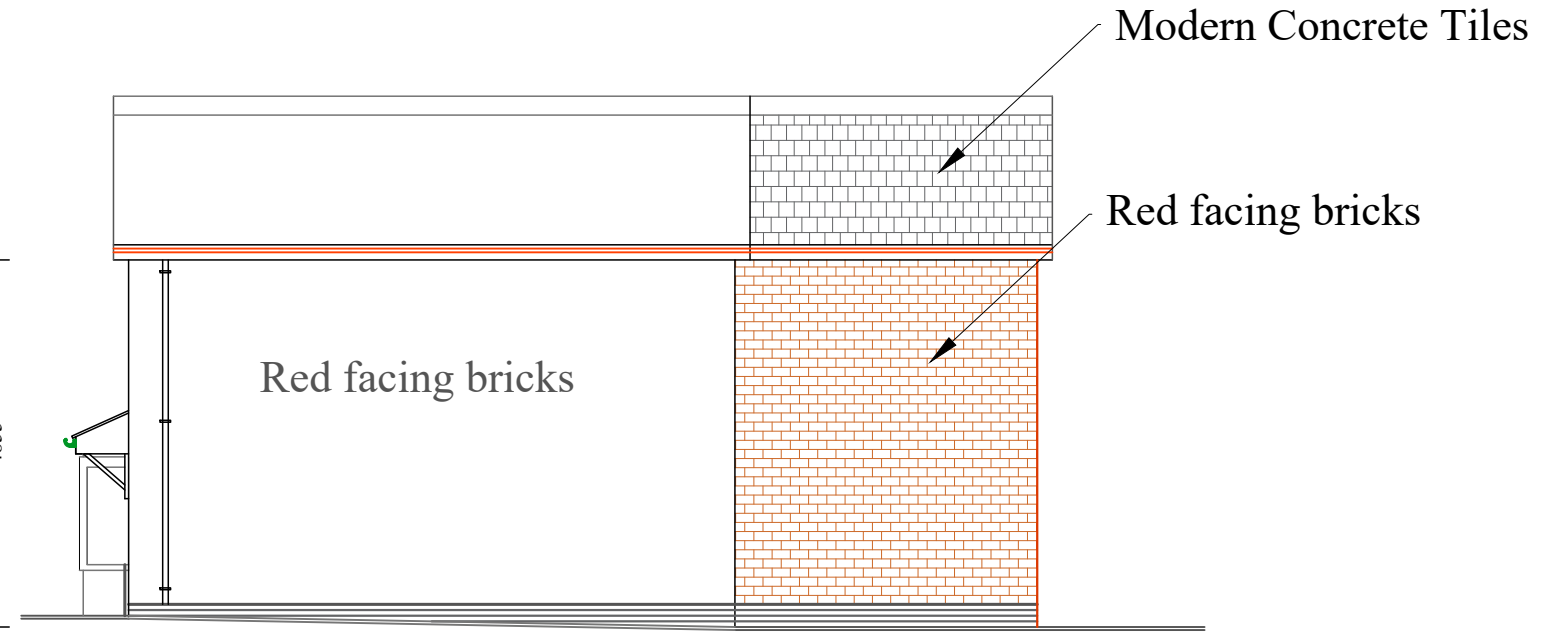

Right Side Elevation


PROPOSED ELEVATIONS

SCHEME:D

WALLS: Red facing bricks to match with existing for new extension walls or to the satisfaction of Local Authority.

ROOF: New pitched roof with dark gray modern concrete tiles to rear and side extension to match with existing.

WINDOWS: White U.P.V.C. double glazed doors and windows to match with existing.

 

☐ FOR COMMENT	☐ FOR PLANNING PERMISSION	☐ FOR BUILDING REGULATIONS
		
Malik Enterprises Architectural Service 30 Carlton Drive, Wigston, Leicestershire UK LE18 1DF M: 07808 266330 E: tanvir@malikenterprises.co.uk		
PROJECT: House Extension		
LOCATION: 3 Dellside Way, Rochdale. OL12 6XX		
CLIENT: Mr. Asrar Ul Haq		
TITLE: Proposed Elevations		
DATE: Jan. 2026	DRAWN: MTM	
DRAWING No: M1705/22-08	SCALE: 1:100	