

GENERAL:
ADEPT DESIGN LTD. ALL RIGHTS RESERVED. NO PART OF THIS DOCUMENT MAY BE REPRODUCED WITHOUT PRIOR WRITTEN PERMISSION. COMPREHENSIVE SUPPORT IS PROVIDED THROUGHOUT THE APPLICATION PROCESS TO OPTIMIZE YOUR SUBMISSION. HOWEVER, FINAL APPROVAL RESTS WITH THE LOCAL AUTHORITY AND CANNOT BE GUARANTEED.
DO NOT SCALE OFF THE DRAWING FOR CONSTRUCTION PURPOSES. THE DIMENSIONS PROVIDED ARE ONLY TO BE USED FOR PLANNING PERMISSION/BUILDING REGULATION PURPOSES AND ARE A APPROXIMATION. REPORT ANY DISCREPANCIES TO OUR OFFICE BEFORE PROCEEDING WITH THE WORK.
ALL DIMENSIONS ARE IN MILLIMETRES UNLESS STATED OTHERWISE.



W: adeptdesignltd.co.uk | M: 07496819062 | E: enquiries@adeptdesignltd.co.uk

PROJECT 163 LEANDER DRIVE, CASTLETON, ROCHDALE, OL11 2XE - RE-MODELLING
OF REAR GARDEN, EXCAVATING ALONG SHARED BOUNDARY,
ERECTION OF RETAINING WALL INC RE-PROFILING EXISTING RETAINING WALLS
TITLE EXISTING LANDSCAPE PLAN

CLIENT MR. AWAT ABDULLAHI

SCALE 1:100
[A1]

NUMBER A01

REVISION 001

DATE 22/01/2026



PROPOSED LANDSCAPE PLAN



W: adeptdesignltd.co.uk | M: 07496819062 | E: enquiries@adeptdesignltd.co.uk

PROJECT 163 LEANDER DRIVE, CASTLETON, ROCHDALE, OL11 2XE - RE-MODELLING OF REAR GARDEN, EXCAVATING ALONG SHARED BOUNDARY, ERECTION OF RETAINING WALL, INC. RE-PROFILING EXISTING RETAINING WALLS
TITLE PROPOSED LANDSCAPE PLAN



CLIENT MR. AWAT ABDULLAHI

SCALE 1:100 [A1]

NUMBER A02

REVISION 001

DATE 22/01/2026

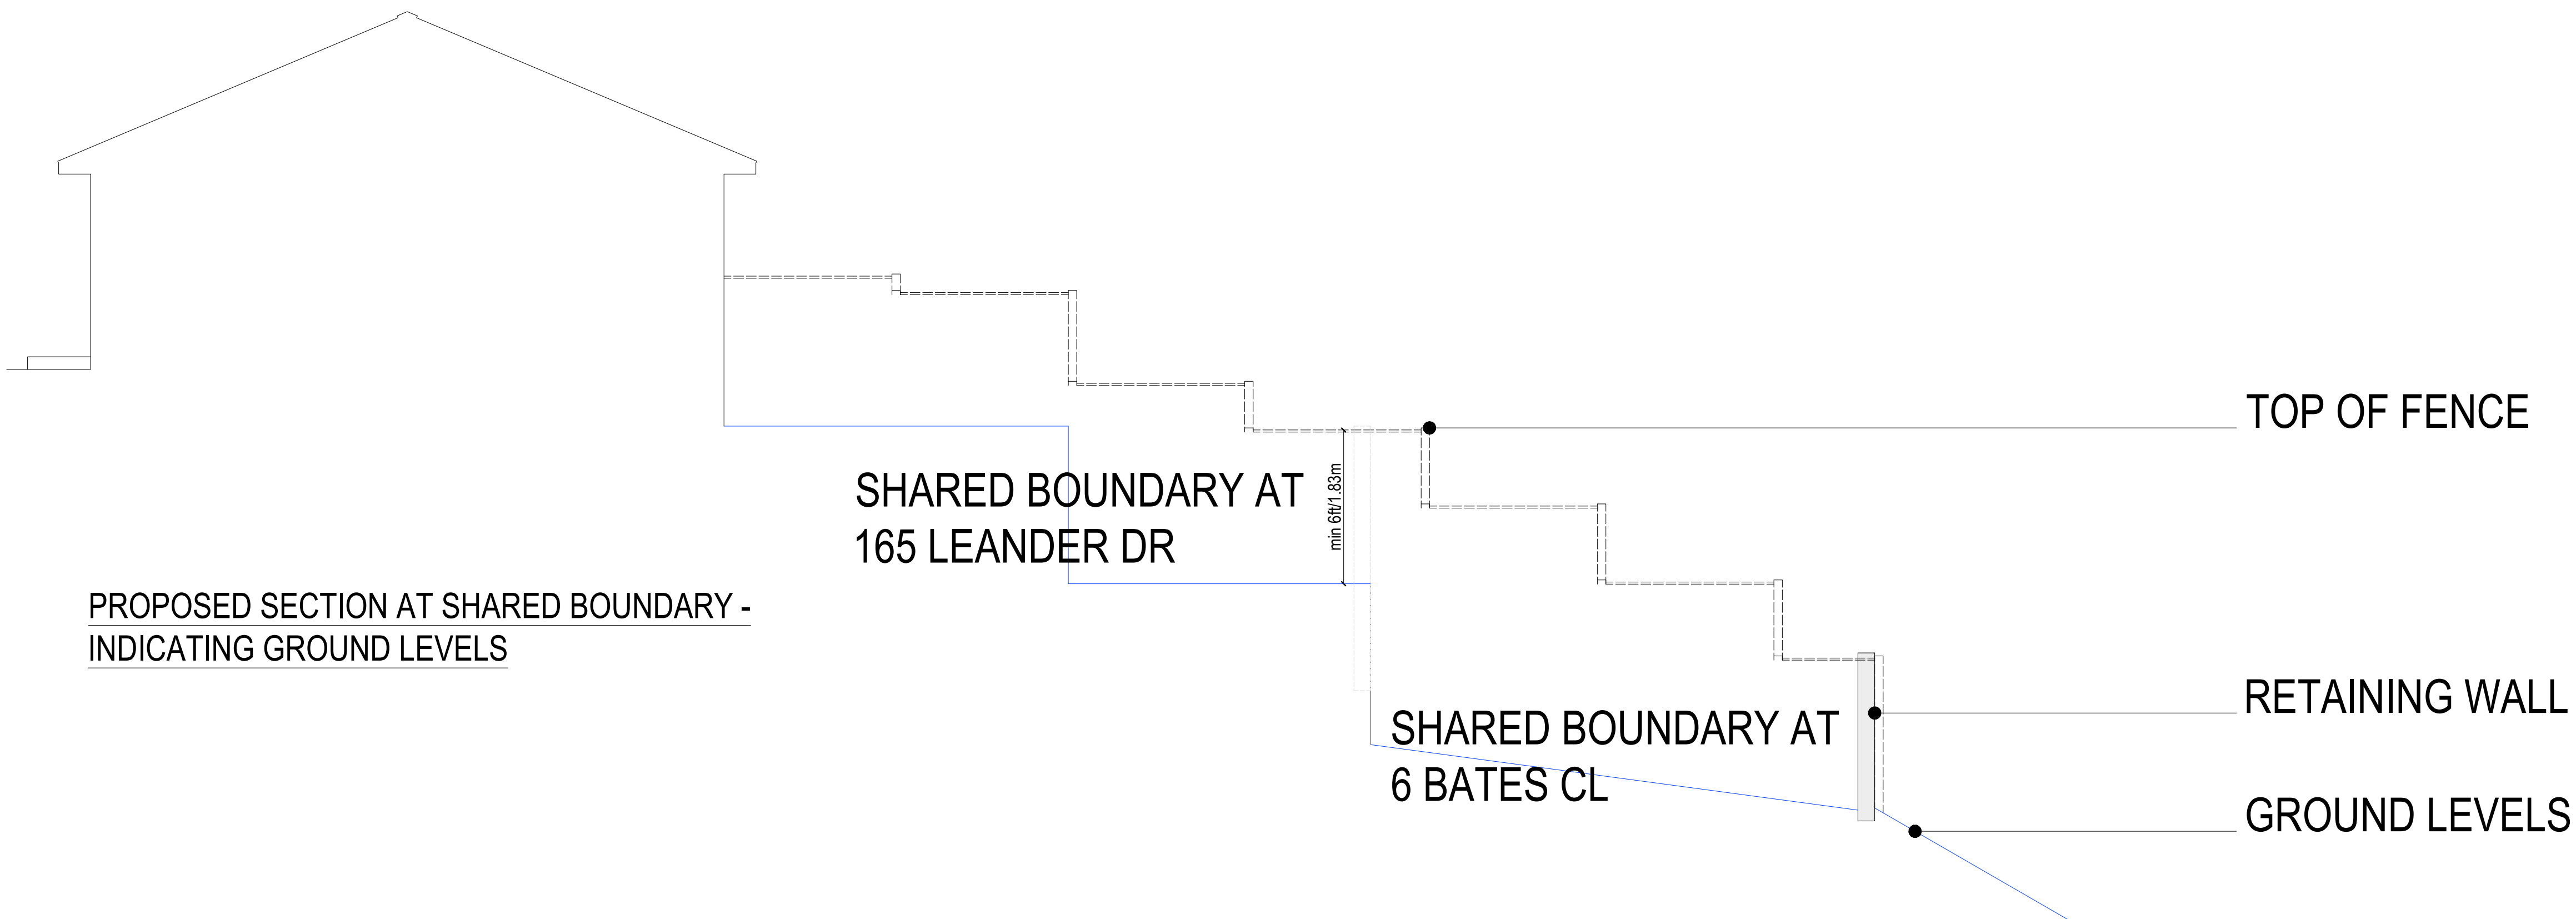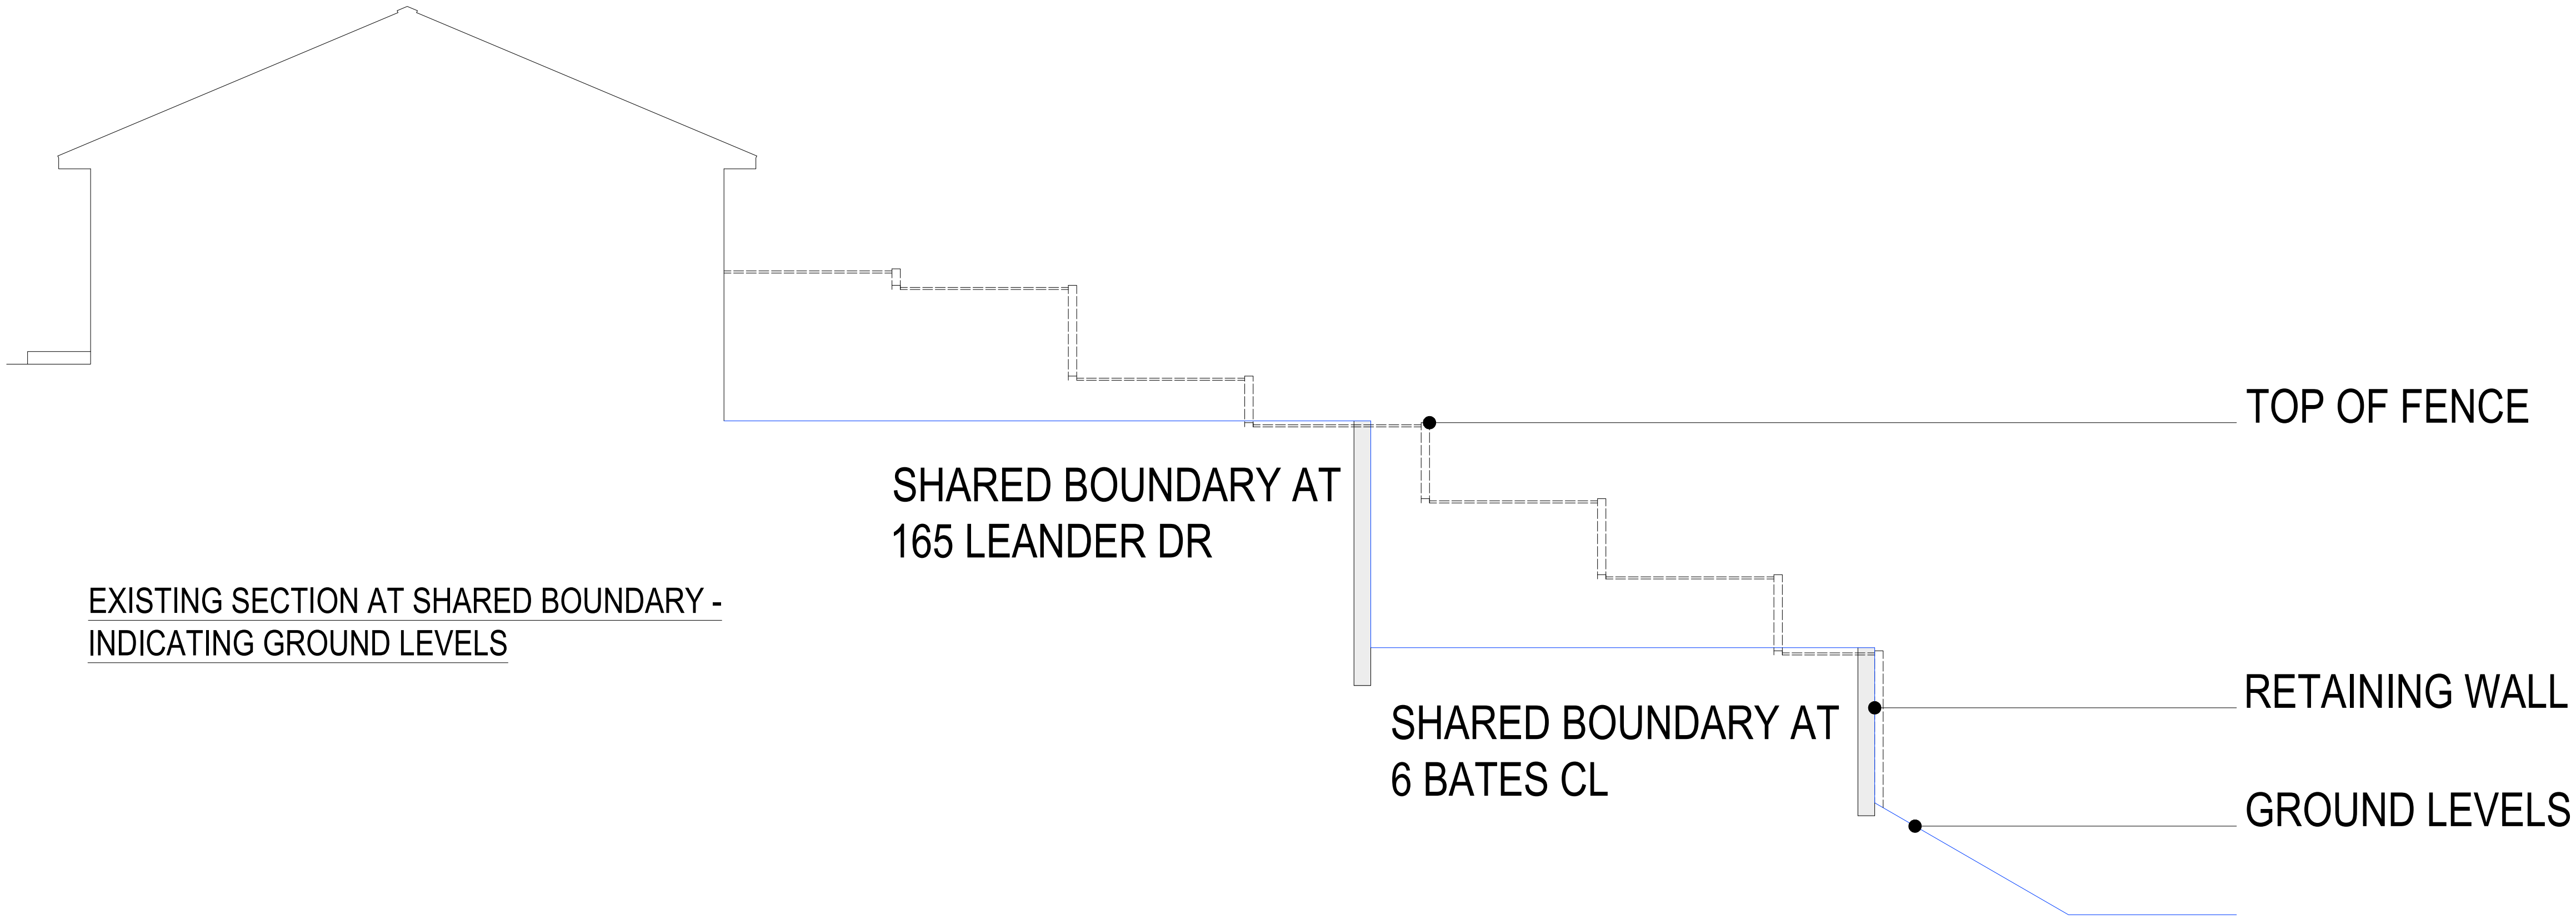

GENERAL:
ADEPT DESIGN LTD. ALL RIGHTS RESERVED. NO PART OF THIS DOCUMENT MAY BE REPRODUCED WITHOUT
PRIOR WRITTEN PERMISSION. COMPREHENSIVE SUPPORT IS PROVIDED THROUGHOUT THE APPLICATION
PROCESS TO OPTIMIZE YOUR SUBMISSION. HOWEVER, FINAL APPROVAL RESTS WITH THE LOCAL AUTHORITY
AND CANNOT BE GUARANTEED.
DO NOT SCALE OFF THE DRAWING FOR CONSTRUCTION PURPOSES. THE DIMENSIONS PROVIDED ARE ONLY TO
BE USED FOR PLANNING PERMISSION/BUILDING REGULATION PURPOSES AND ARE AN APPROXIMATION. REPORT
ANY DISCREPANCIES TO OUR OFFICE BEFORE PROCEEDING WITH THE WORK.
ALL DIMENSIONS ARE IN MILLIMETRES UNLESS STATED OTHERWISE.



W: adeptdesignltd.co.uk | M: 07496819062 | E: enquiries@adeptdesignltd.co.uk

PROJECT 163 LEANDER DRIVE, CASTLETON, ROCHDALE, OL11 2XE - RE-MODELLING
OF REAR GARDEN, EXCAVATING ALONG SHARED BOUNDARY,
ERECTOR OF RETAINING WALL INC, RE-PROFILING EXISTING RETAINING WALLS
TITLE EXISTING & PROPOSED SECTION AT SHARED BOUNDARY
INDICATING GROUND LEVELS


CLIENT MR. AWAT ABDULLAHI

SCALE 1:50
[A1]

NUMBER A03

REVISION 001


DATE 22/01/2026

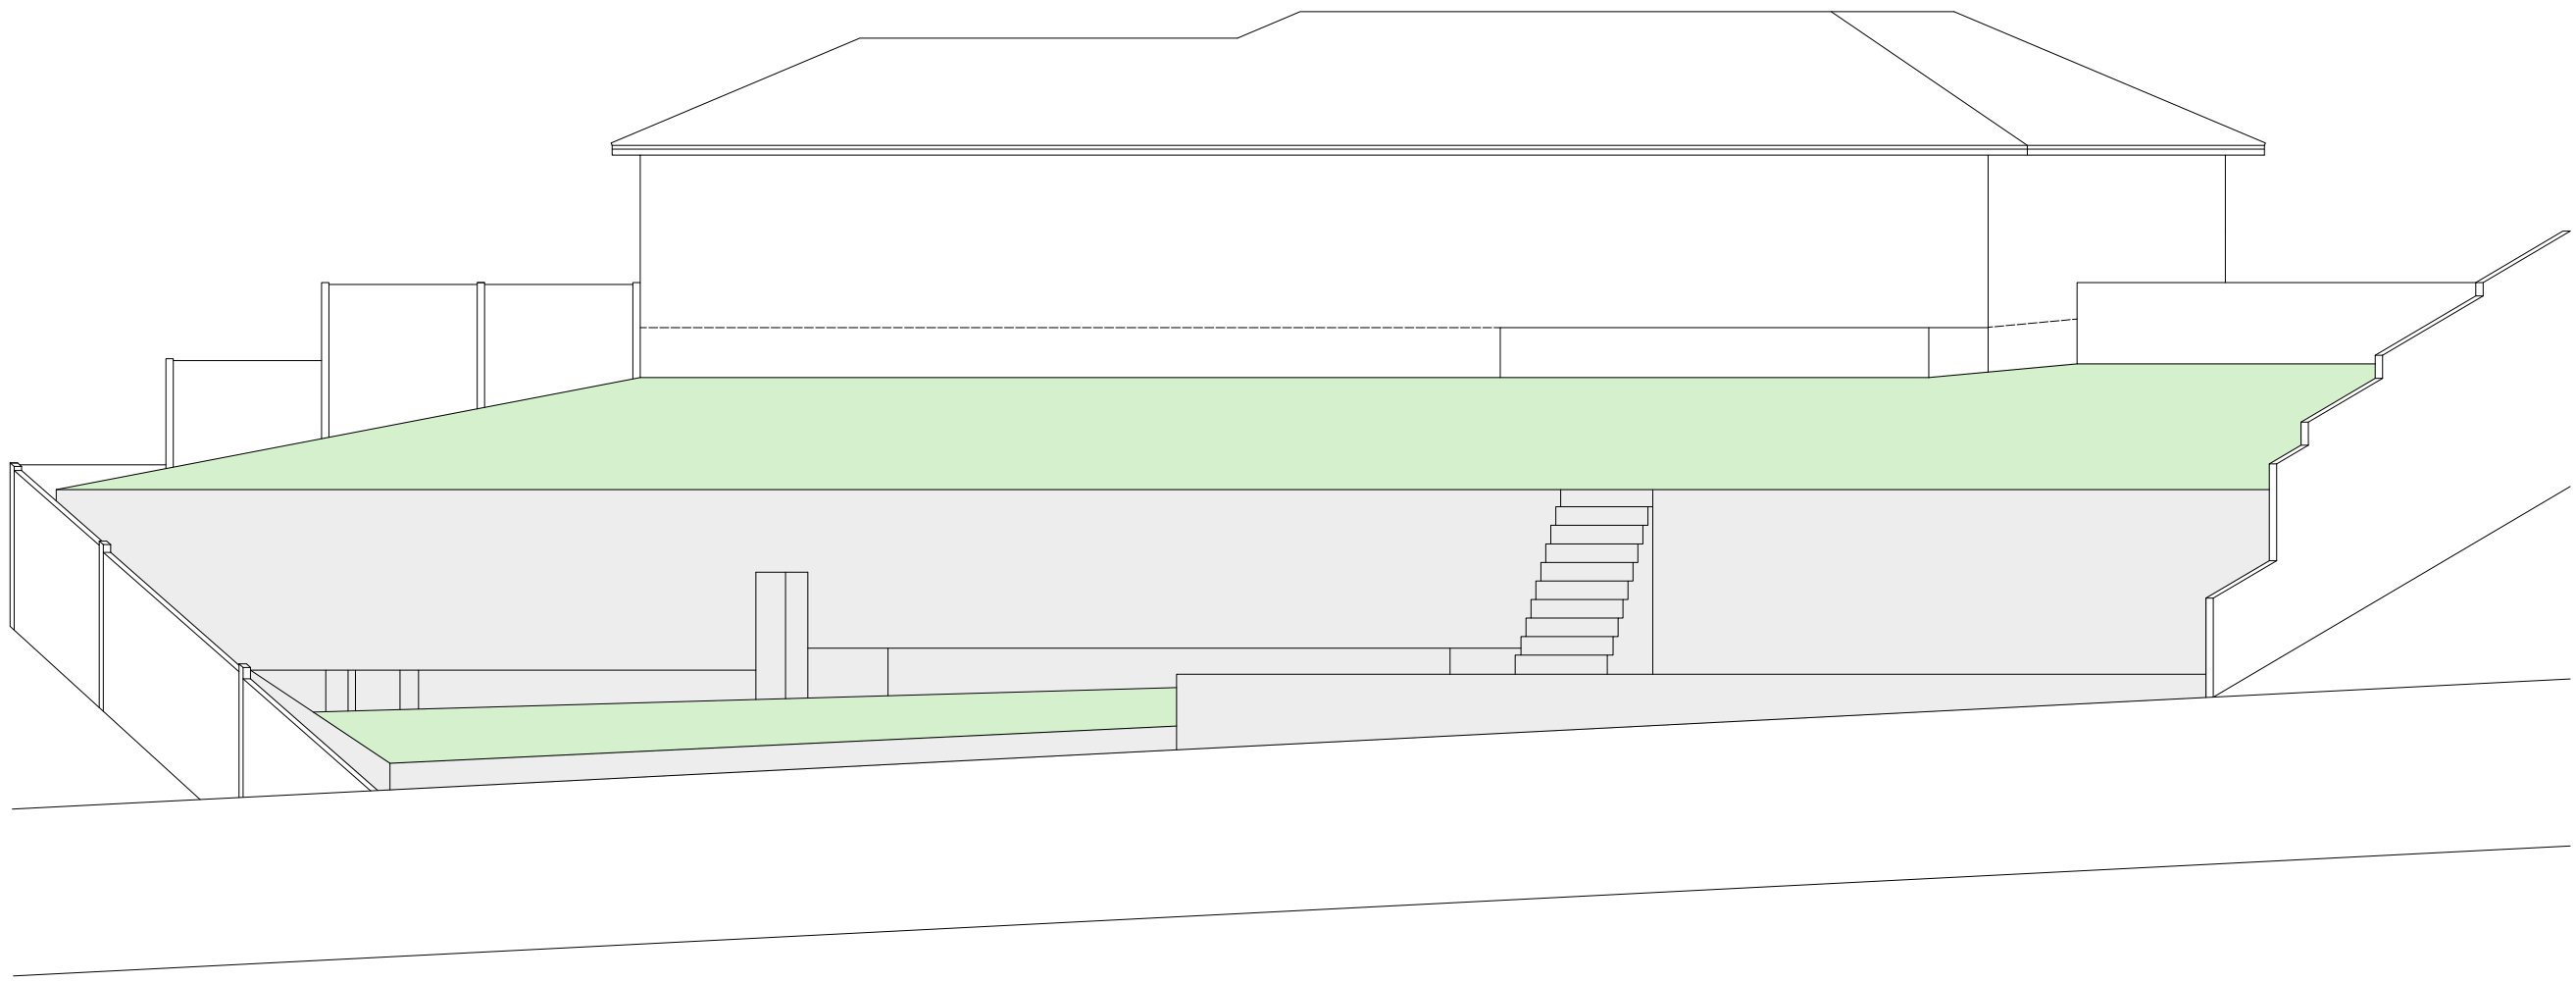

EXISTING REAR ELEVATION

REDUCTION OF GROUND LEVELS AT
BOUNDARY OF 165 LEANDER DRIVE
WHERE STEPPED FENCING BEGINS

FURTHER REDUCTION OF GROUND
LEVELS AT BOUNDARY OF 6 BATES CL

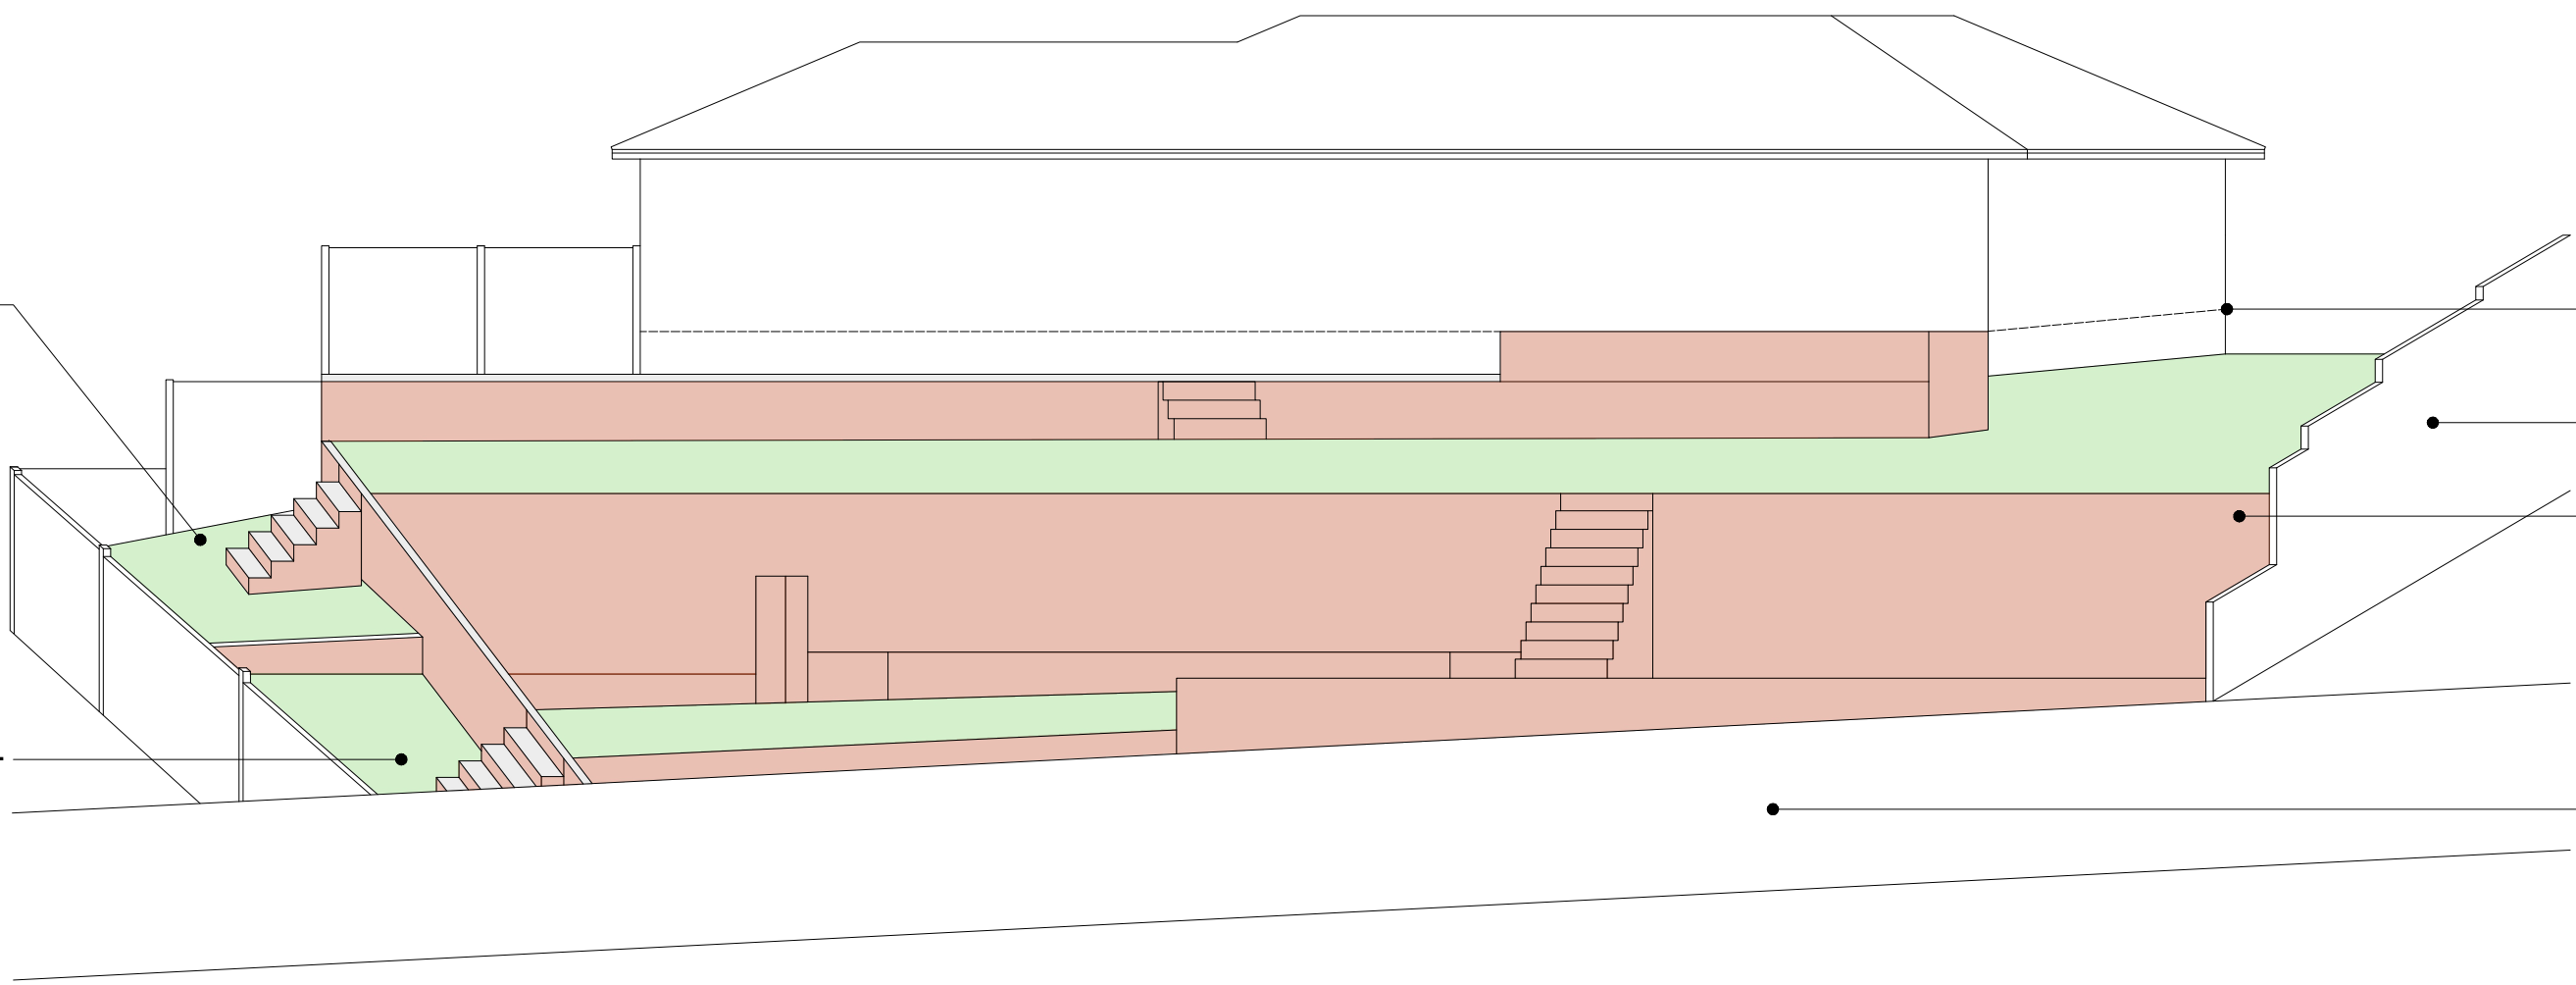

PROPOSED REAR ELEVATION



W: adeptdesignltd.co.uk | M: 07496819062 | E: enquiries@adeptdesignltd.co.uk

PROJECT 163 LEANDER DRIVE, CASTLETON, ROCHEDALE, OL11 2XE - RE-MODELLING
OF REAR GARDEN, EXCAVATING ALONG SHARED BOUNDARY,
ERECTOR OF RETAINING WALL, INC. RE-PROFILING EXISTING RETAINING WALLS
TITLE EXISTING & PROPOSED REAR ELEVATIONS

CLIENT MR. AWAT ABDULLAHI

SCALE 1:100
[A1]

NUMBER A04

REVISION 001

DATE 22/01/2026