


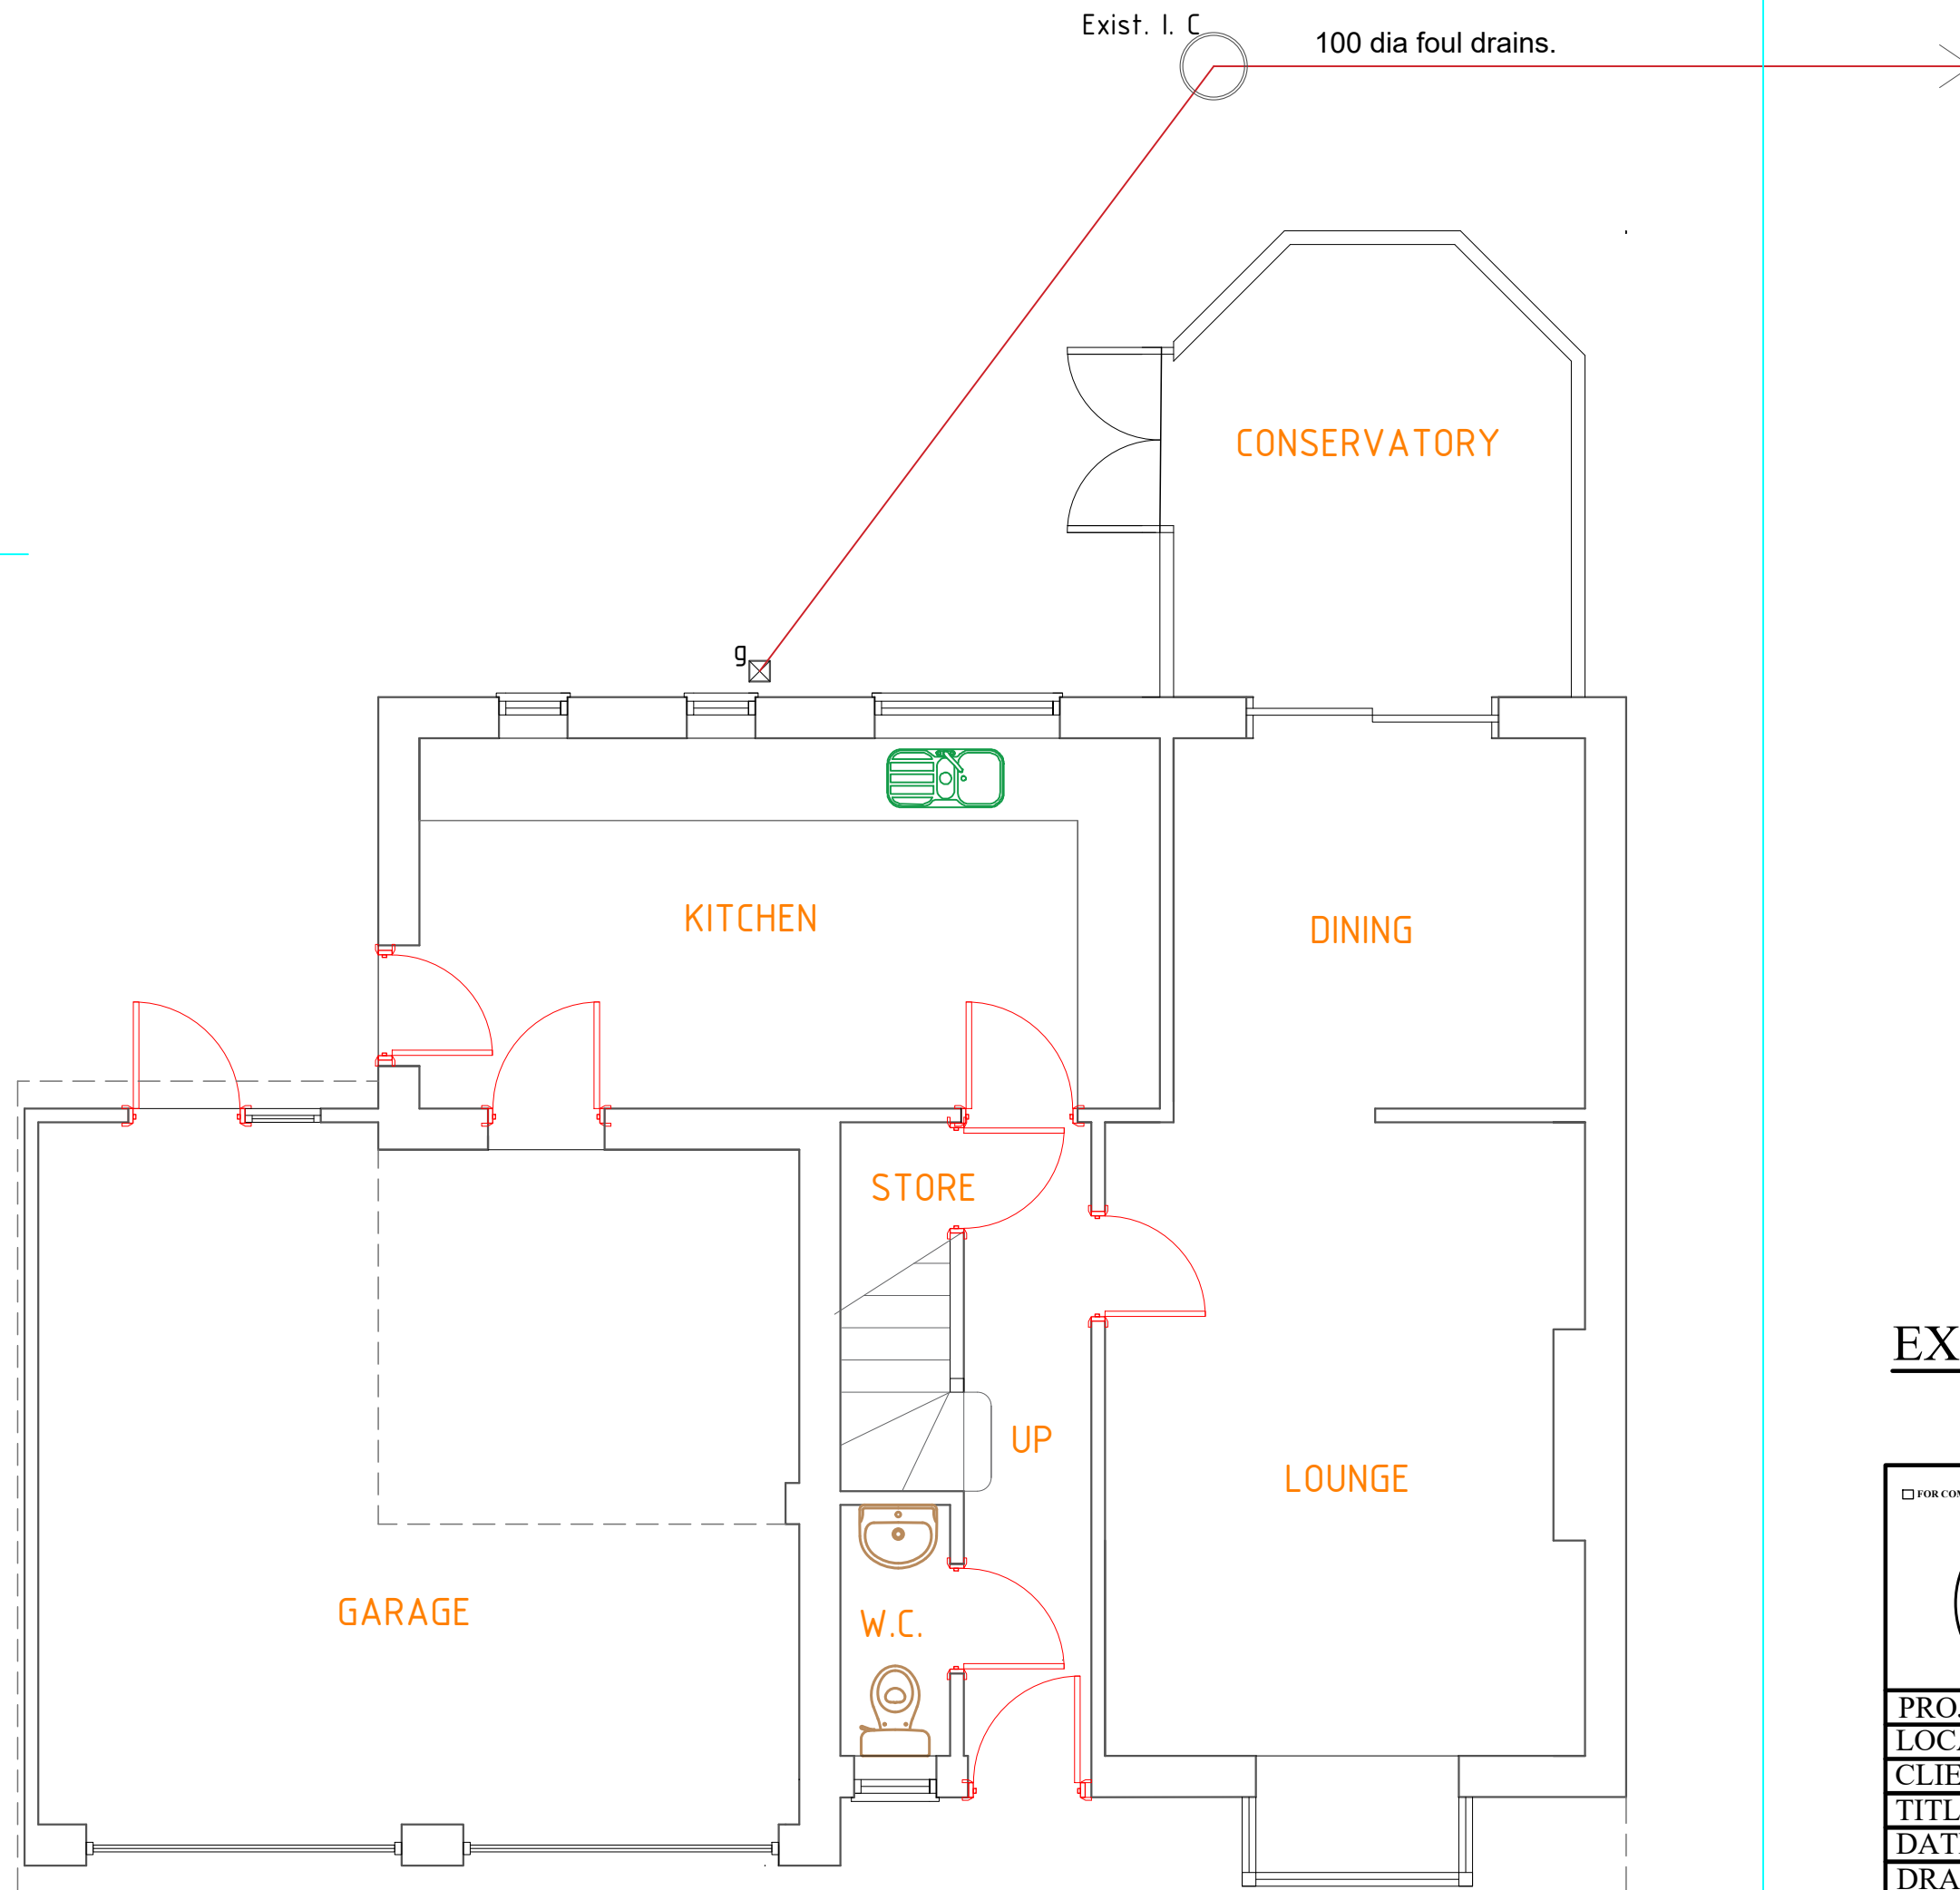

EXISTING G. FLOOR PLAN

☐ FOR COMMENT		☐ FOR PLANNING PERMISSION	☐ FOR BUILDING REGULATIONS
		Malik Enterprises Architctural Service 30 Carlton Drive, Wigston, Leicestershire UK LE18 1DF M : 07808 266330 E : tanvir@malikenterprises.co.uk	
PROJECT: House Extension			
LOCATION: 3 Dellside Way, Rochdale. OL12 6XX			
CLIENT: Mr. Asrar Ul Haq			
TITLE: Existing G.F. Plan			
DATE: Jan. 2026		DRAWN: MTM	
DRAWING No: M1705/22-03		SCALE:1:50	