


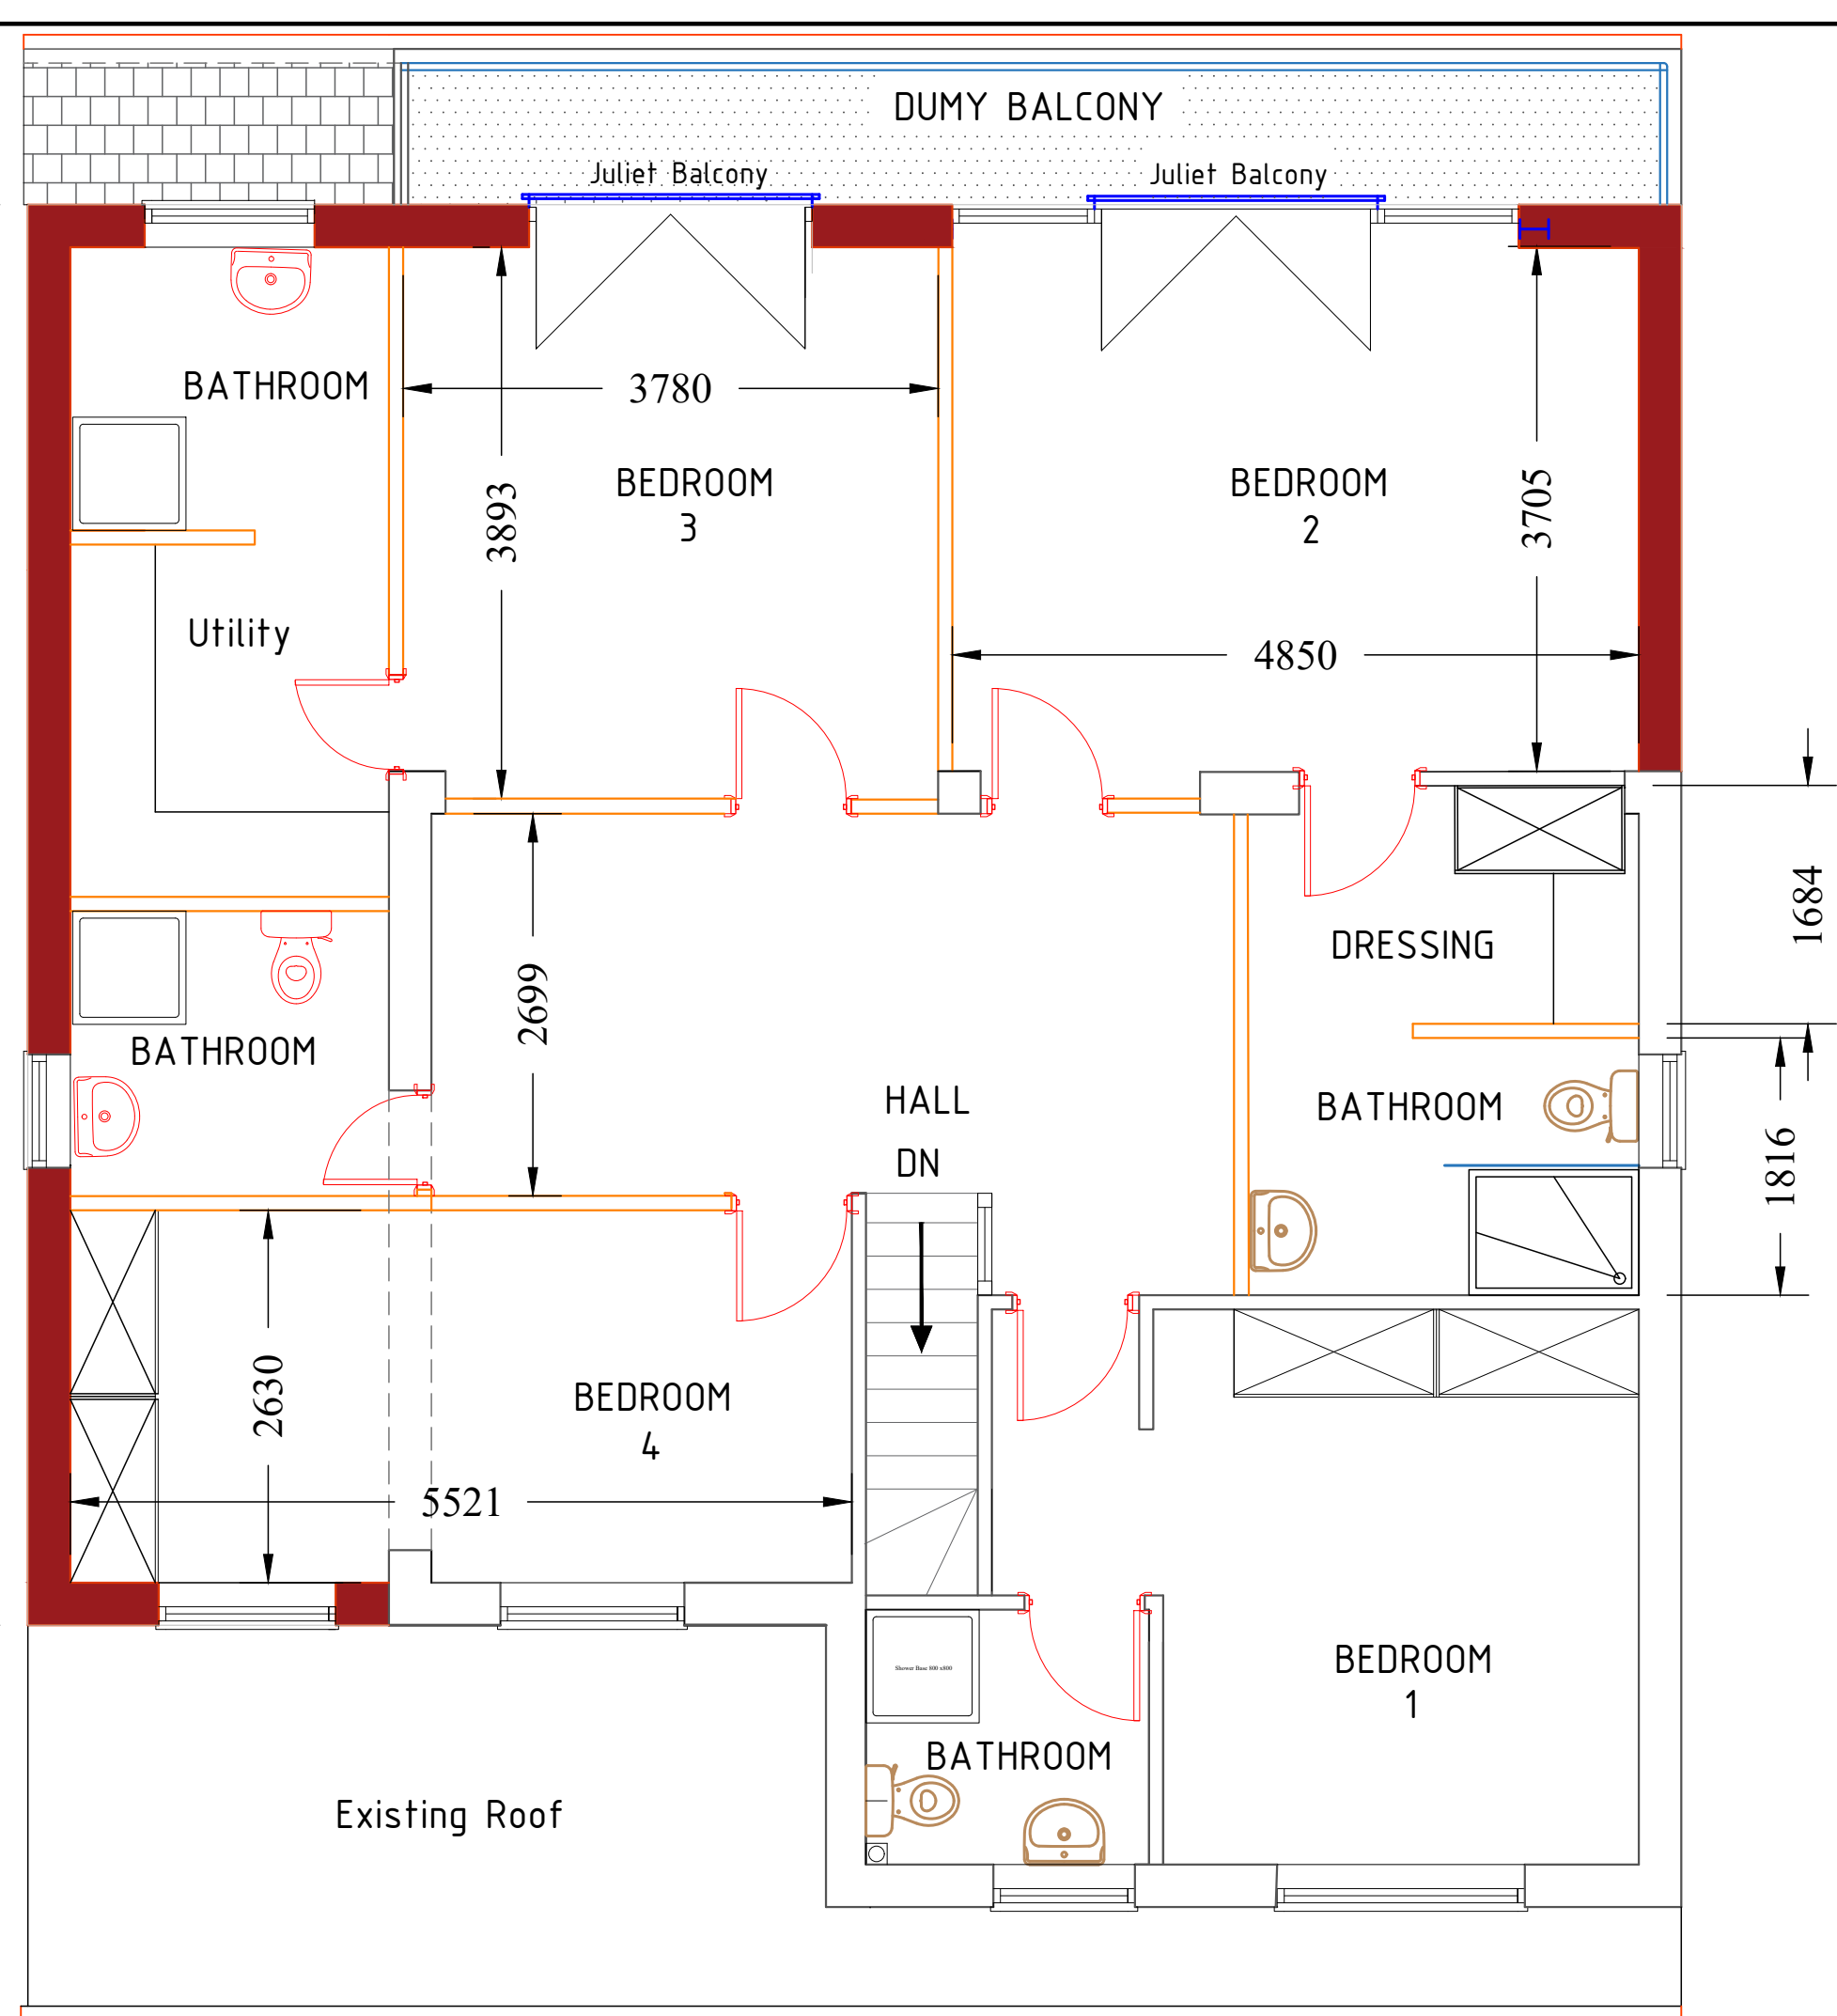

☐ FOR COMMENT☐ FOR PLANNING PERMISSION☐ FOR BUILDING REGULATIONS



Malik Enterprises
Architectural Service
30 Carlton Drive, Wigston,
Leicestershire UK LE18 1DF
M: 07808 266330
E: tanvir@malikenterprises.co.uk

PROJECT: House Extension	
LOCATION: 3 Dellside Way, Rochdale. OL12 6XX	
CLIENT: Mr. Asrar Ul Haq	
TITLE: Proposed 1st. Floor Plan	
DATE: Jan. 2026	DRAWN: MTM
DRAWING No: M1705/22-07	SCALE: 1:50