



White u p v c double
glazed conservatory.

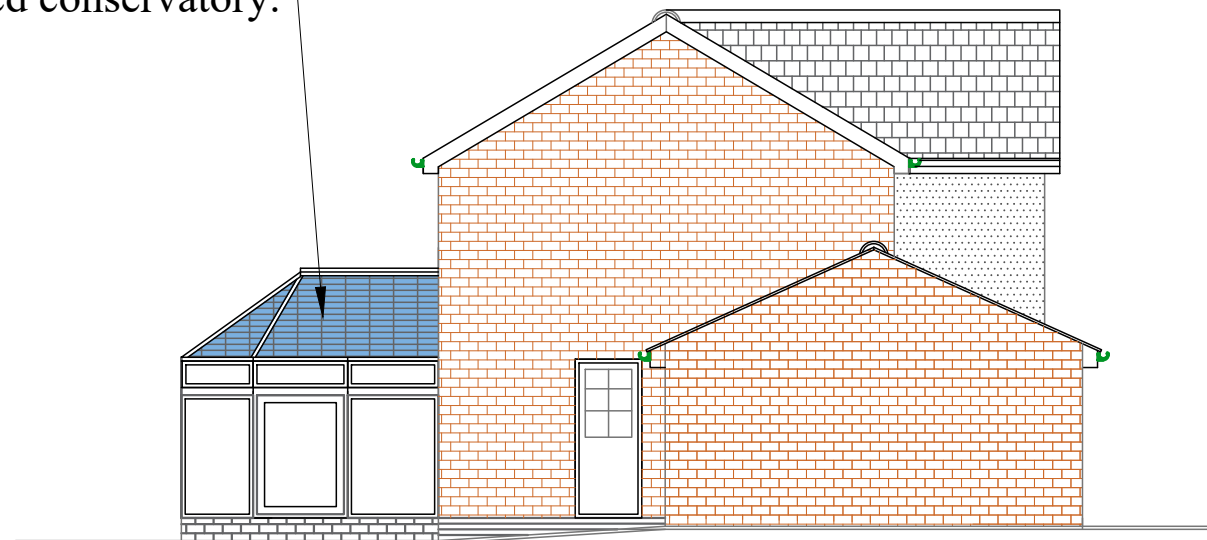


Left Side Elevation

Dark Gray Modern
Concrete Tiles

White u p v c double
glazed windows.

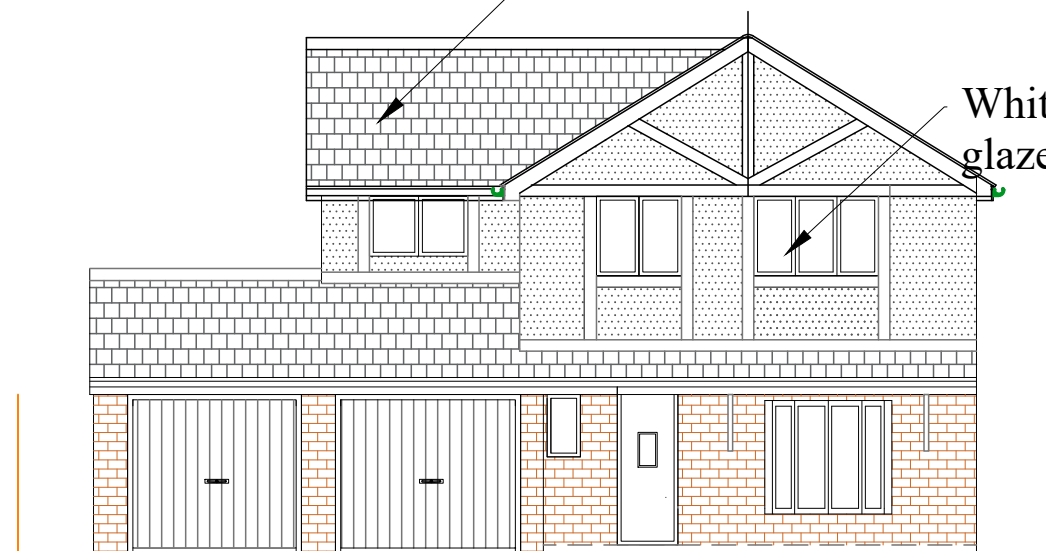


Front Elevation

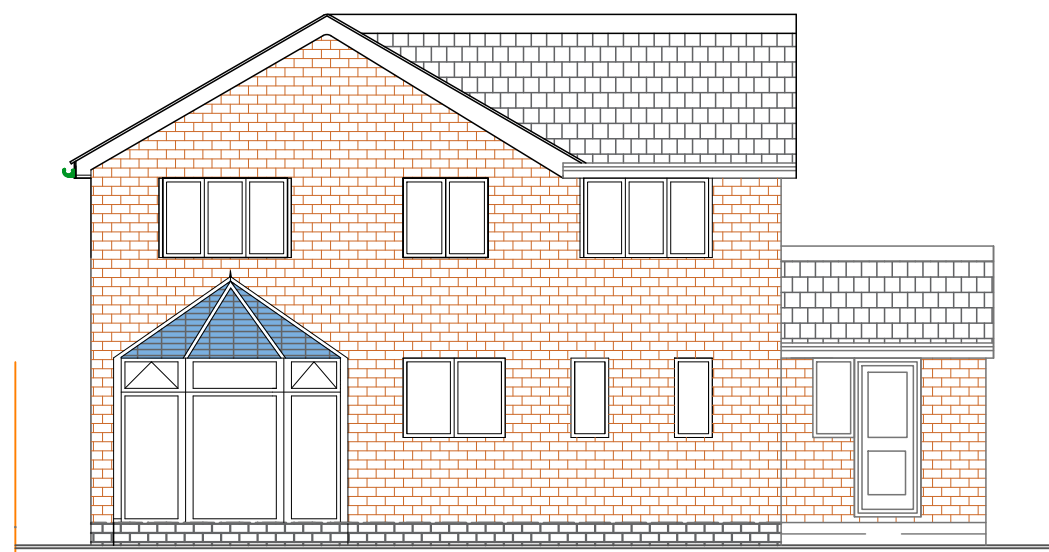

Rear Elevation


Dark Gray Modern
Concrete Tiles

Red facing bricks

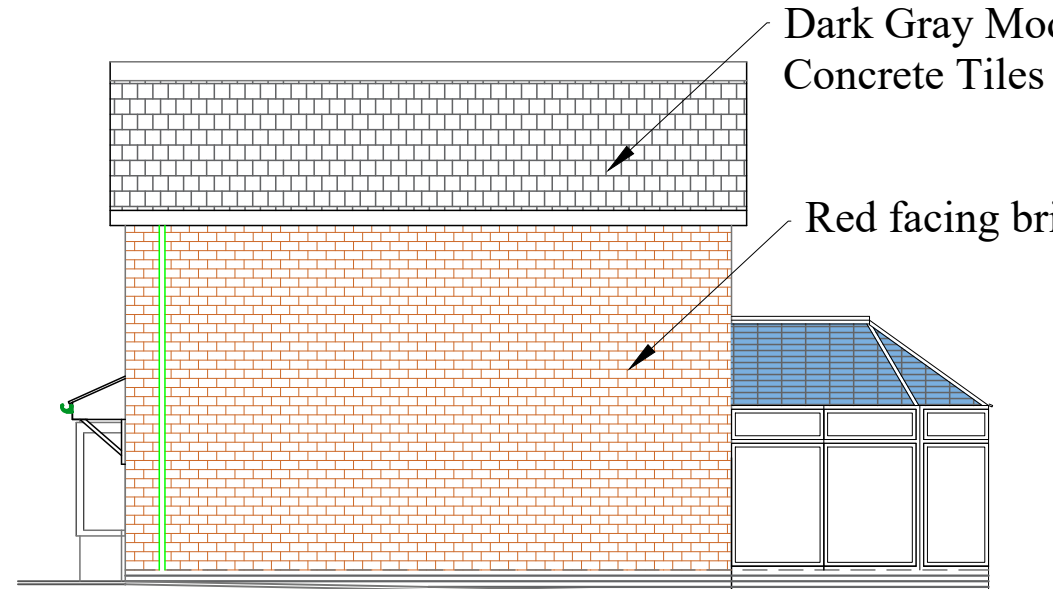

Right Side Elevation

EXISTING ELEVATIONS

 

☐ FOR COMMENT ☐ FOR PLANNING PERMISSION ☐ FOR BUILDING REGULATIONS



Malik Enterprises
Architectural Service
30 Carlton Drive, Wigston,
Leicestershire UK LE18 1DF
M: 07808 266330
E: tanvir@malikenterprises.co.uk

PROJECT: House Extension

LOCATION: 3 Dellside Way, Rochdale. OL12 6XX

CLIENT: Mr. Asrar Ul Haq

TITLE: Existing Elevations

DATE: Jan. 2026

DRAWN: MTM

DRAWING No: M1705/22-05

SCALE: 1:100