


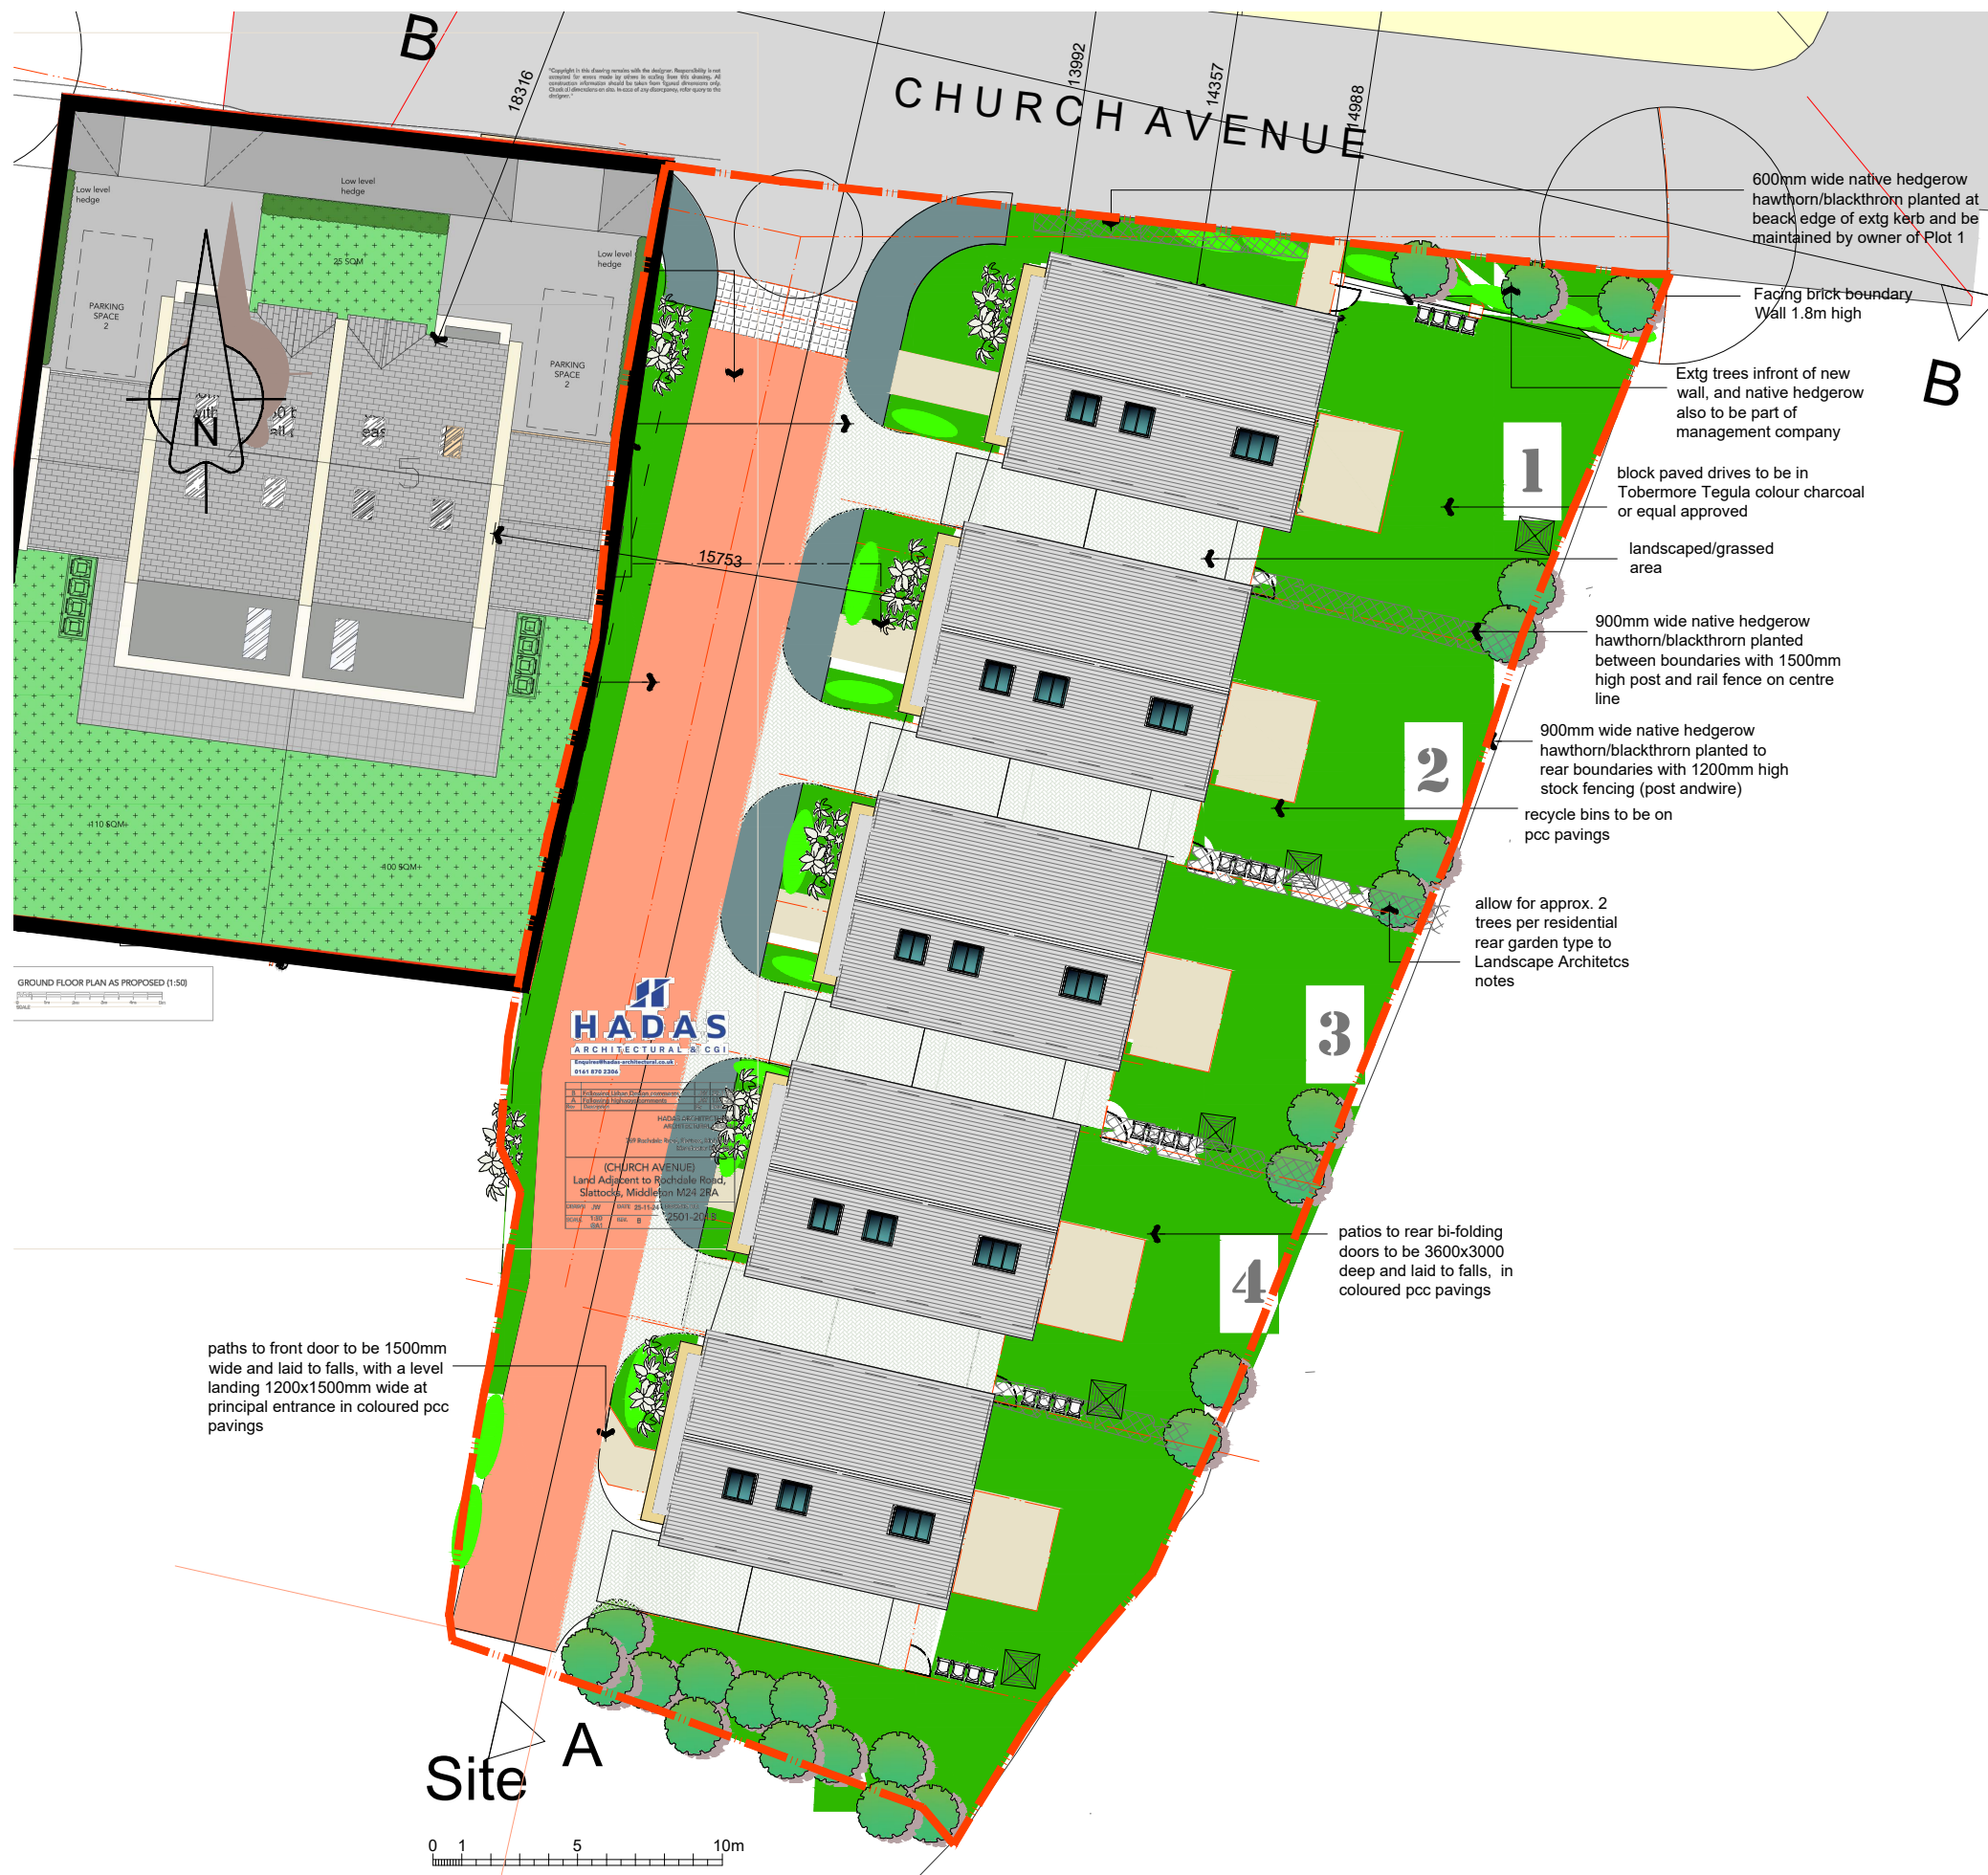

NOTES

THIS DRAWING IS TO BE READ IN CONJUNCTION WITH ALL OTHER DRAWINGS FOR THIS PROJECT. ALL LEVELS AND DIMENSIONS ARE TO BE CHECKED ON SITE BY THE CONTRACTOR, PRIOR TO PLACING ORDERS OR COMMENCING ANY OF THE RELEVANT WORKS. ALL DIMENSIONS ARE IN MILLIMETRES UNLESS STATED OTHERWISE. ANY DISCREPANCIES BETWEEN THE INFORMATION SHOWN ON THE PLAN AND THAT FOUND ON SITE ARE TO BE REPORTED TO THE DESIGNER IMMEDIATELY.

- E 22.10.25 Additional notes for Urban designer and rooflights amended over en-suite and landing
- D 16.10.25 Adjoining development approved site plan added and further privacy distances added
- C 14.10.25 Further alts to suit planner and Urban designer comments on 13.10.25 all houses moved south by 600mm, and dims added to Church Avenue, and turning head at plot 5
- B 02.10.25 alts to suit planner and Urban designer comments from meeting on 30.09.25

Rev.	Date	Description
------	------	-------------

A.L.H. Design Services
Barley Cottage, Brewery Street, Longridge, Lancs
PR3 3NB, Tel & Fax : (01772) 785719

Client

Mr C Brennan
JC Brennan Developments Ltd
9 Bluestone Drive,
Stockport,
Manchester SK4 3PX

Job/Scheme Title

ERECTION OF 5 DETACHED
HOUSES ON VACANT LAND

Drawing Title

PROPOSED SITE PLAN
(with GF layout)

Job/Scheme Number	Drawing Number
-------------------	----------------

0758/93 Drawing No 08E

Scale	Date	Drawn	Checked
-------	------	-------	---------

1 / 250 | Mar 25 | a.t.l-h. |