


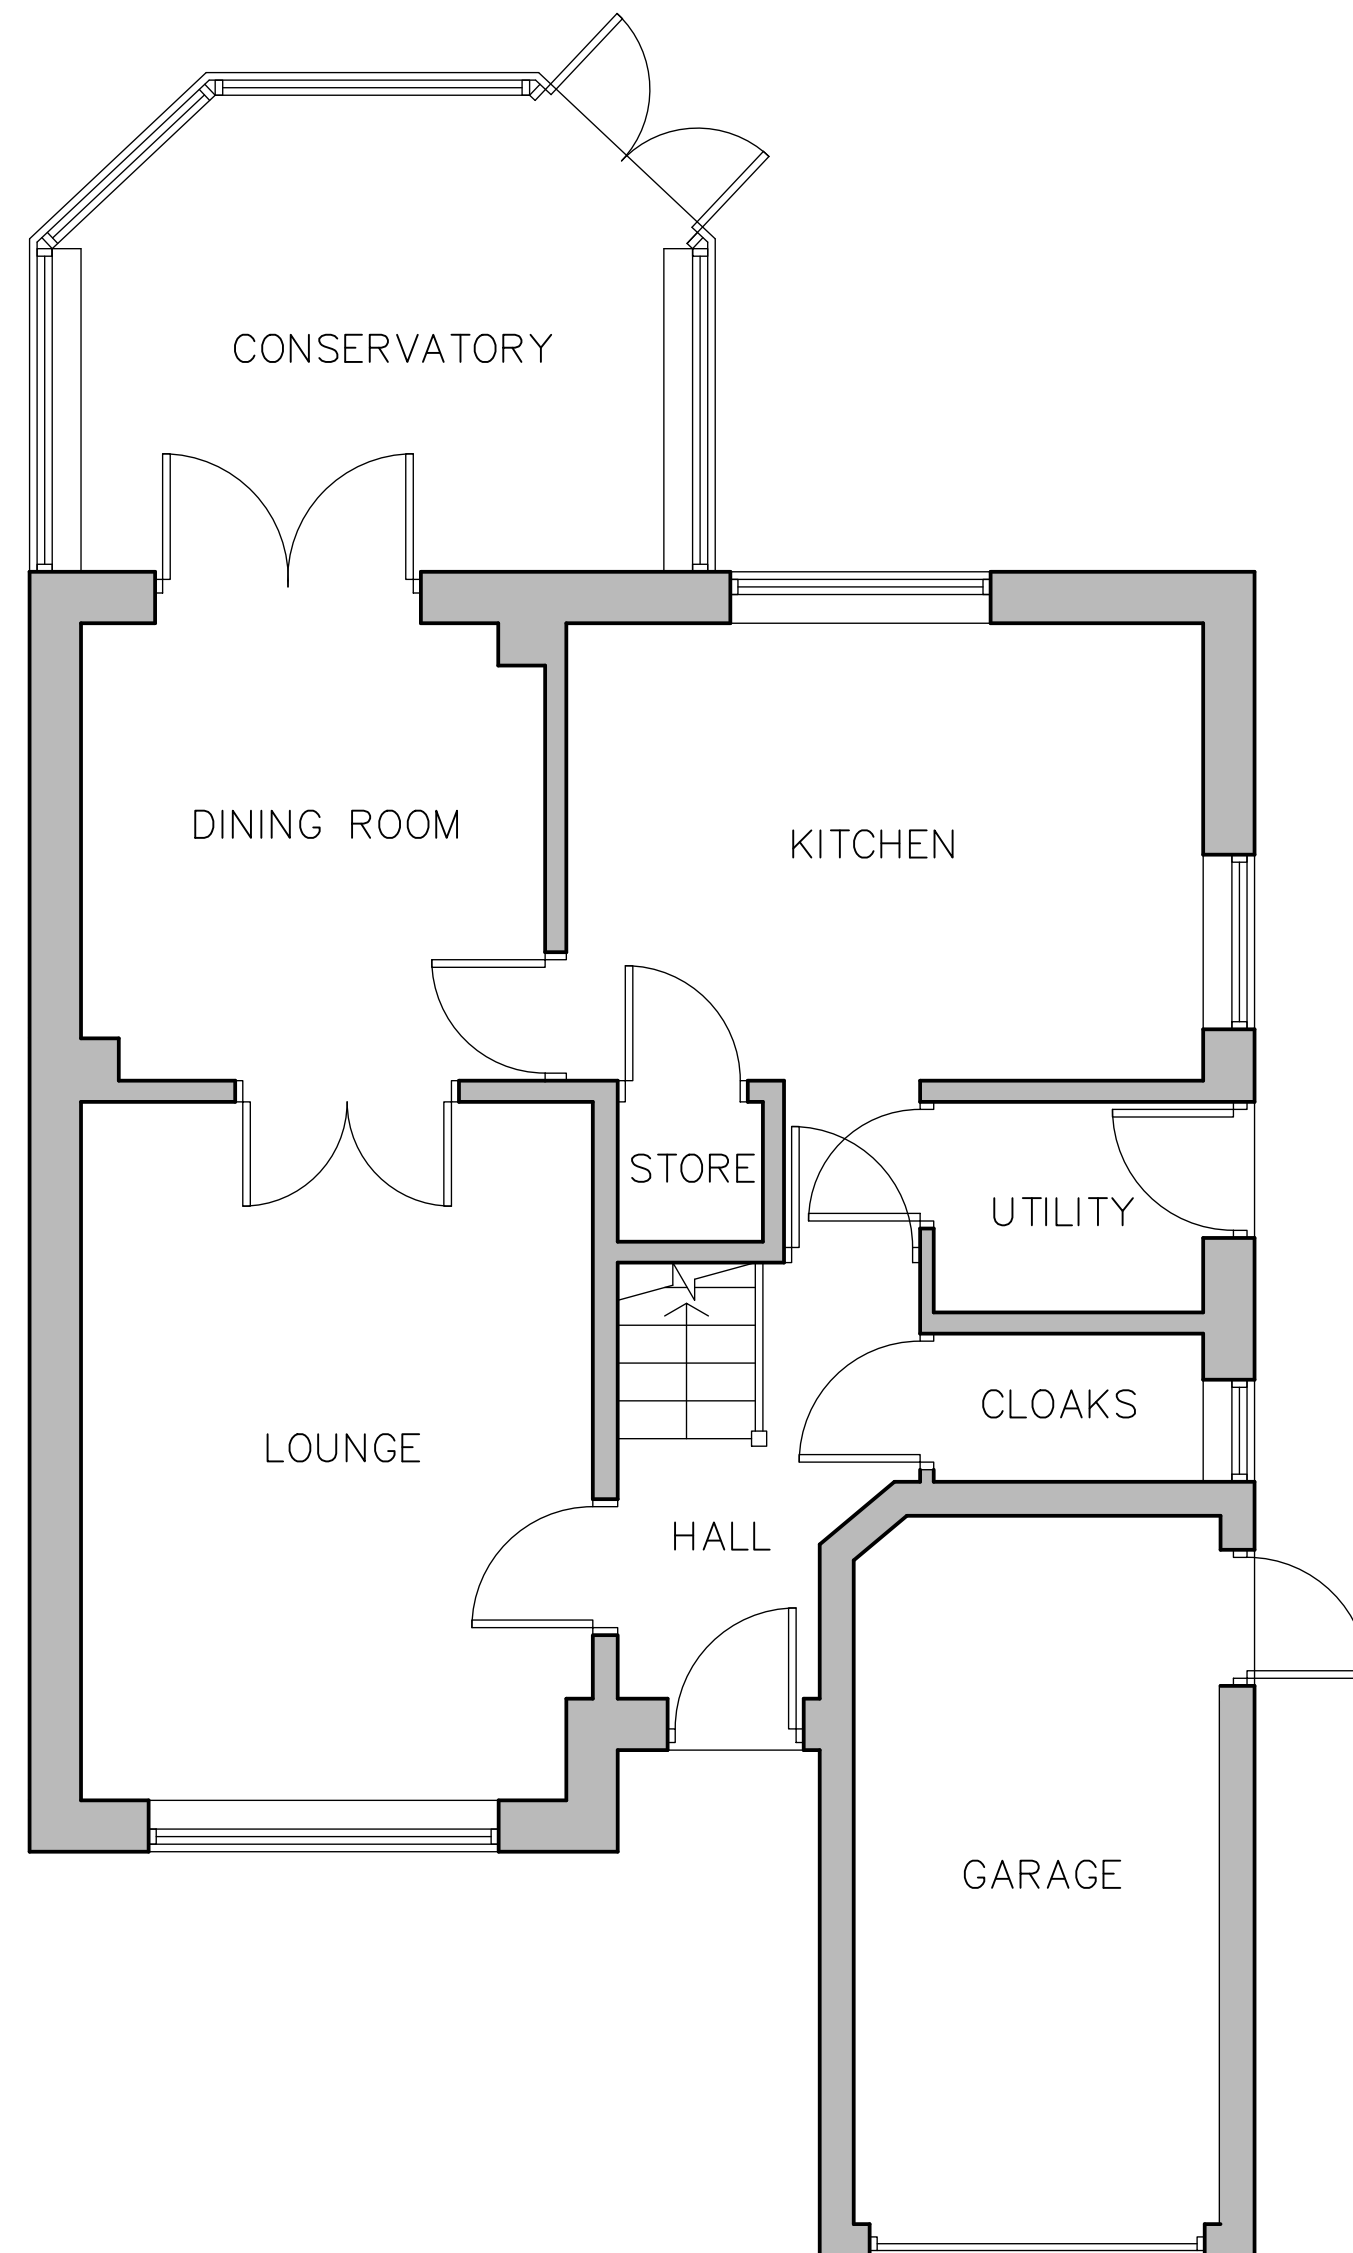

	NOTES
--	-------

- | |
|--|
| <ul style="list-style-type: none"> ● ALL DIMENSIONS TO BE CHECKED ON SITE ● NO DIMENSIONS TO BE SCALED FROM THIS DRAWING UNLESS OTHERWISE STATED |
|--|

[illegible]

FAST
ARCHITECTURE

CLIENT
MRS R MUNGROO

PROJECT
10 MILL FOLD GARDENS
LITTLEBOROUGH

DRAWING TITLE

**GROUND FLOOR PLAN
AS EXISTING**

SCALE 1:50 @A2		DATE 02.26	
JOB NO. 2025-11		DRAWING NO. 102	REV.