



This drawing is copyright and must not be reproduced or copied to any third party without the written permission of DP Architectural Services Ltd. All dimensions must be checked on site. Only figured dimensions to be worked from. Discrepancies must be reported to DP Architectural Services Ltd before proceeding.

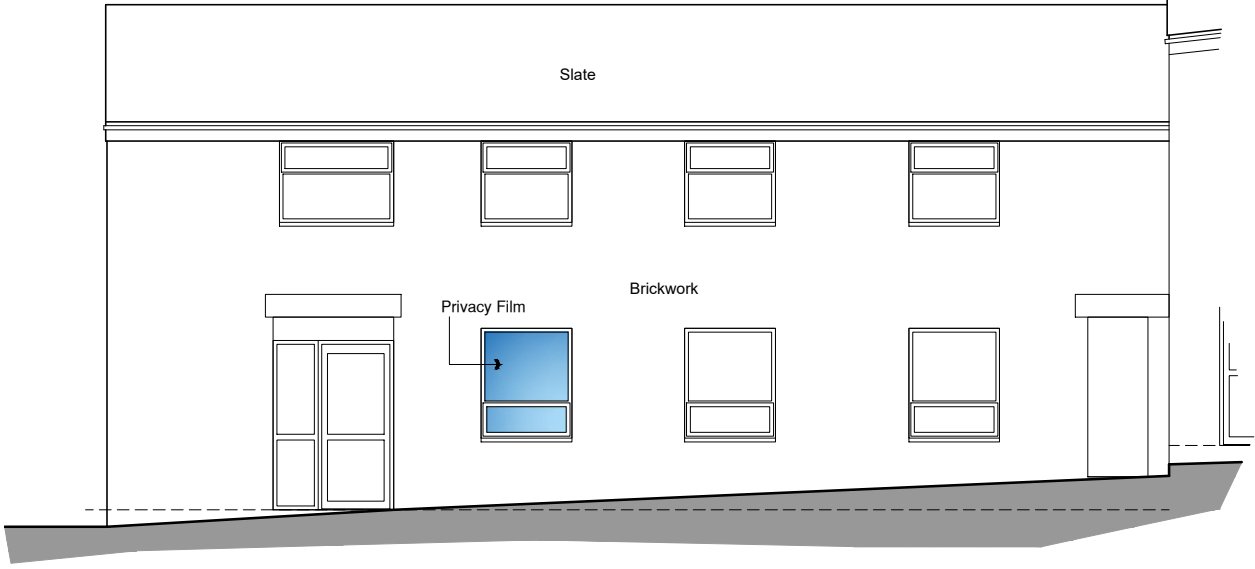


Rear Elevation

0 1 2 3 4 5m
Scale 1 : 100

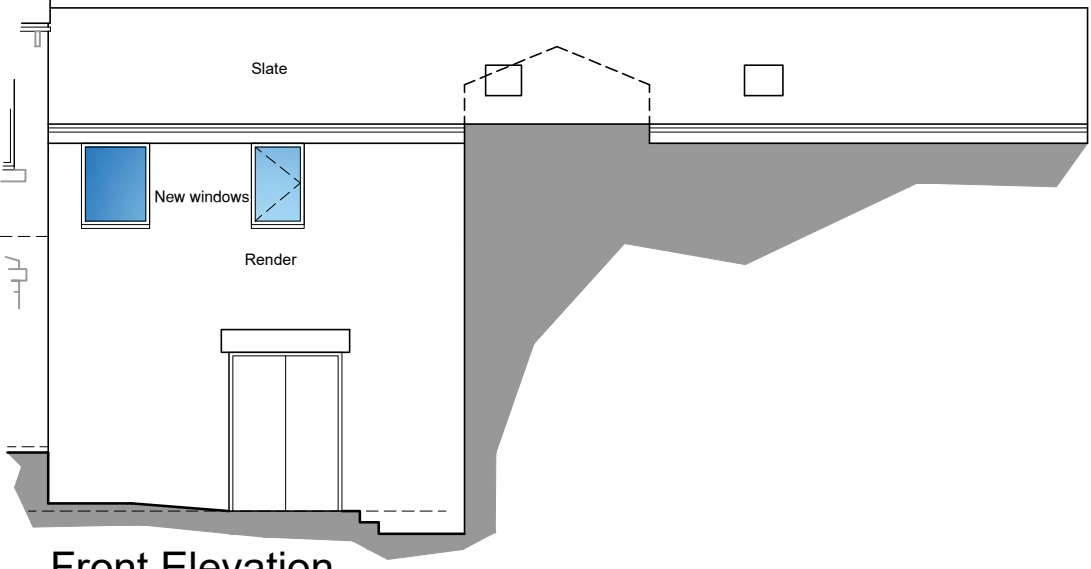


Front Elevation

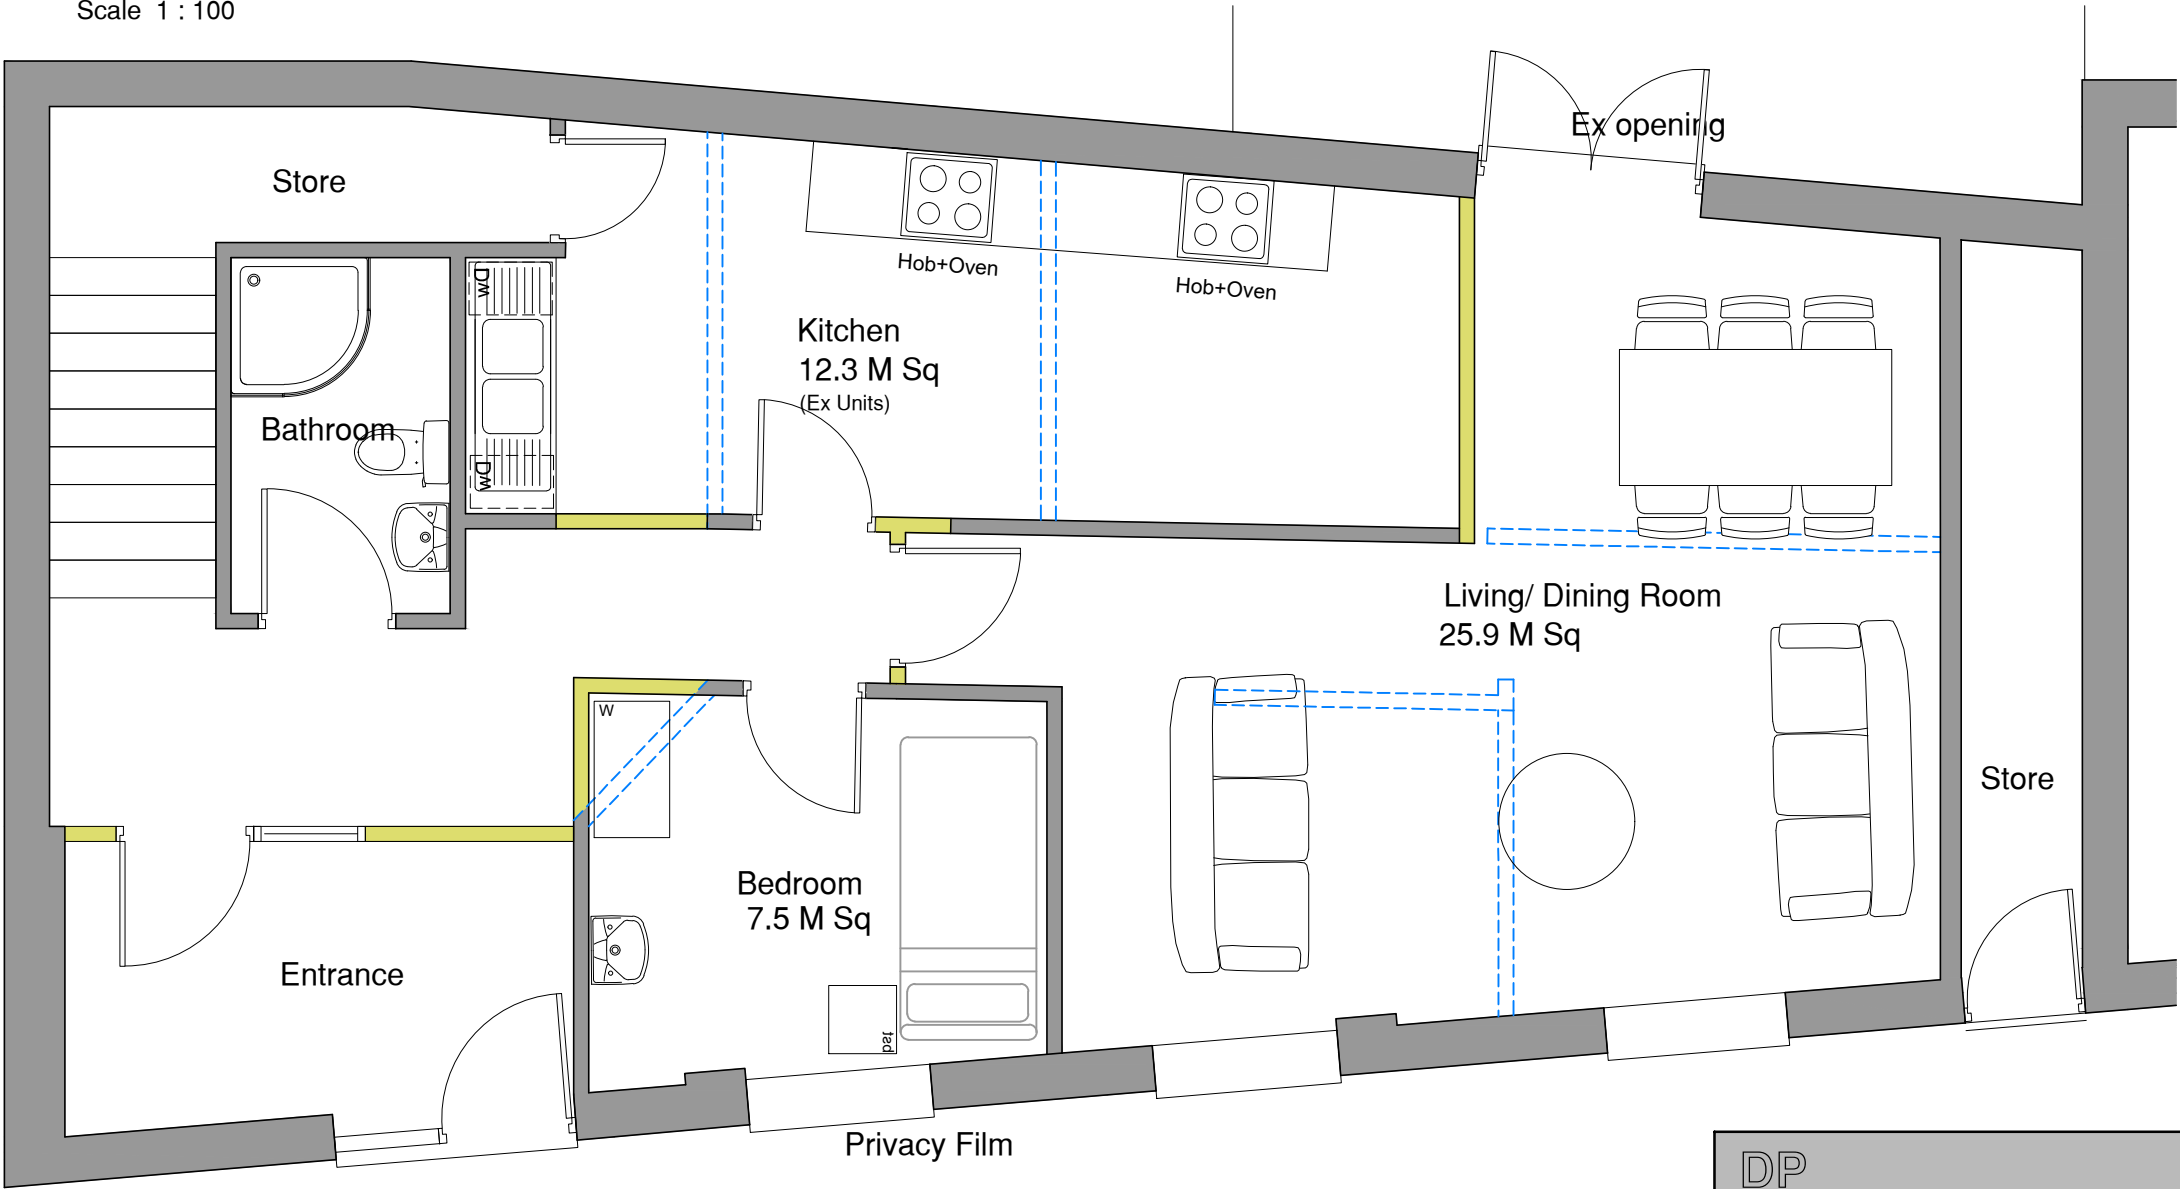

Ground Floor Plan -

0 1 2 3m
Scale 1:50

Existing wall Retained
New walls proposed
Existing wall to be demolished

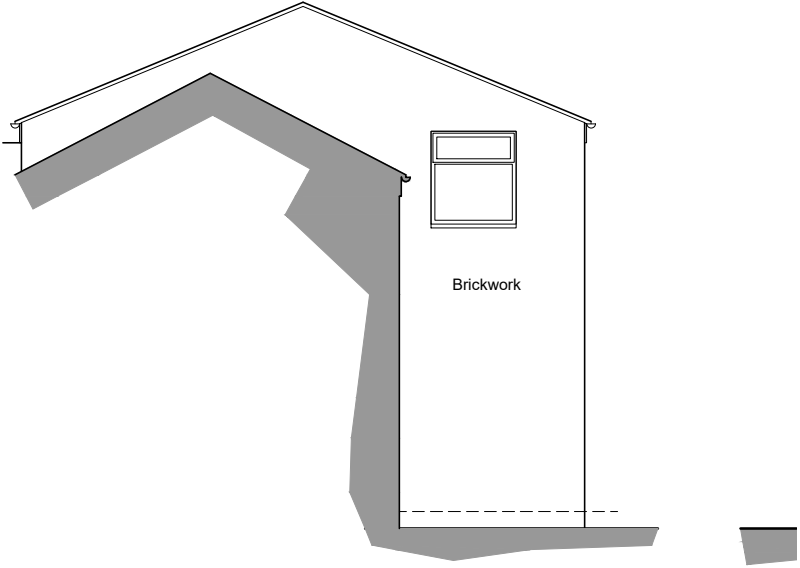

Side Elevation

DP Architectural Services LTD		Client		Project		Drawings	
The Coach House Preston Road Charnock Richard Chorley, Lancashire PR7 5LH m. 07877 595100 e.dparch69@gmail.com		Abdul Rouf		6 Bed 8 Person HMO		Proposed Plans	
		59 George Street		69a Church Street		and elevations	
		Rochdale		Littleborough			
		OL16 2RR		OL15 8AE			
		Paper size	A3	Job no	24-2025	Drawing no	P05
		Date	Sept 2025	Scale	1:100/50	Revision	C