


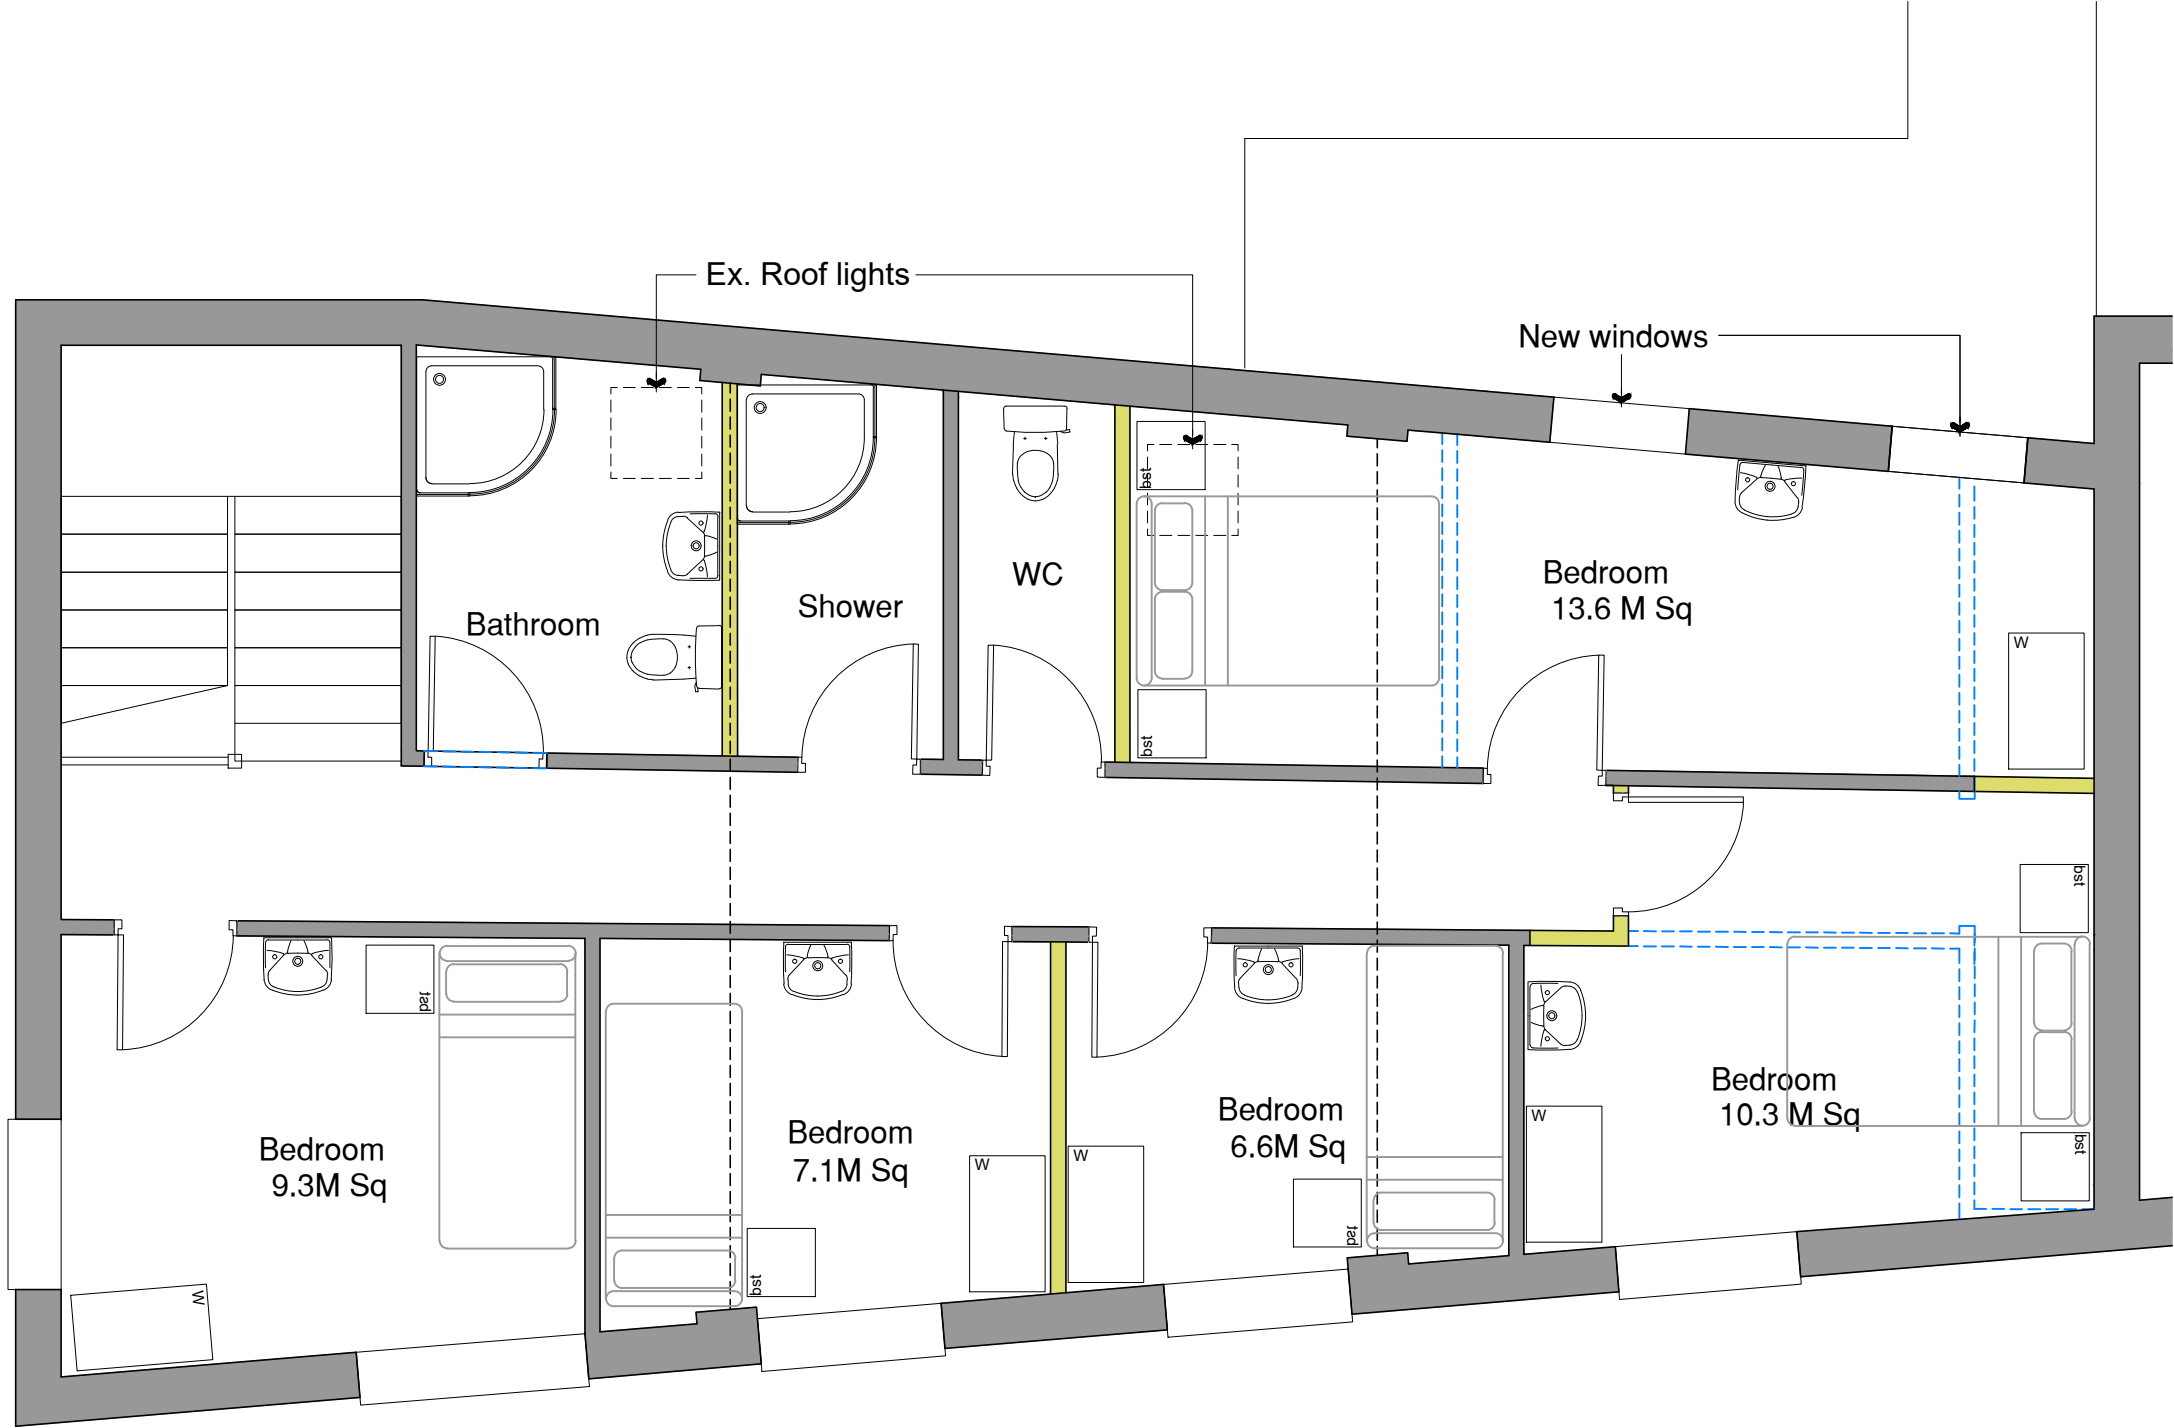

First Floor Plan -

DP Architectural Services LTD The Coach House Preston Road Charnock Richard Chorley, Lancashire PR7 5LH m. 07877 595100 e.dparch69@gmail.com		Client		Project		Drawings	
		Abdul Rouf 59 George Street Rochdale OL16 2RR		6 Bed 8 Person HMO 69a Church Street Littleborough OL15 8AE		Proposed First Floor Plan	
Paper size A3		Job no 24-2025		Drawing no P06			
Date Sept 2025		Scale 1:100/50		Revision B			