
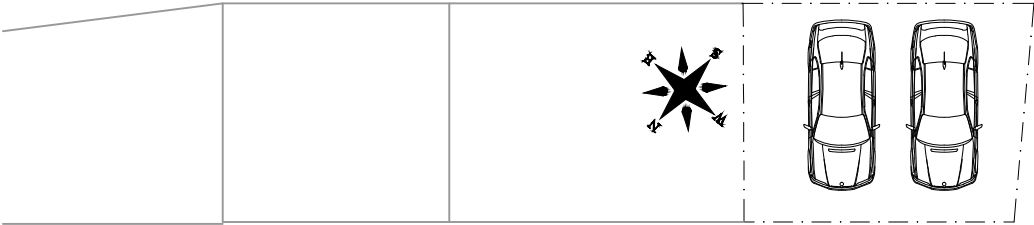
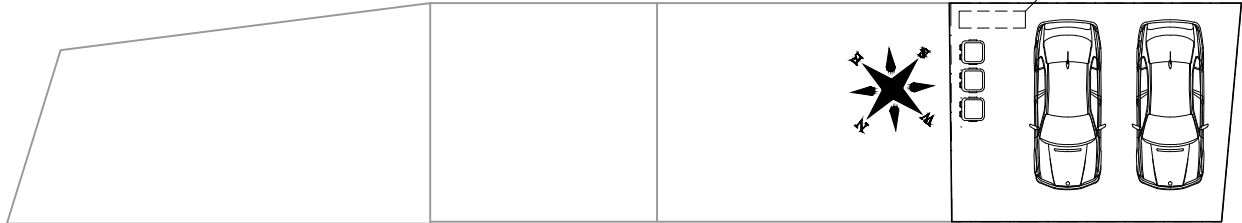


This drawing is copyright and must not be reproduced or copied to any third party without the written permission of DP Architectural Services Ltd. All dimensions must be checked on site. Only figured dimensions to be worked from. Discrepancies must be reported to DP Architectural Services Ltd before proceeding.

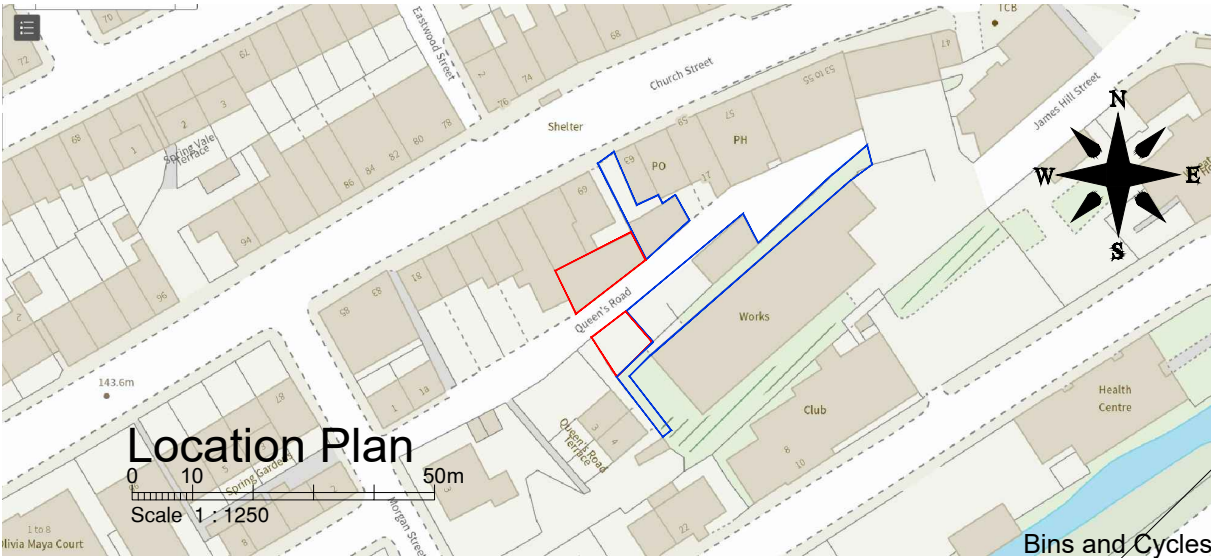

Site Plan - Proposed

0 1 5 10m
Scale 1:200

Site Plan - Existing

0 1 5 10m
Scale 1:200

DP Architectural Services LTD The Coach House Preston Road Charnock Richard Chorley, Lancashire PR7 5LH m. 07877 595100 e.dparch69@gmail.com		Client Abdul Rouf 59 George Street Rochdale OL16 2RR	Project 6 Bed 8 Person HMO 69a Church Street Littleborough OL15 8AE	Drawings Proposed Location and Site Plan
Paper size Date A3 Sept 2025	Job no Scale 24-2025 1:200/1250	Drawing no P07 Revision C		