




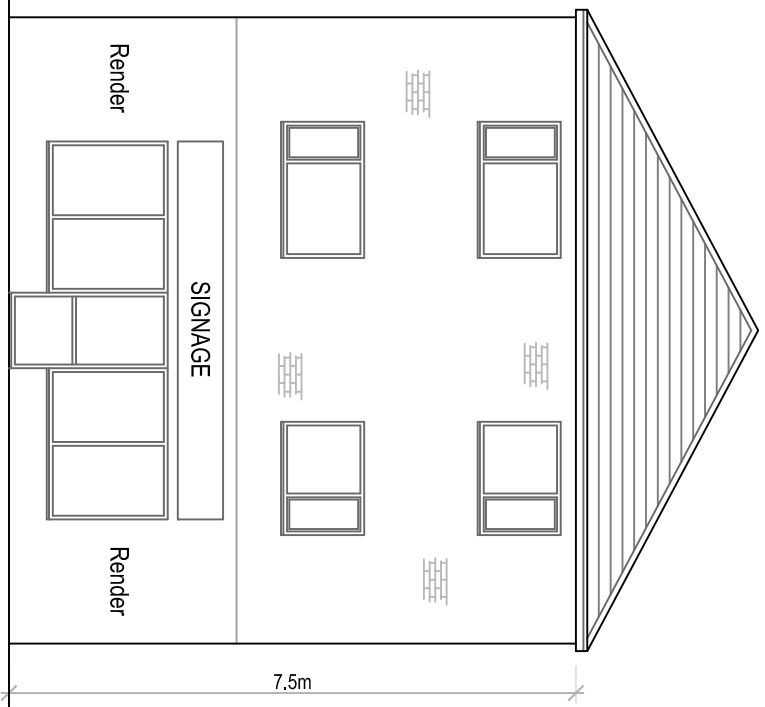


PROPOSED FRONT ELEVATION 1:100

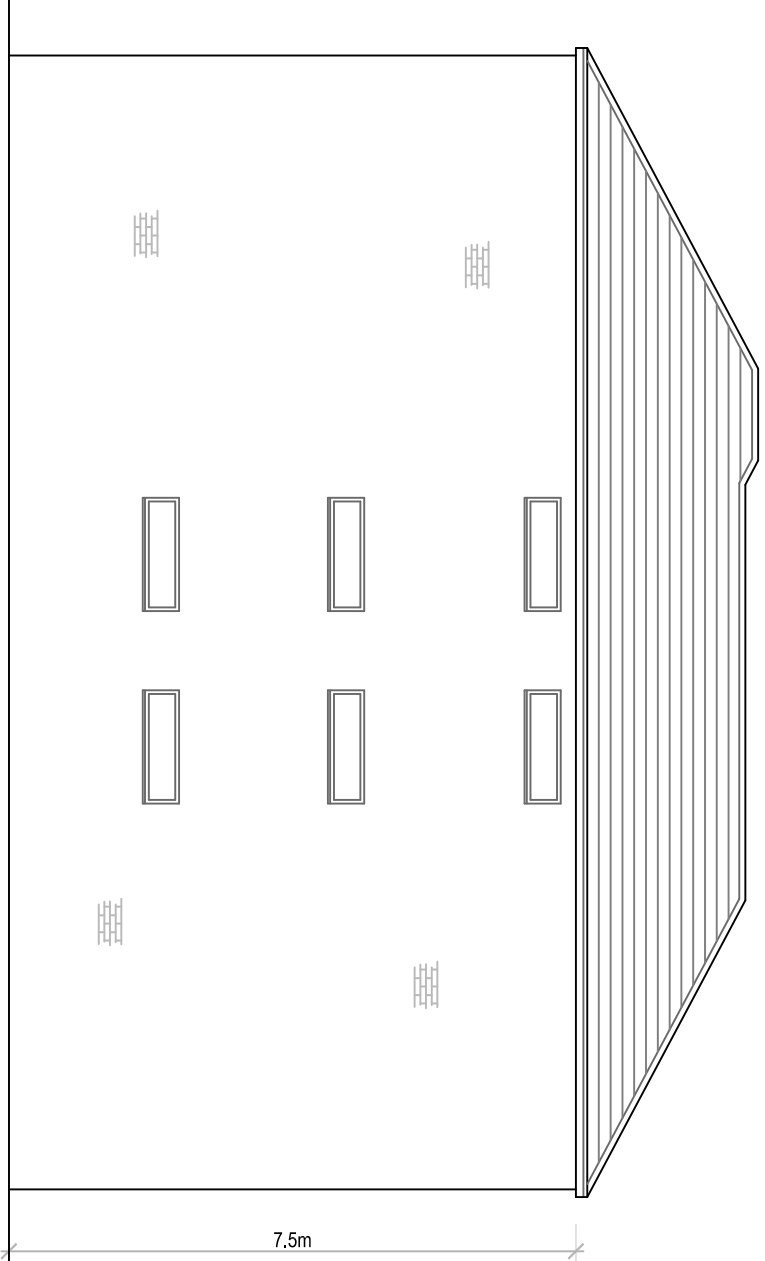


PROPOSED SIDE ELEVATION 1:100

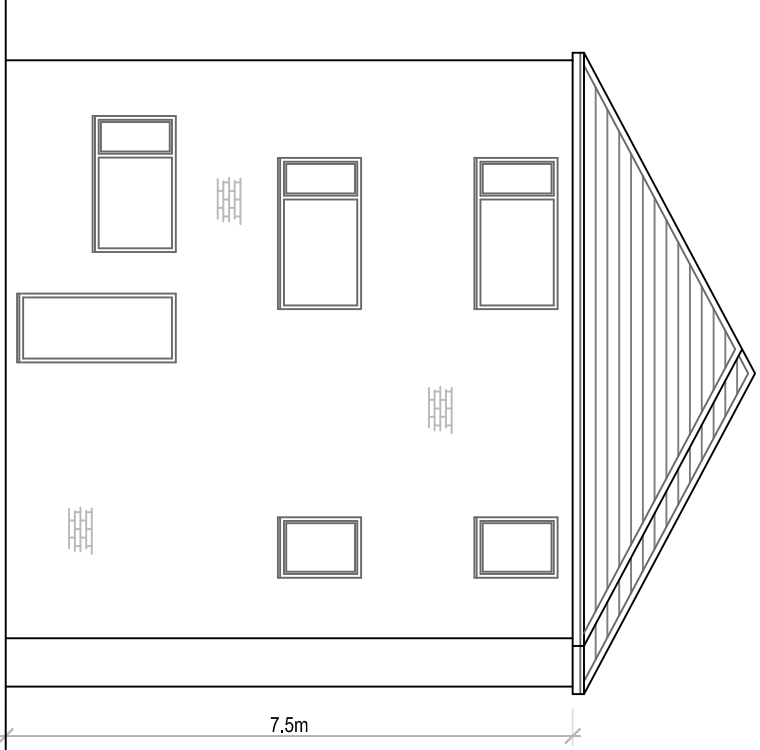


PROPOSED REAR ELEVATION 1:100

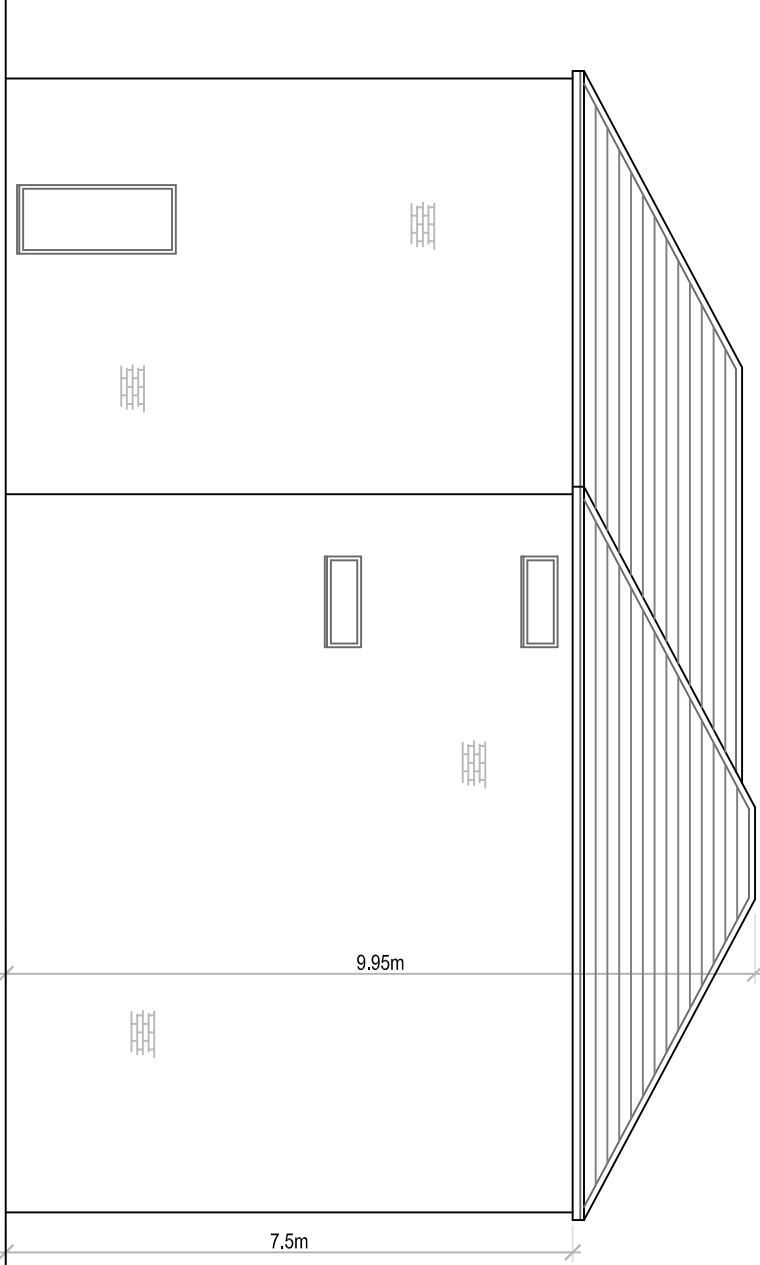


PROPOSED SIDE ELEVATION 1:100

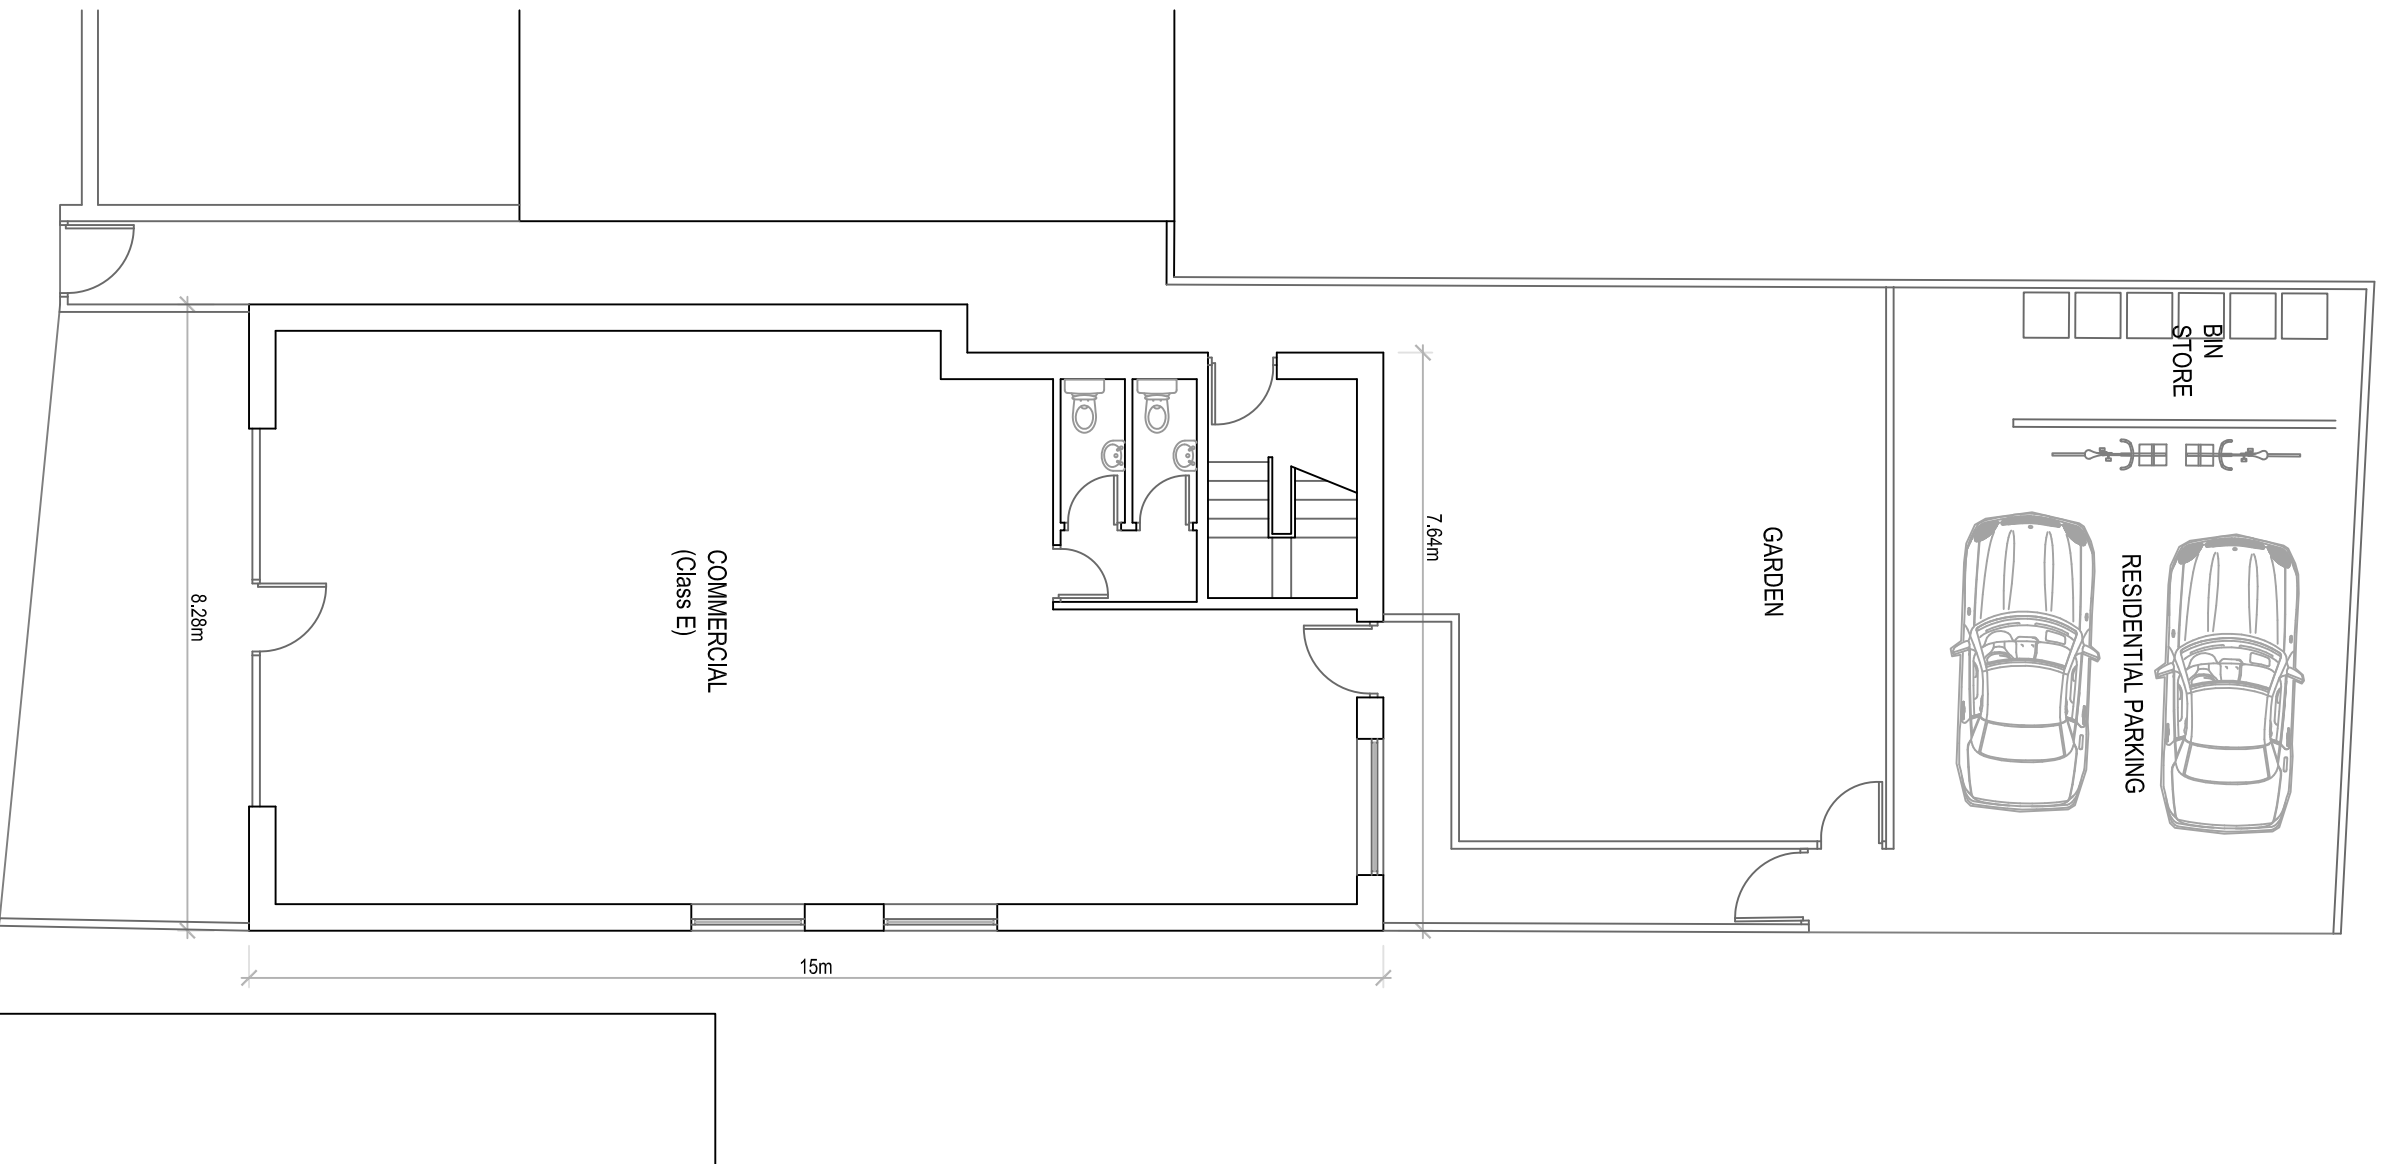

PROPOSED GF PLAN 1:100



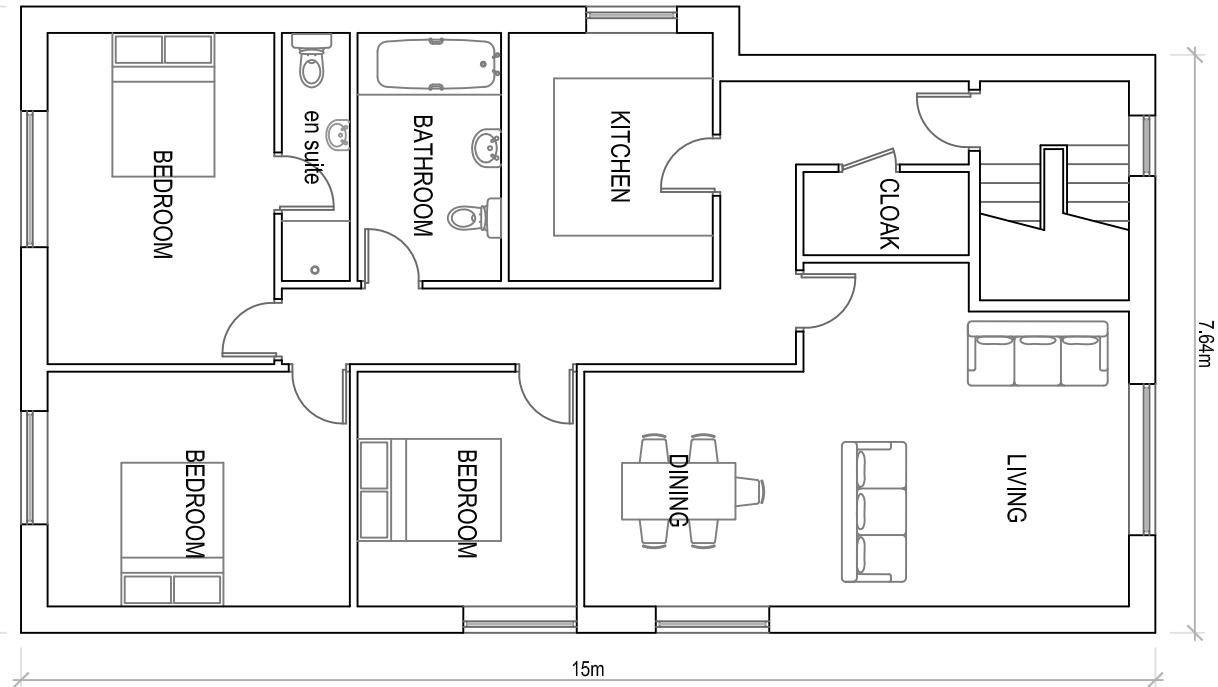


PROPOSED FF PLAN 1:100

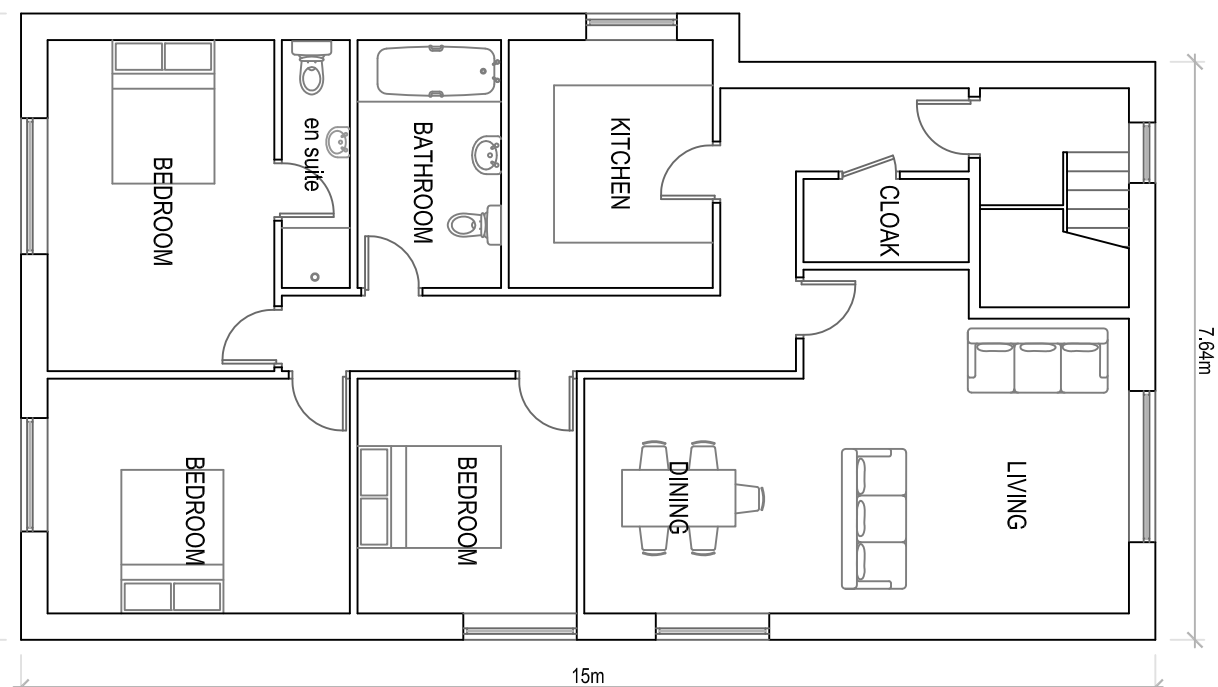

PROPOSED SF PLAN 1:100

PROPOSED SITE PLAN 1:200

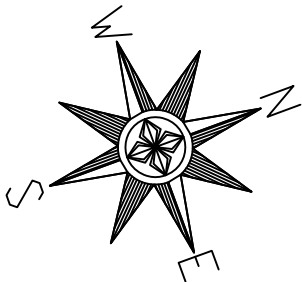 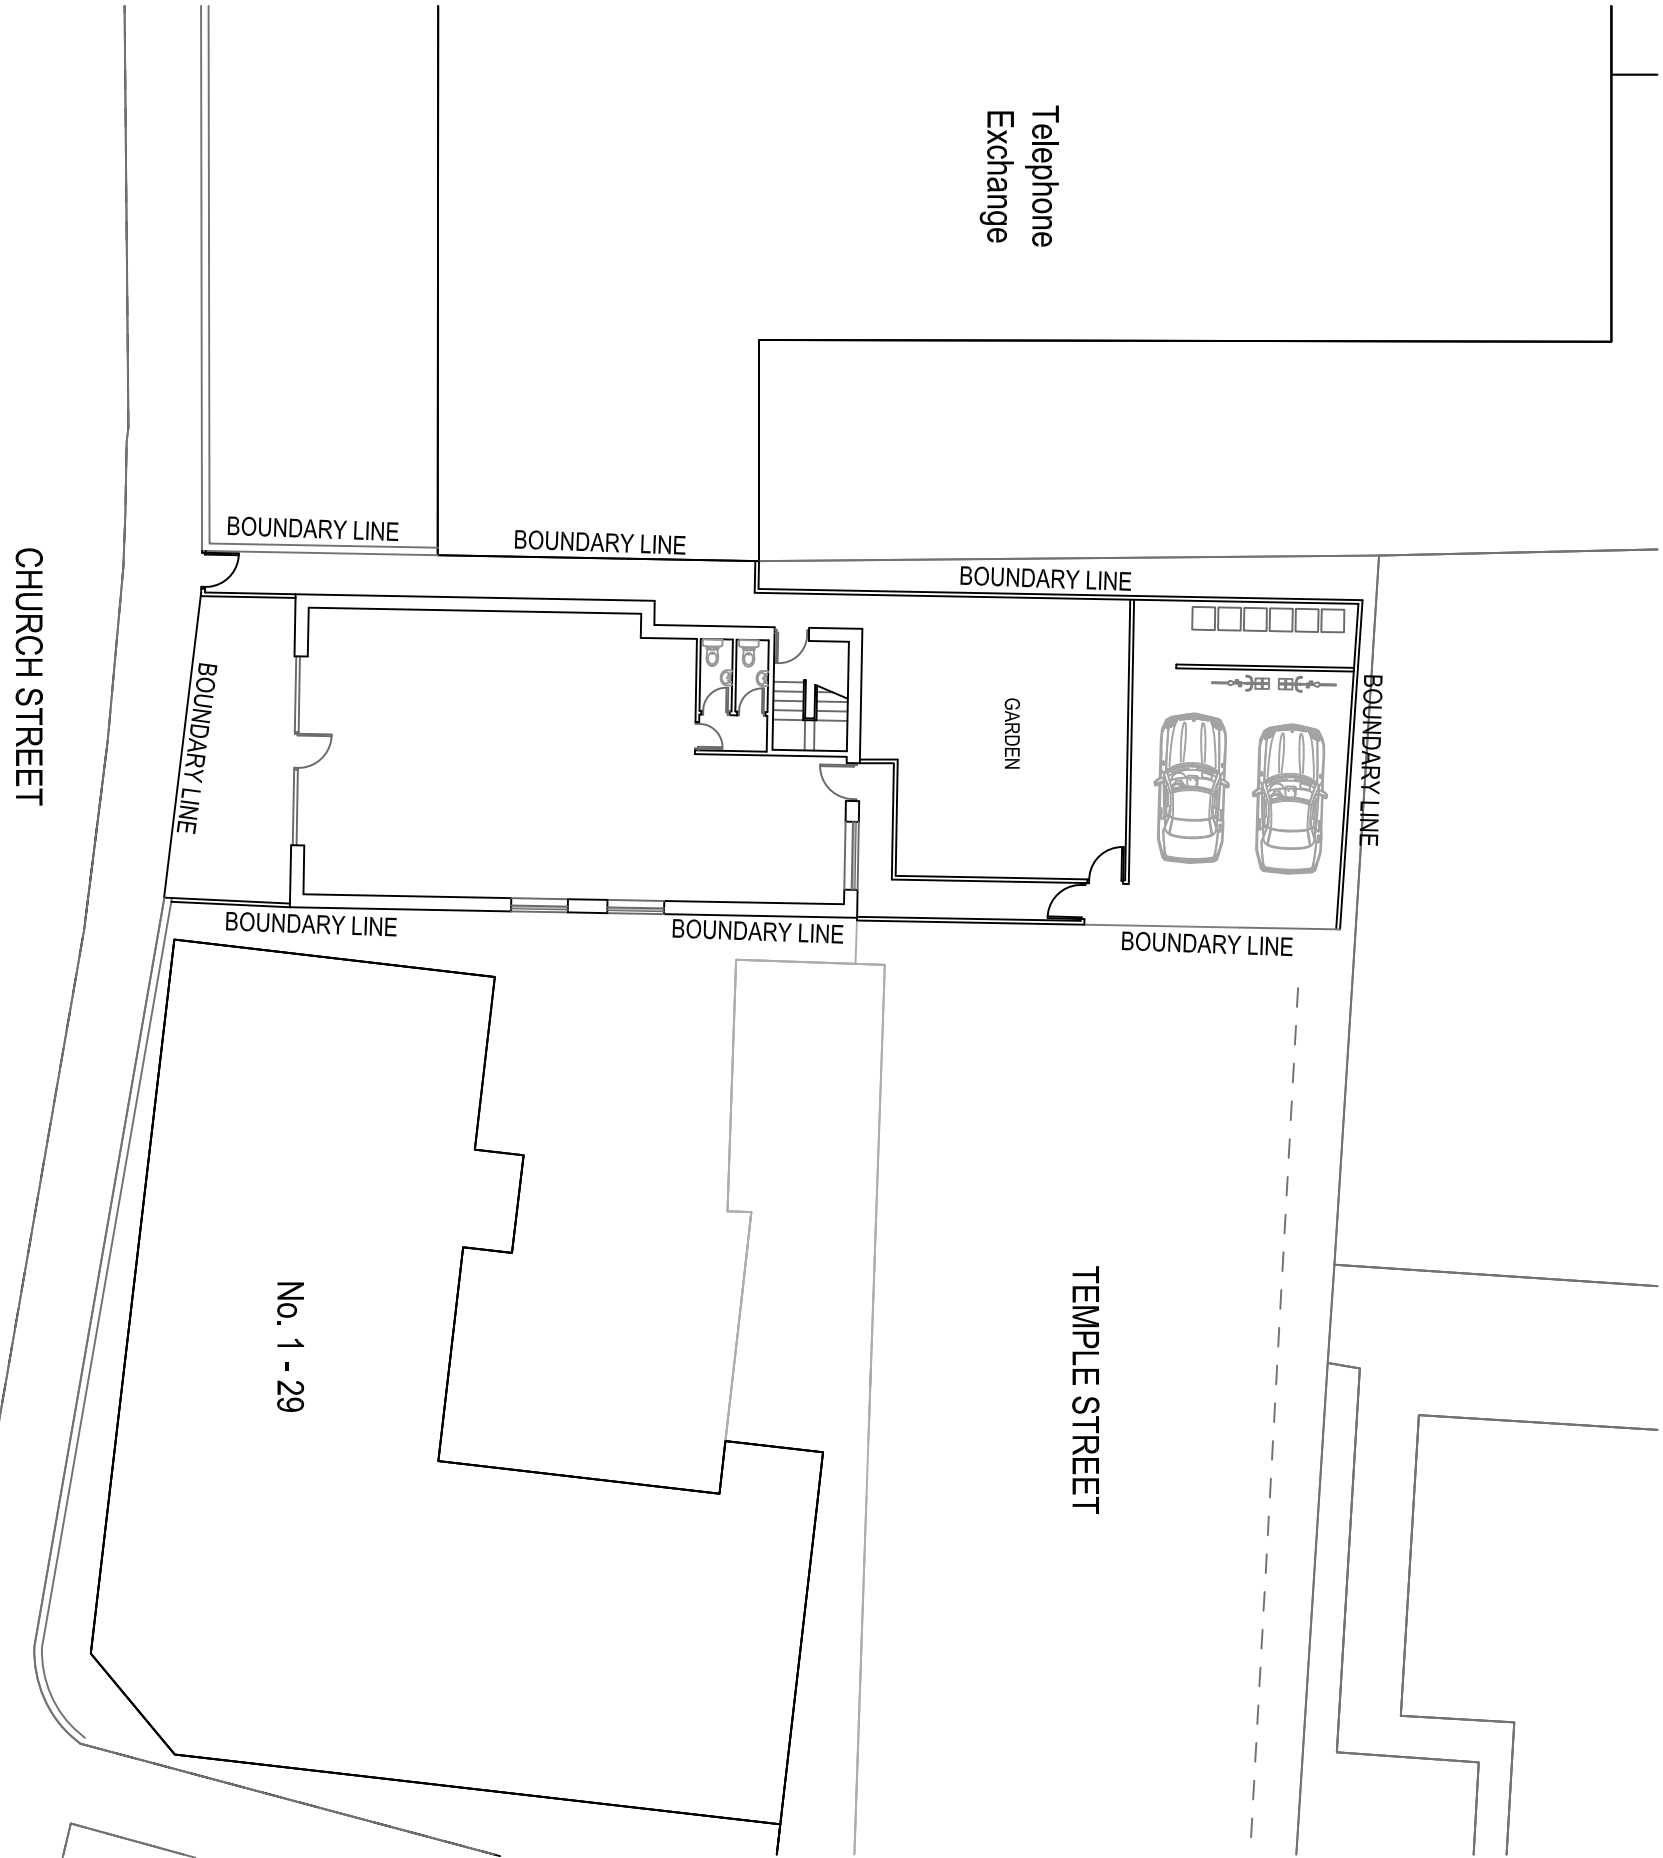

REV C General amendments
REV B General amendments
REV A General amendments

REV A General amendments
61 Church Street
Heywood
OL10 1LJ

Proposed Plans & Elevations

Drawn: CDW
Scale: 1:100 & 1:200 @ A1
Date: July 2025

2891_HEY_03_Planning_Rev_C