

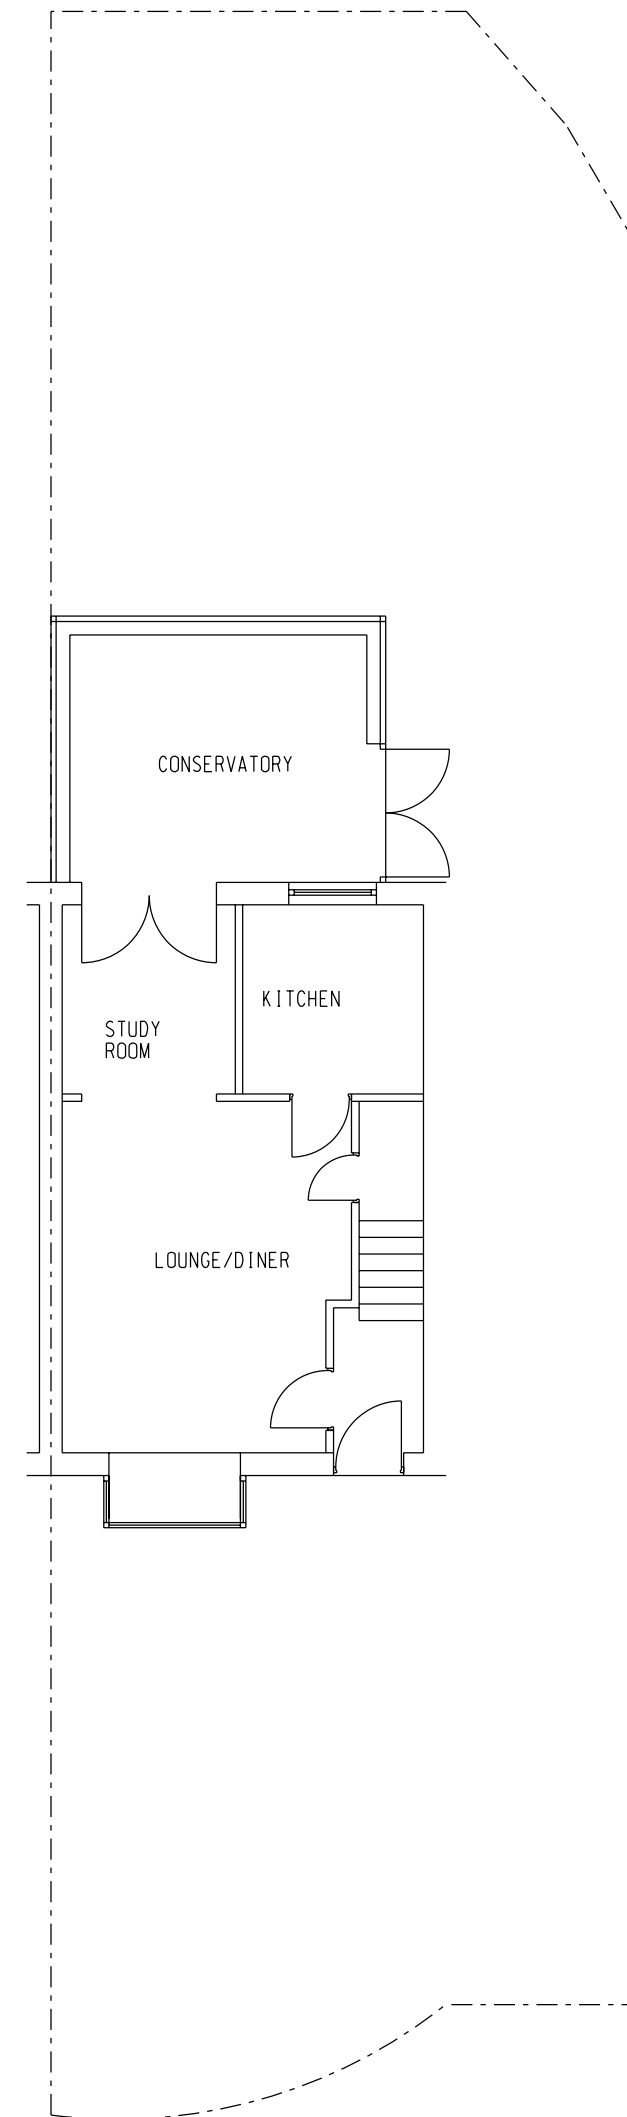


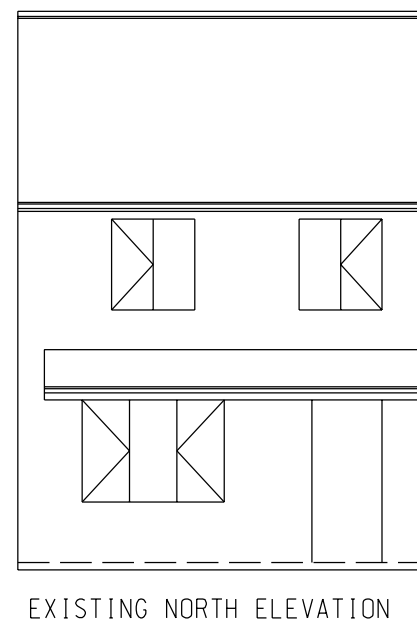

EXISTING ELEVATIONS AND FLOOR PLANS	
11 CHEVRON CLOSE, ROCHDALE, OL11 3LZ	
SCALE: 1:100 (A3)	ALL DIMENSIONS IN MM
DATE: 20-01-26	PP/200126/1 Issue 1
EXISTING SCHEME	1 OF 2

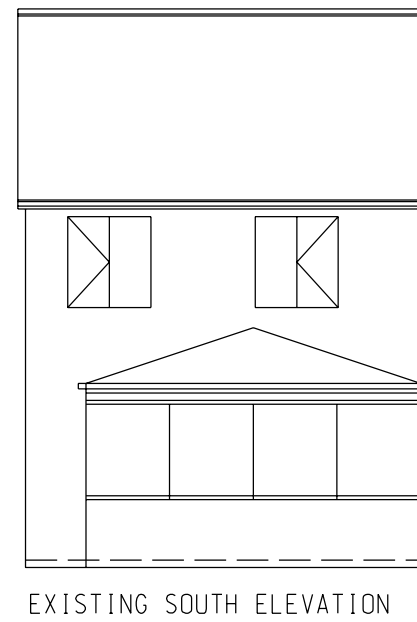