



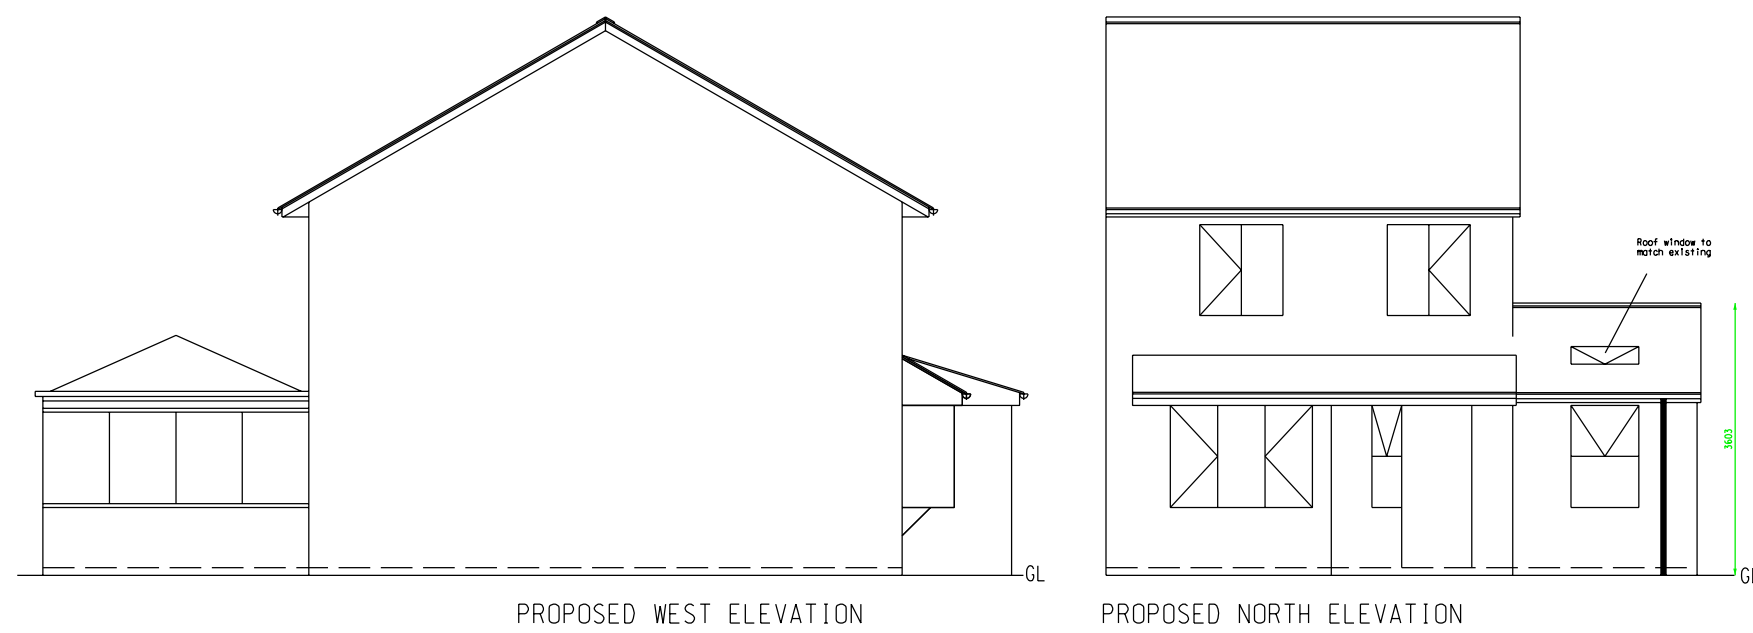

PROPOSED ELEVATIONS AND FLOOR PLANS	
11 CHEVRON CLOSE, ROCHDALE, OL11 3LZ	
SCALE: 1:100 (A2)	ALL DIMENSIONS IN MM
DATE: 20-01-26	PP/200126/2 Issue 1
PROPOSED SCHEME	2 OF 2

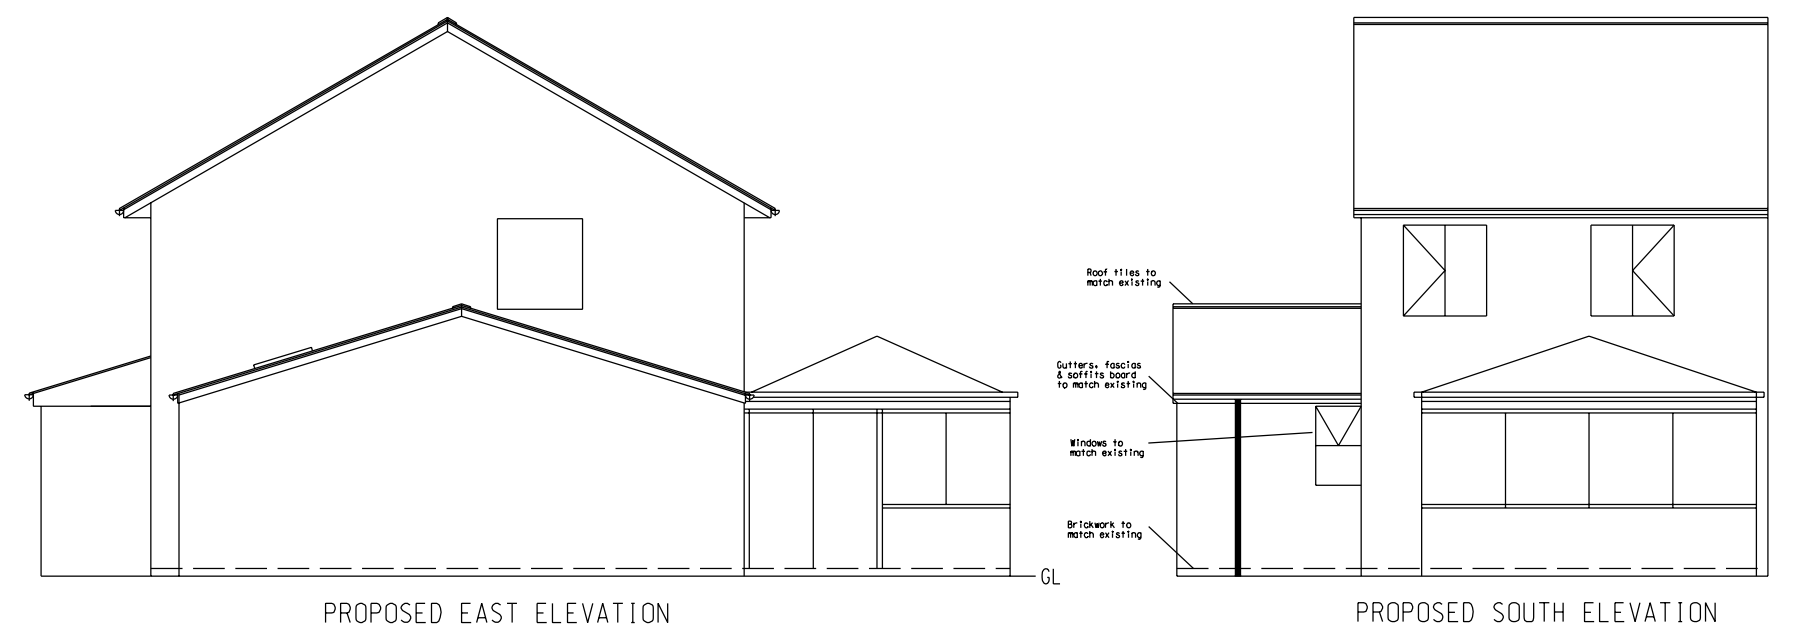