





Front Elevation. Plots 1 and 5. Plots 2 and 6. Plots 3 and 7. Plots 4 and 8.

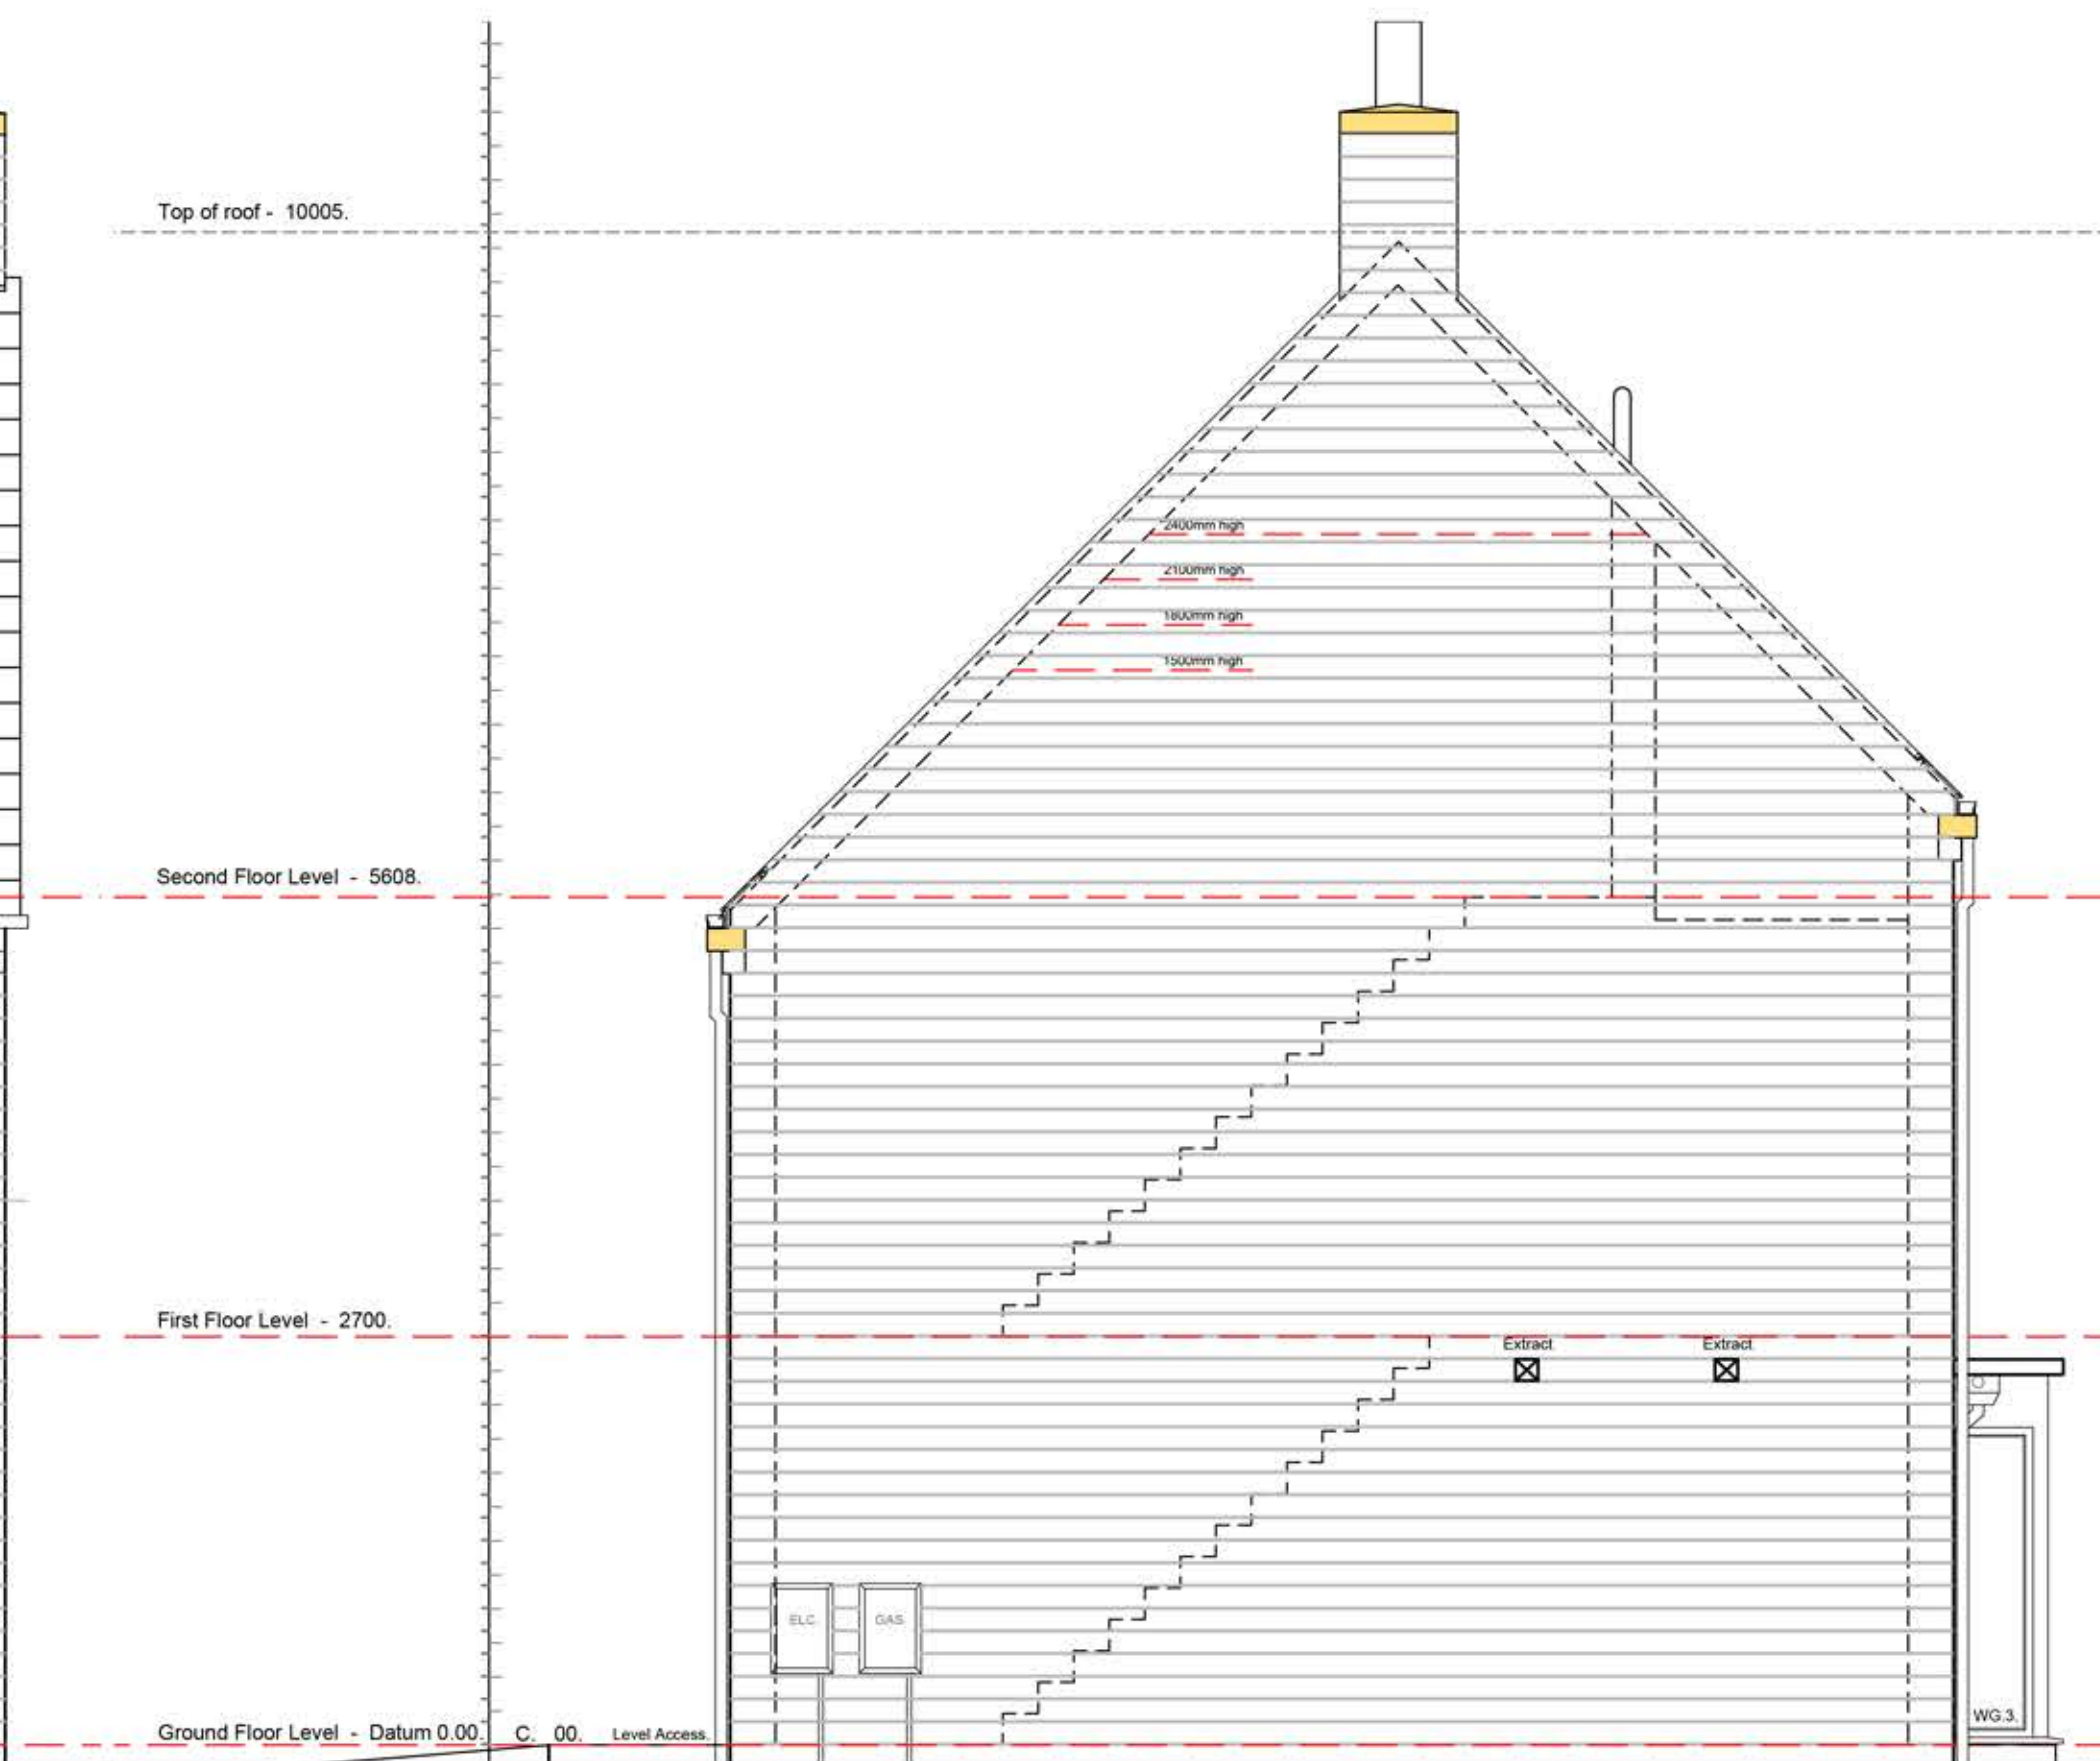

Side Elevation. Plots 4 and 8.



Rear Elevation. Plots 4 and 8. Plots 3 and 7. Plots 2 and 6. Plots 1 and 5.

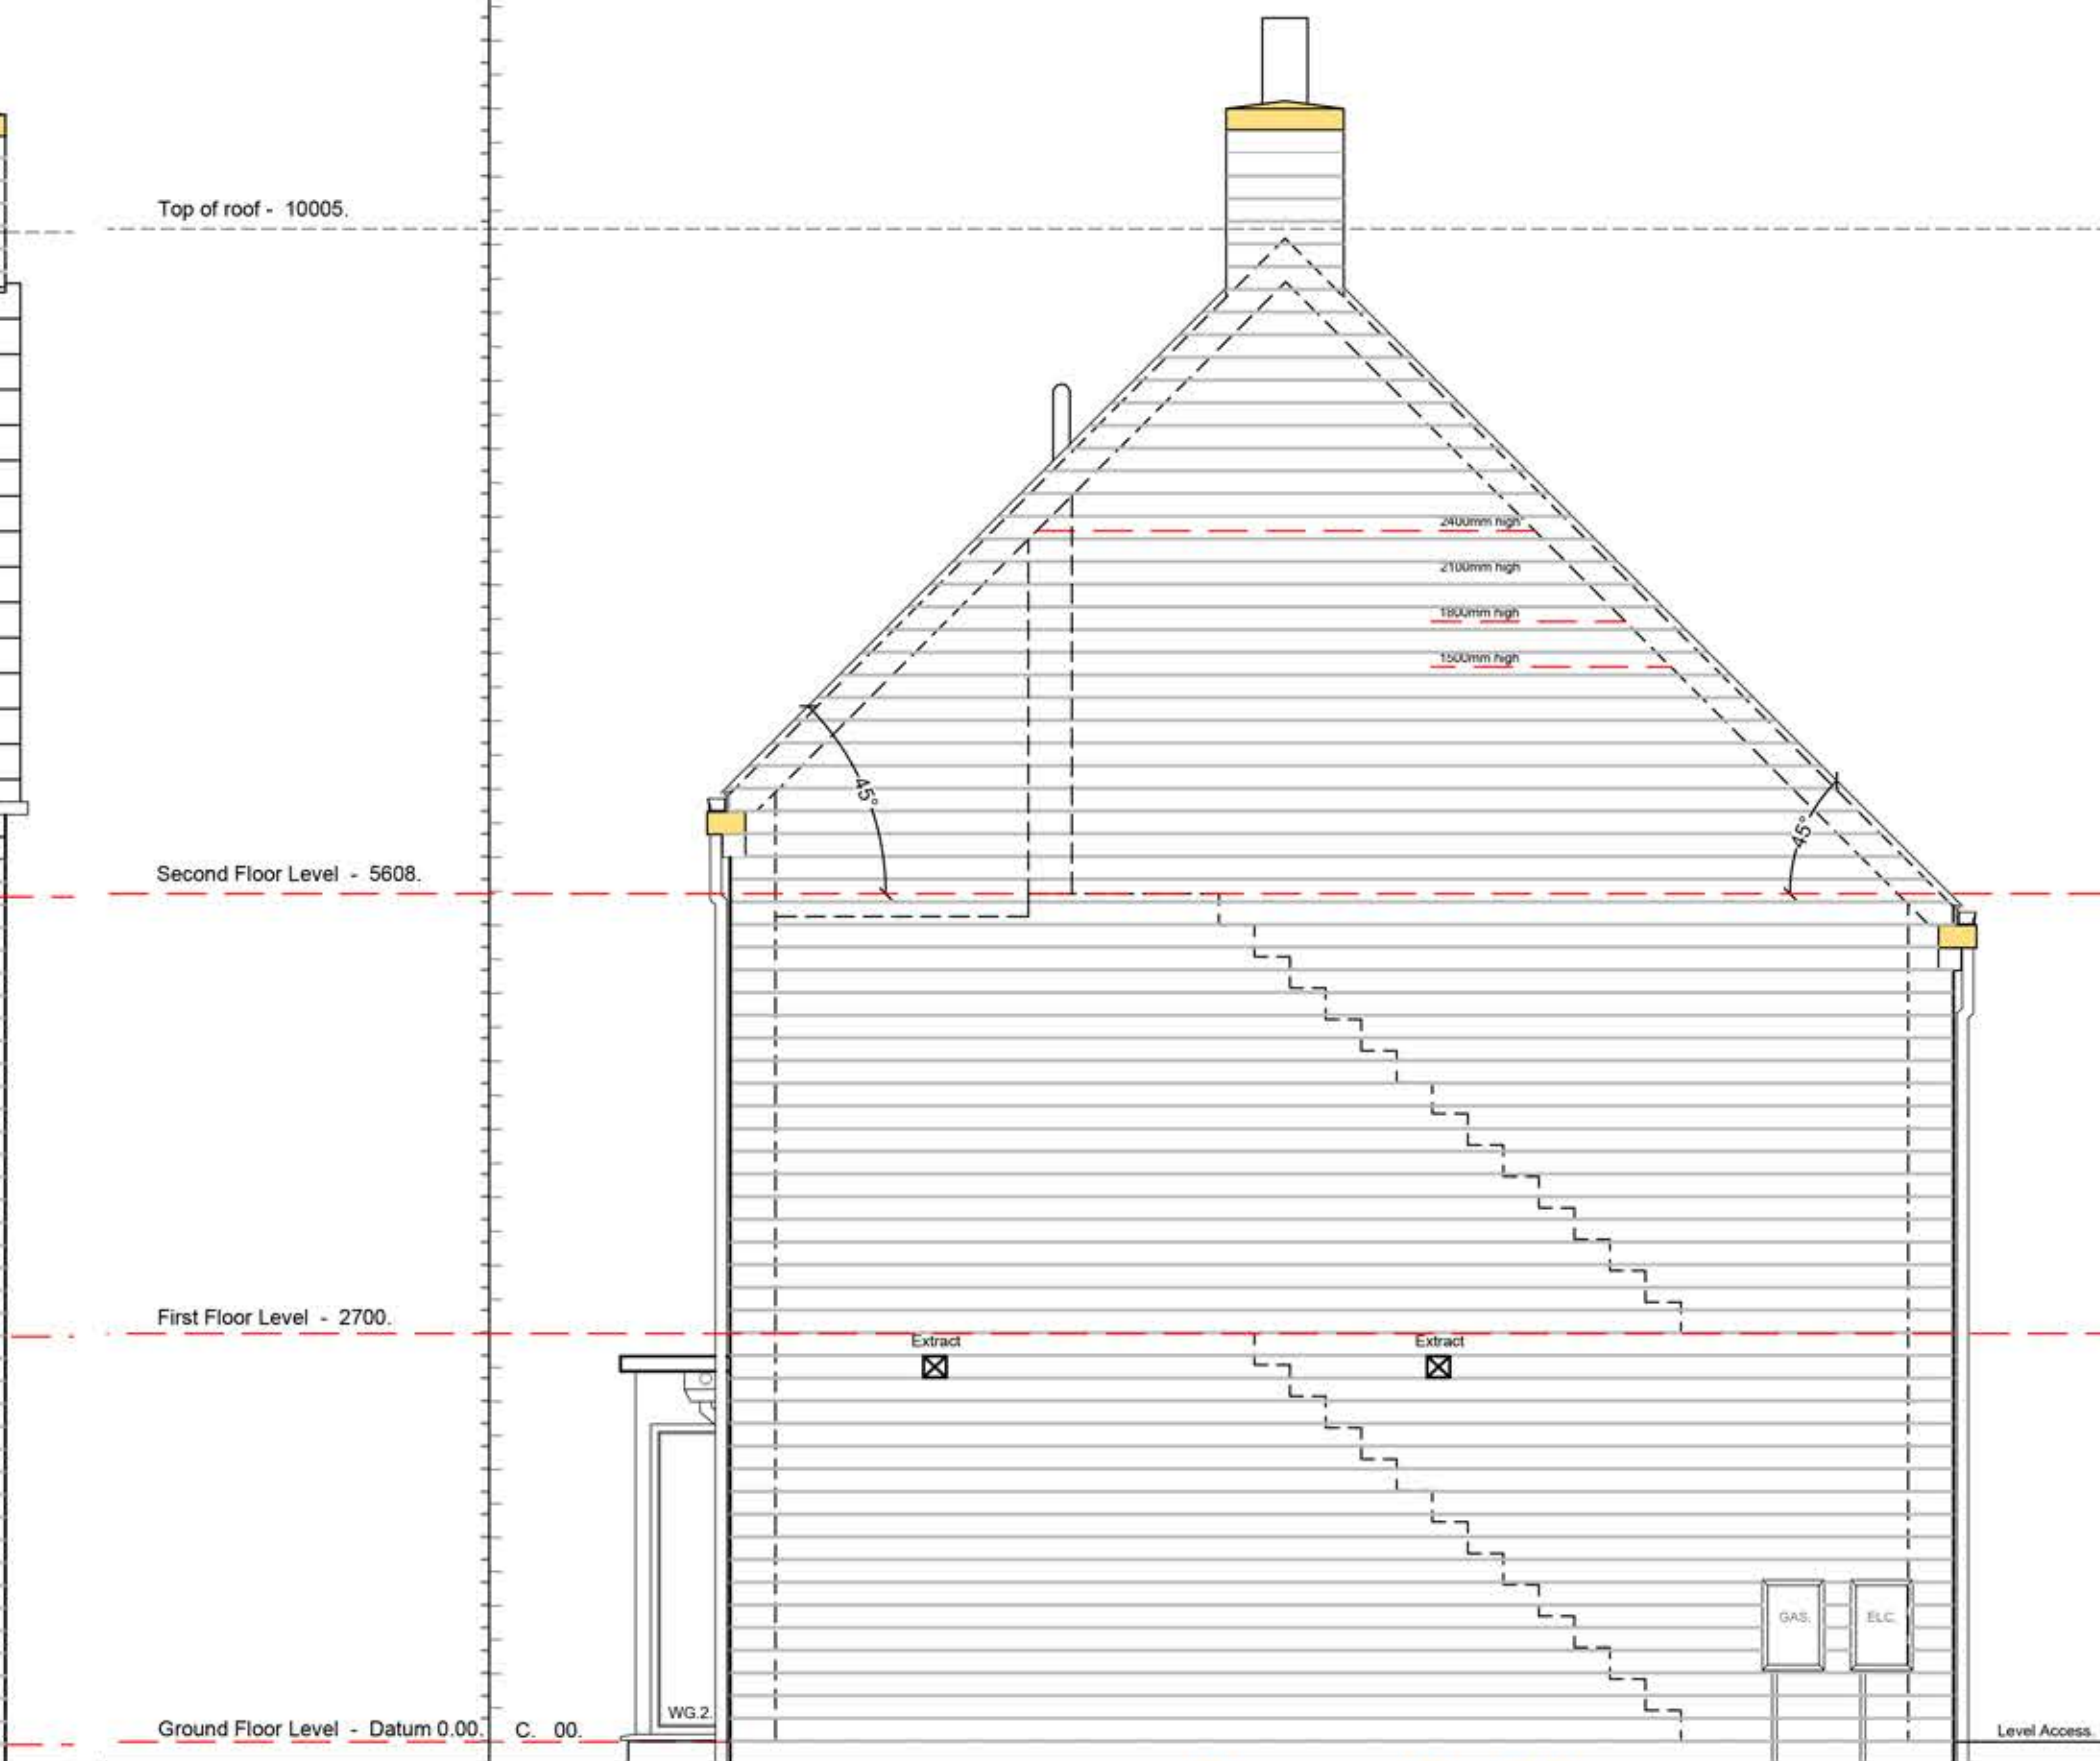

Side Elevation. Plots 1 and 5.

nicol thomas

Revision	Date	Details

nicol thomas
architects project managers construction cost consultants principal designers
Registered in England and Wales. Reg No. 2140639
Quality Assured to BS EN ISO 9001:1994 Certificate Number GB 4723
Heyside House Blackshaw Lane Heyside Royton Oldham OL2 6NS
t:01706 290088 e:oldham@nicolthomas.com
Also at Birmingham (Registered office)
Do not scale from this drawing. All dimensions must be checked and verified before preparing production drawings or commencing works. This drawing and its design is the copyright of Nicol Thomas Ltd and may not be reproduced in any form whatsoever without their prior express written consent.

Client:		Mere Development Group Ltd			
Job:		Sladen Mill, Littleborough			
Drawing title:		Elevations - sheet 1 Plots 1 to 8			
Drawing Number: (Job number)		M4856	21	01	Revision: A
Scale:		1:50			
Date:		August 2022			
Drawn by/ checked by:		CS			