



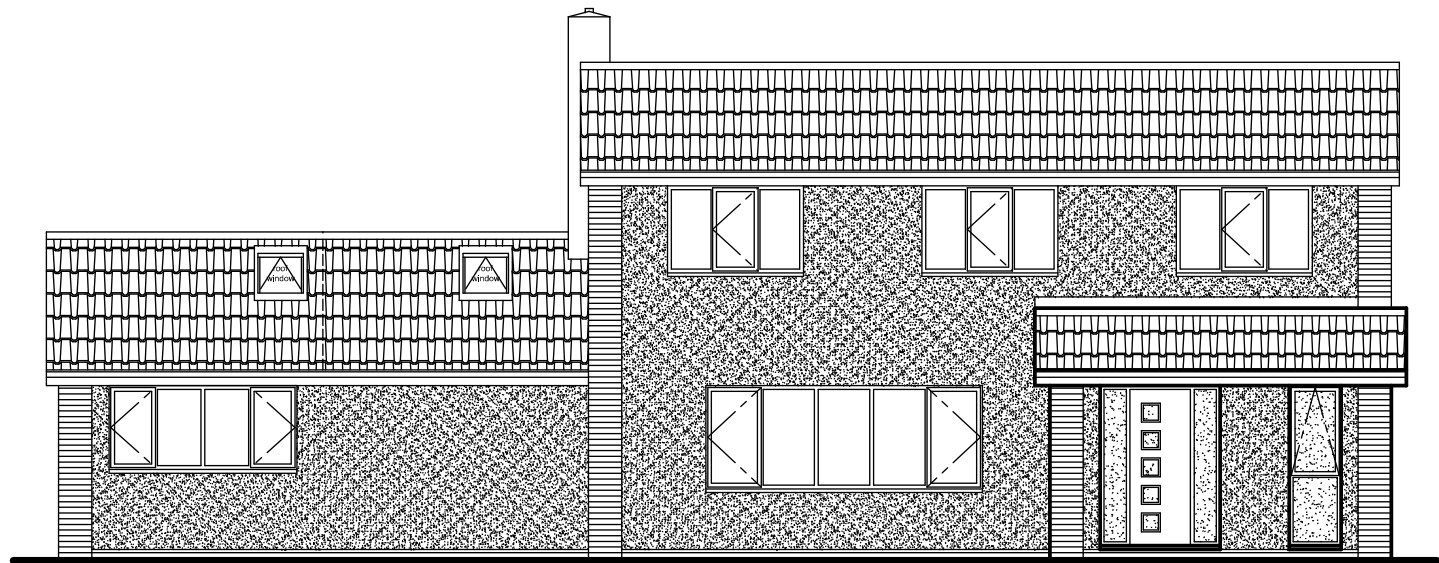

front (south east) elevation

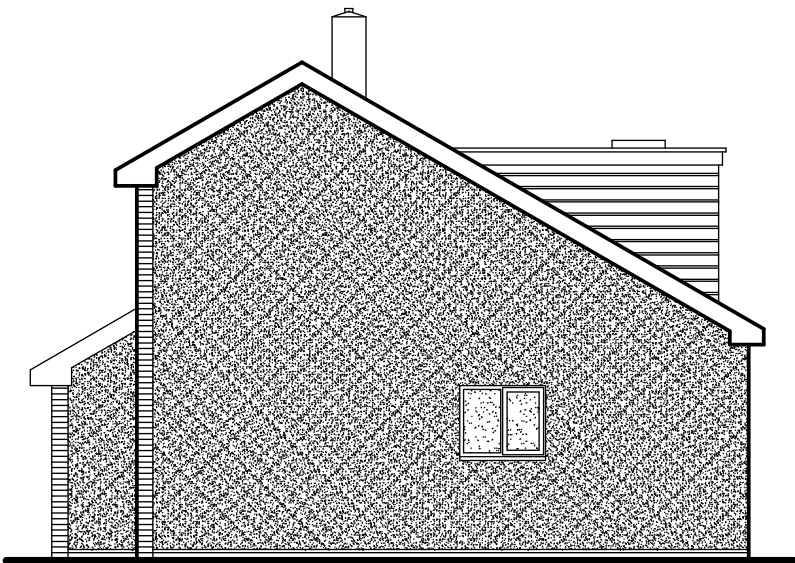

side (north east) elevation

MATERIALS:

Walls: White render finish. Brick piers to front elevation.
Brick plinth to all elevations.


Windows and doors: uPVC to clients colour choice.

Roof: Concrete roof tiles.


Dormer Cheeks and faces: Zinc finish with vertical seams in colour; Anthracite.

Dormer Windows: Obscure glazing to a rating between level 3 and 5 to rear elevation. Windows to be top hung and fitted with restrictor hinges with a maximum opening distance of 100mm at the bottom.


Roof Lights: Framed glass flat roof type.

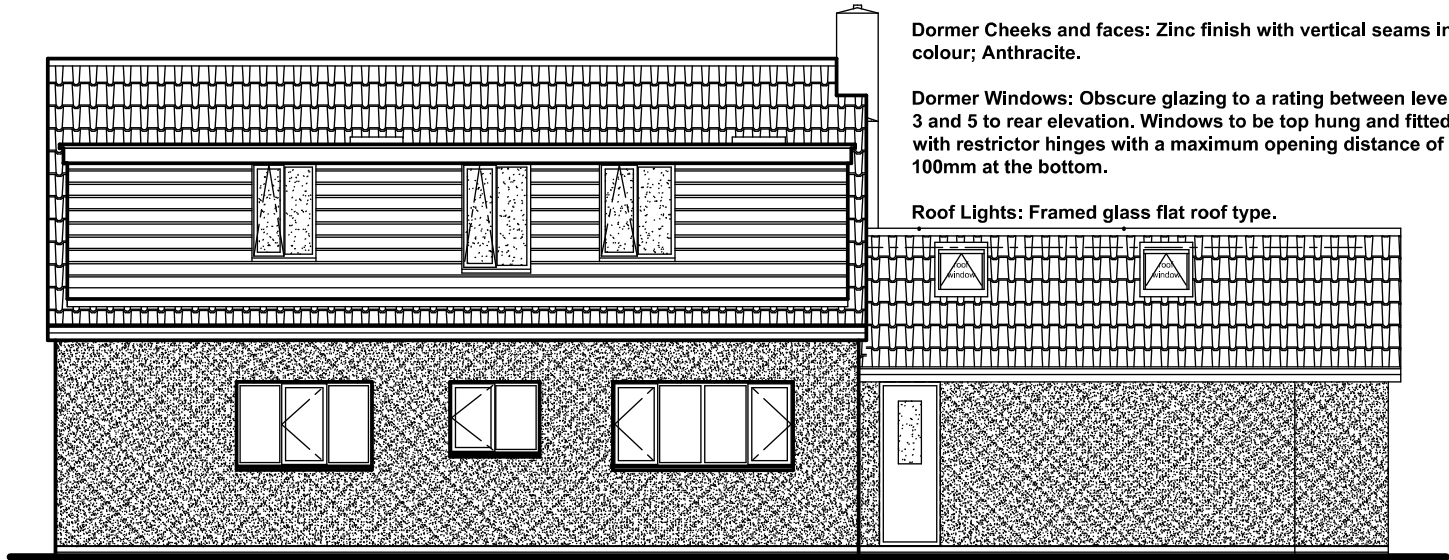

rear (north west) elevation

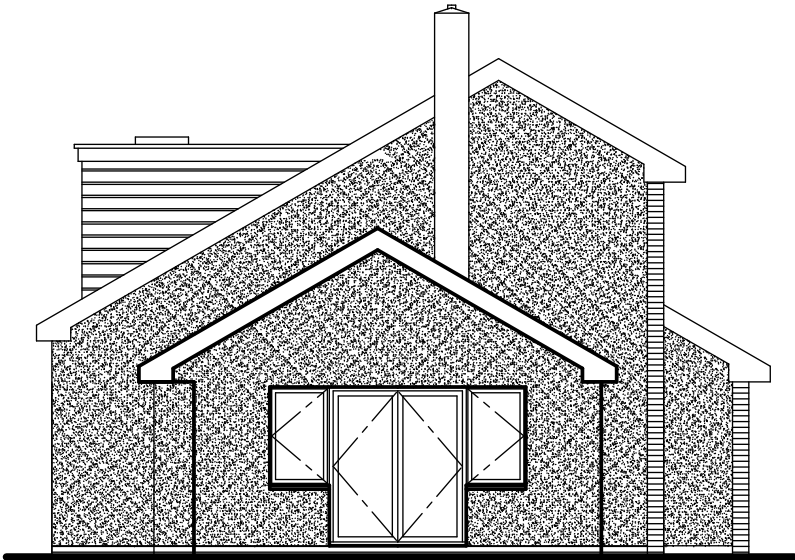

side (south west) elevation

 

scale 1:100

Revision	Date	Details

Only Planning Officers may scale from this drawing.
All dimensions must be checked and verified before preparing production drawings or commencing works.
This drawing and its design is copyright and may not be reproduced in any form whatsoever without prior express written consent.

clear Architectural Services

Mark Herring, Clear Architectural Services, 50 Rectory Street, Middleton, Manchester. M24 5TY.
T. 0161 653 7128 M. 07968 748606 E. mark@clear-architecture.co.uk W. www.clear-architecture.co.uk



Date February 2025.

Drawn JLK.

Client Mr. & Mrs. Dalton.

Drawing title Proposed Elevations.
PLANNING.

Scale 1:100 at A3.

Checked MLH.

Proposed Extension and Alterations.
90 Warwick Road, Middleton,
Manchester M24 1HX.

Job title

Drawing No. CM364 PL 02f.