




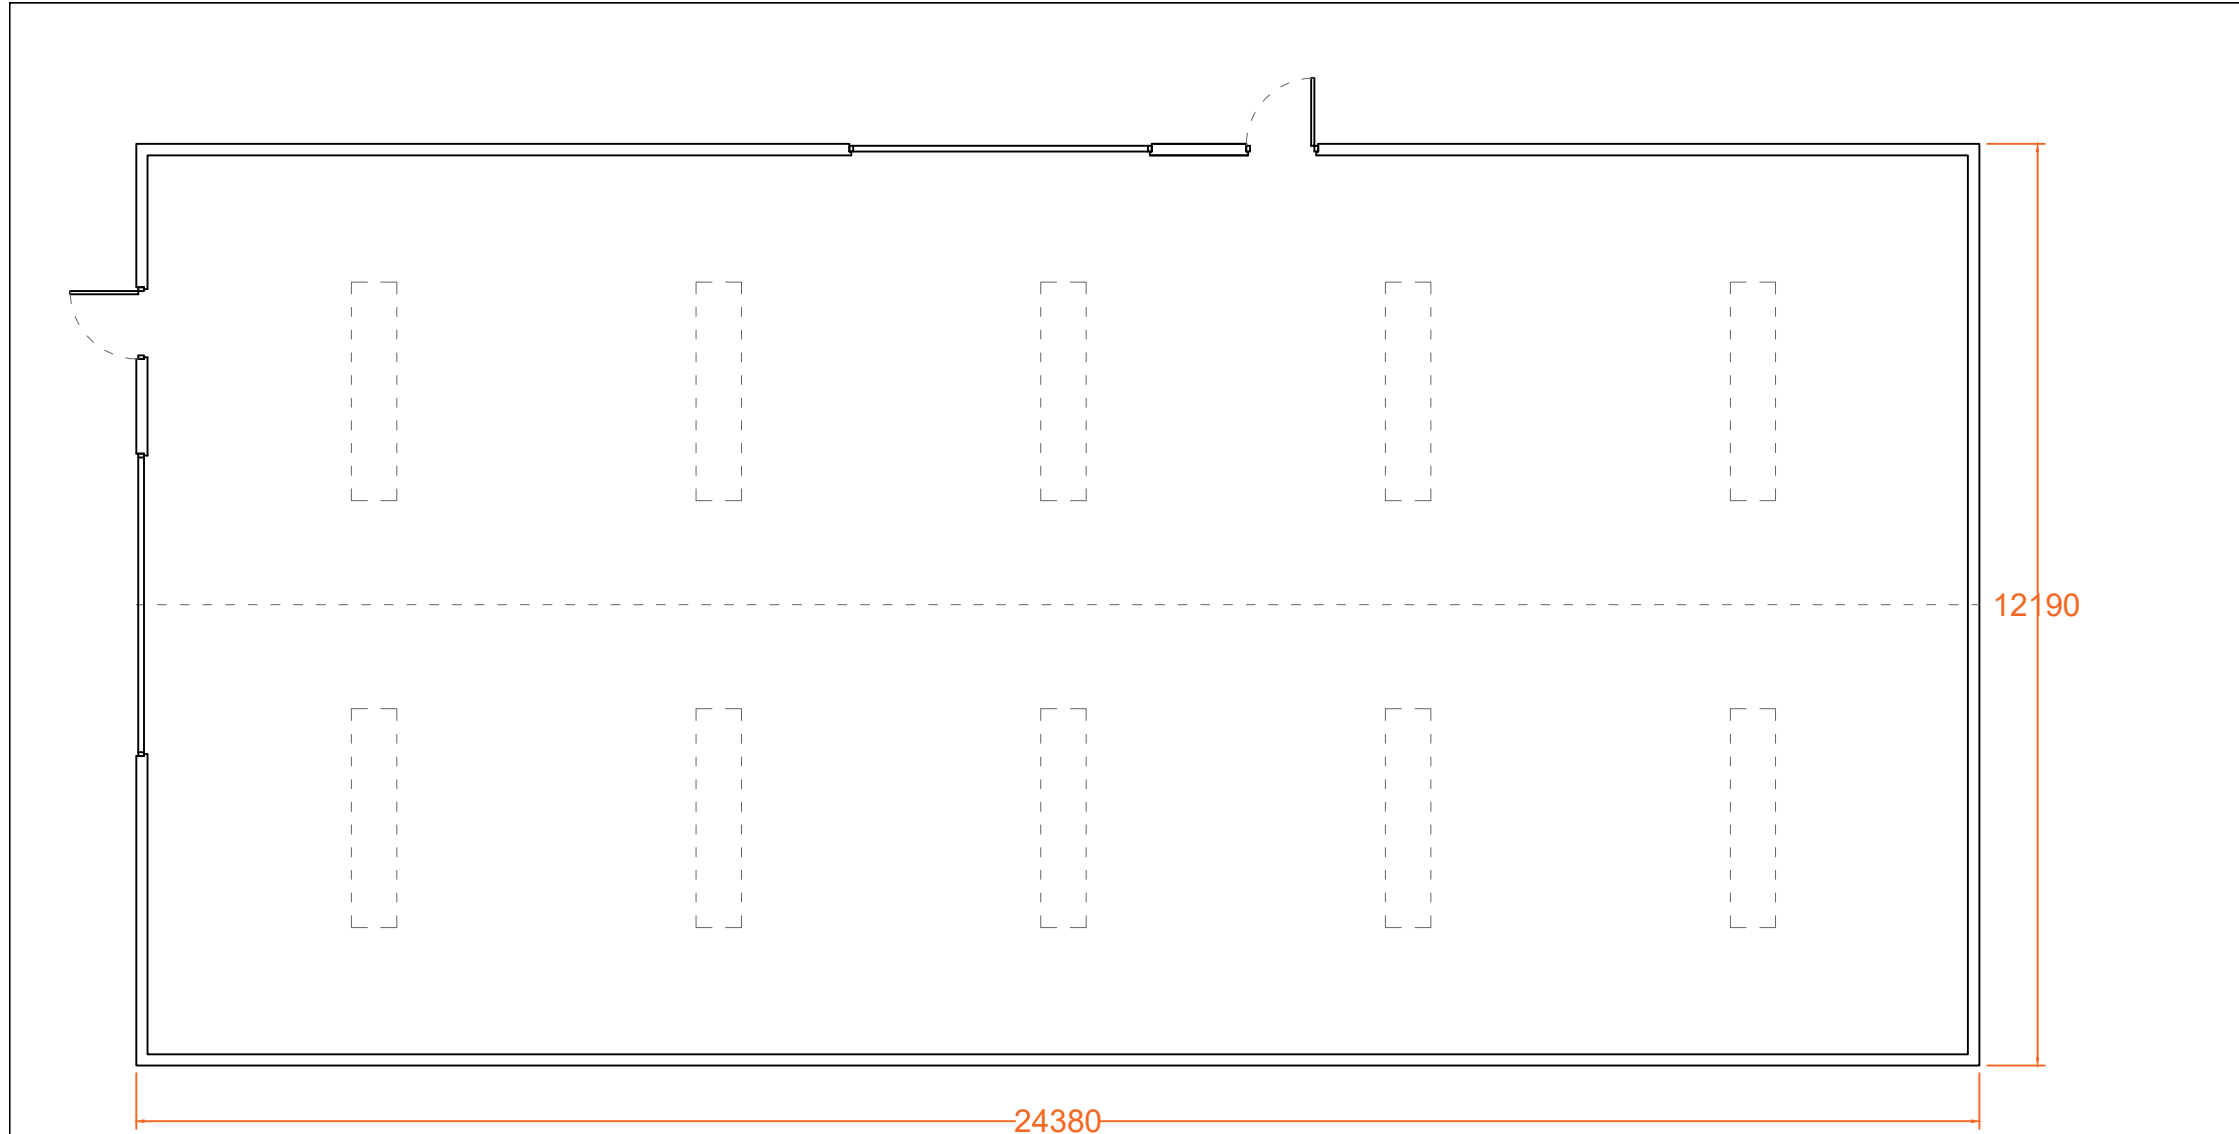


Proposed Floor Plan  
Scale (1:100)

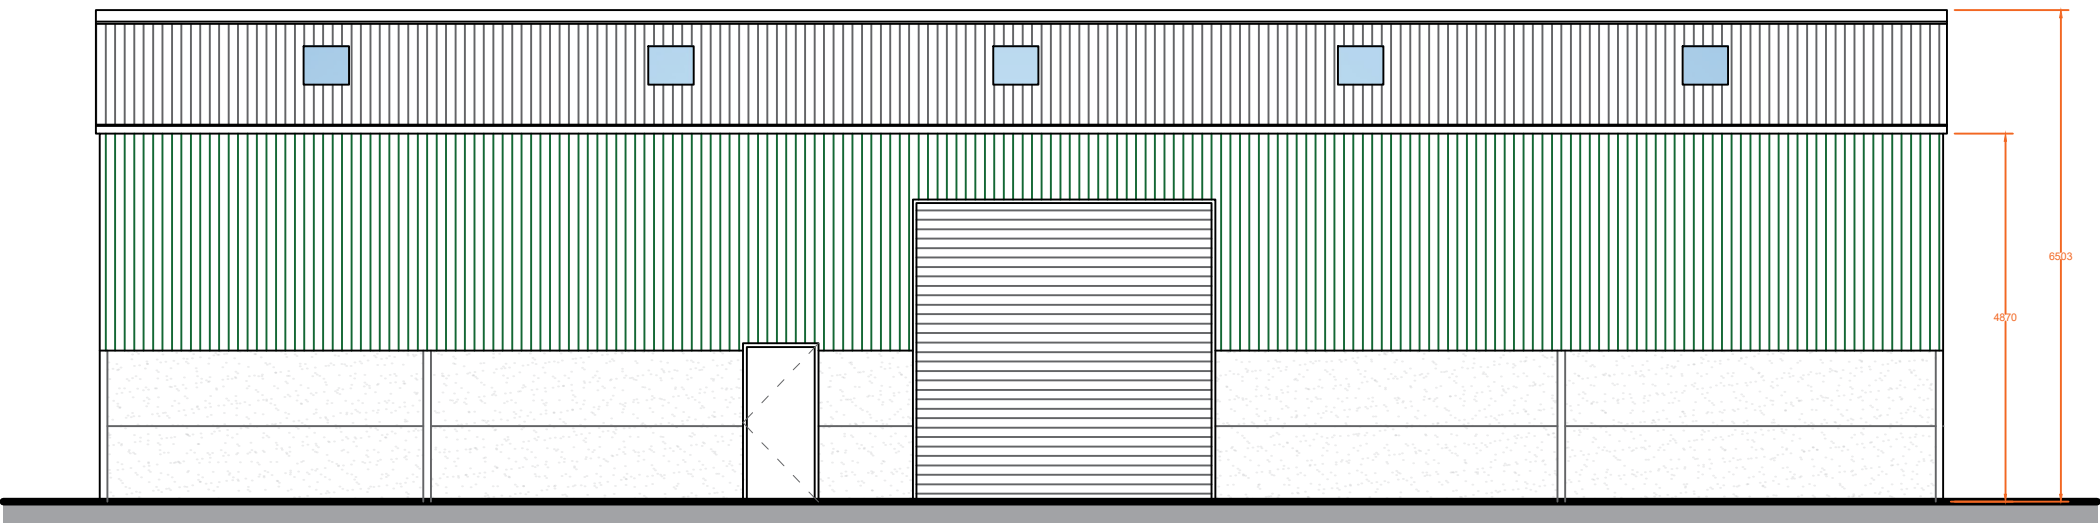


Proposed North- East Elevation  
Scale (1:100)

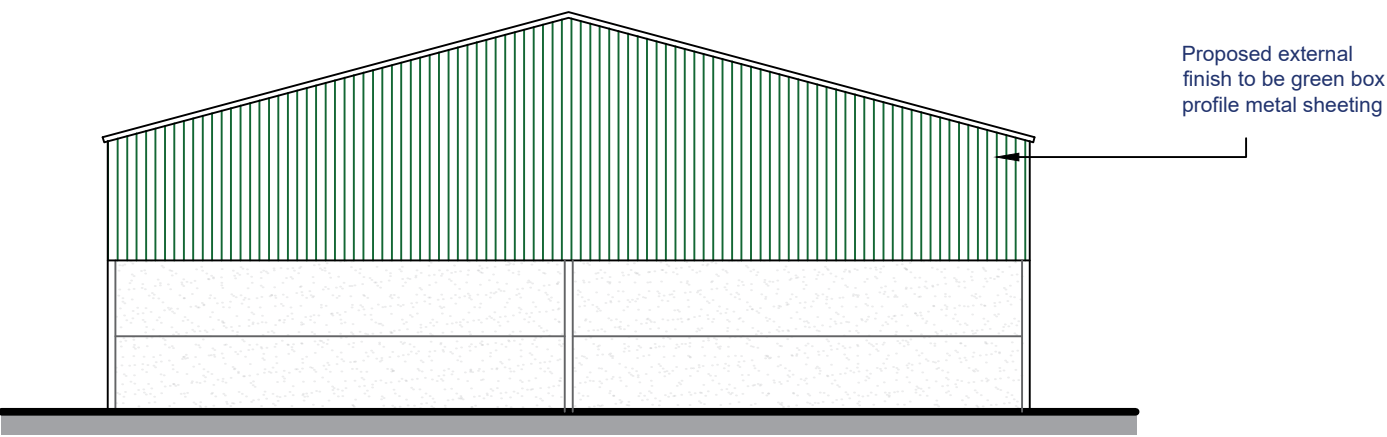


Proposed South - East Elevation  
Scale (1:100)

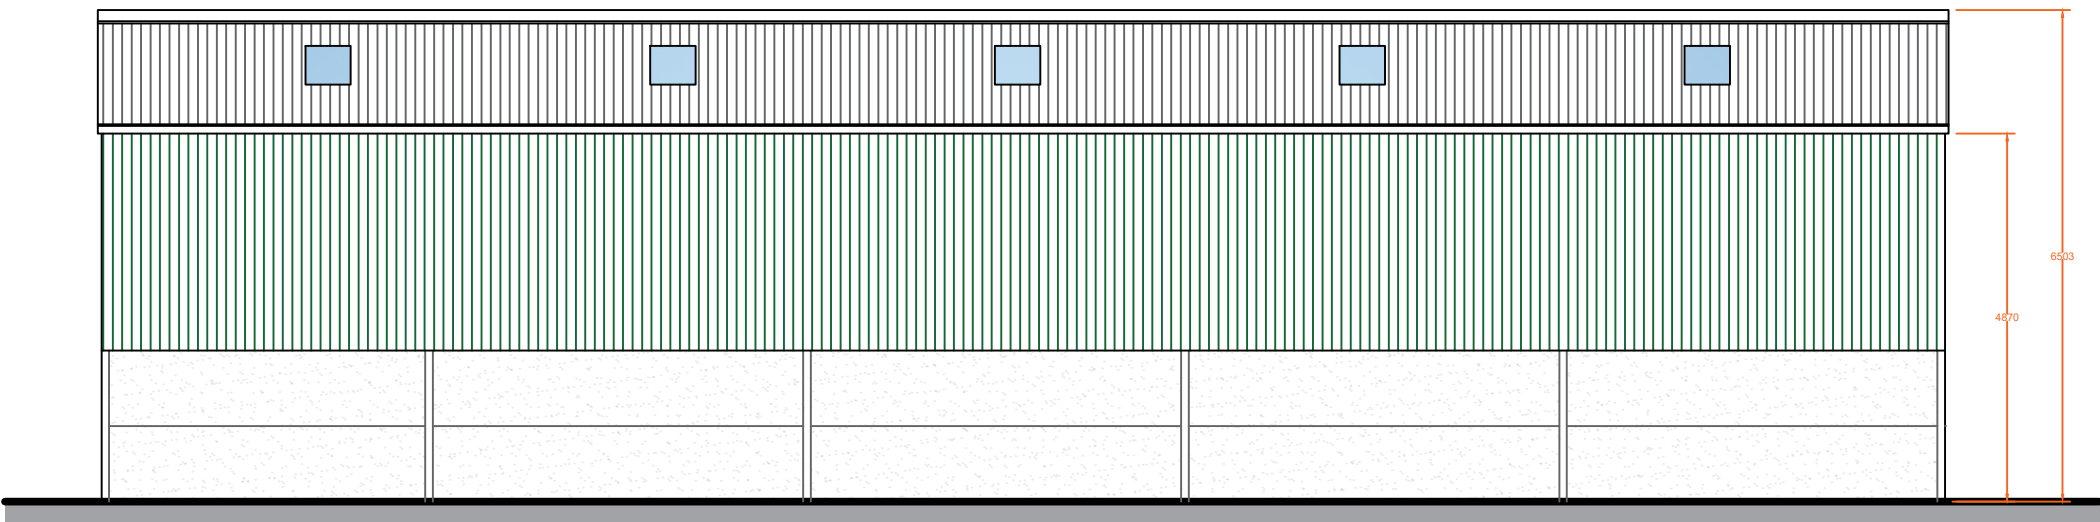


Proposed South - West Elevation  
Scale (1:100)

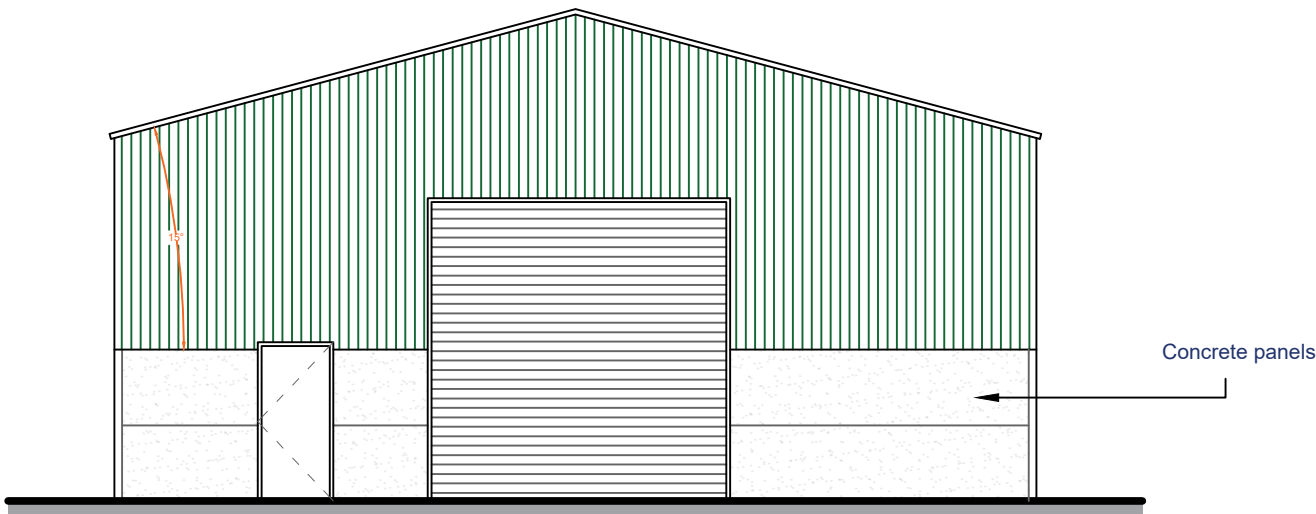


Proposed North - West Elevation  
Scale (1:100)

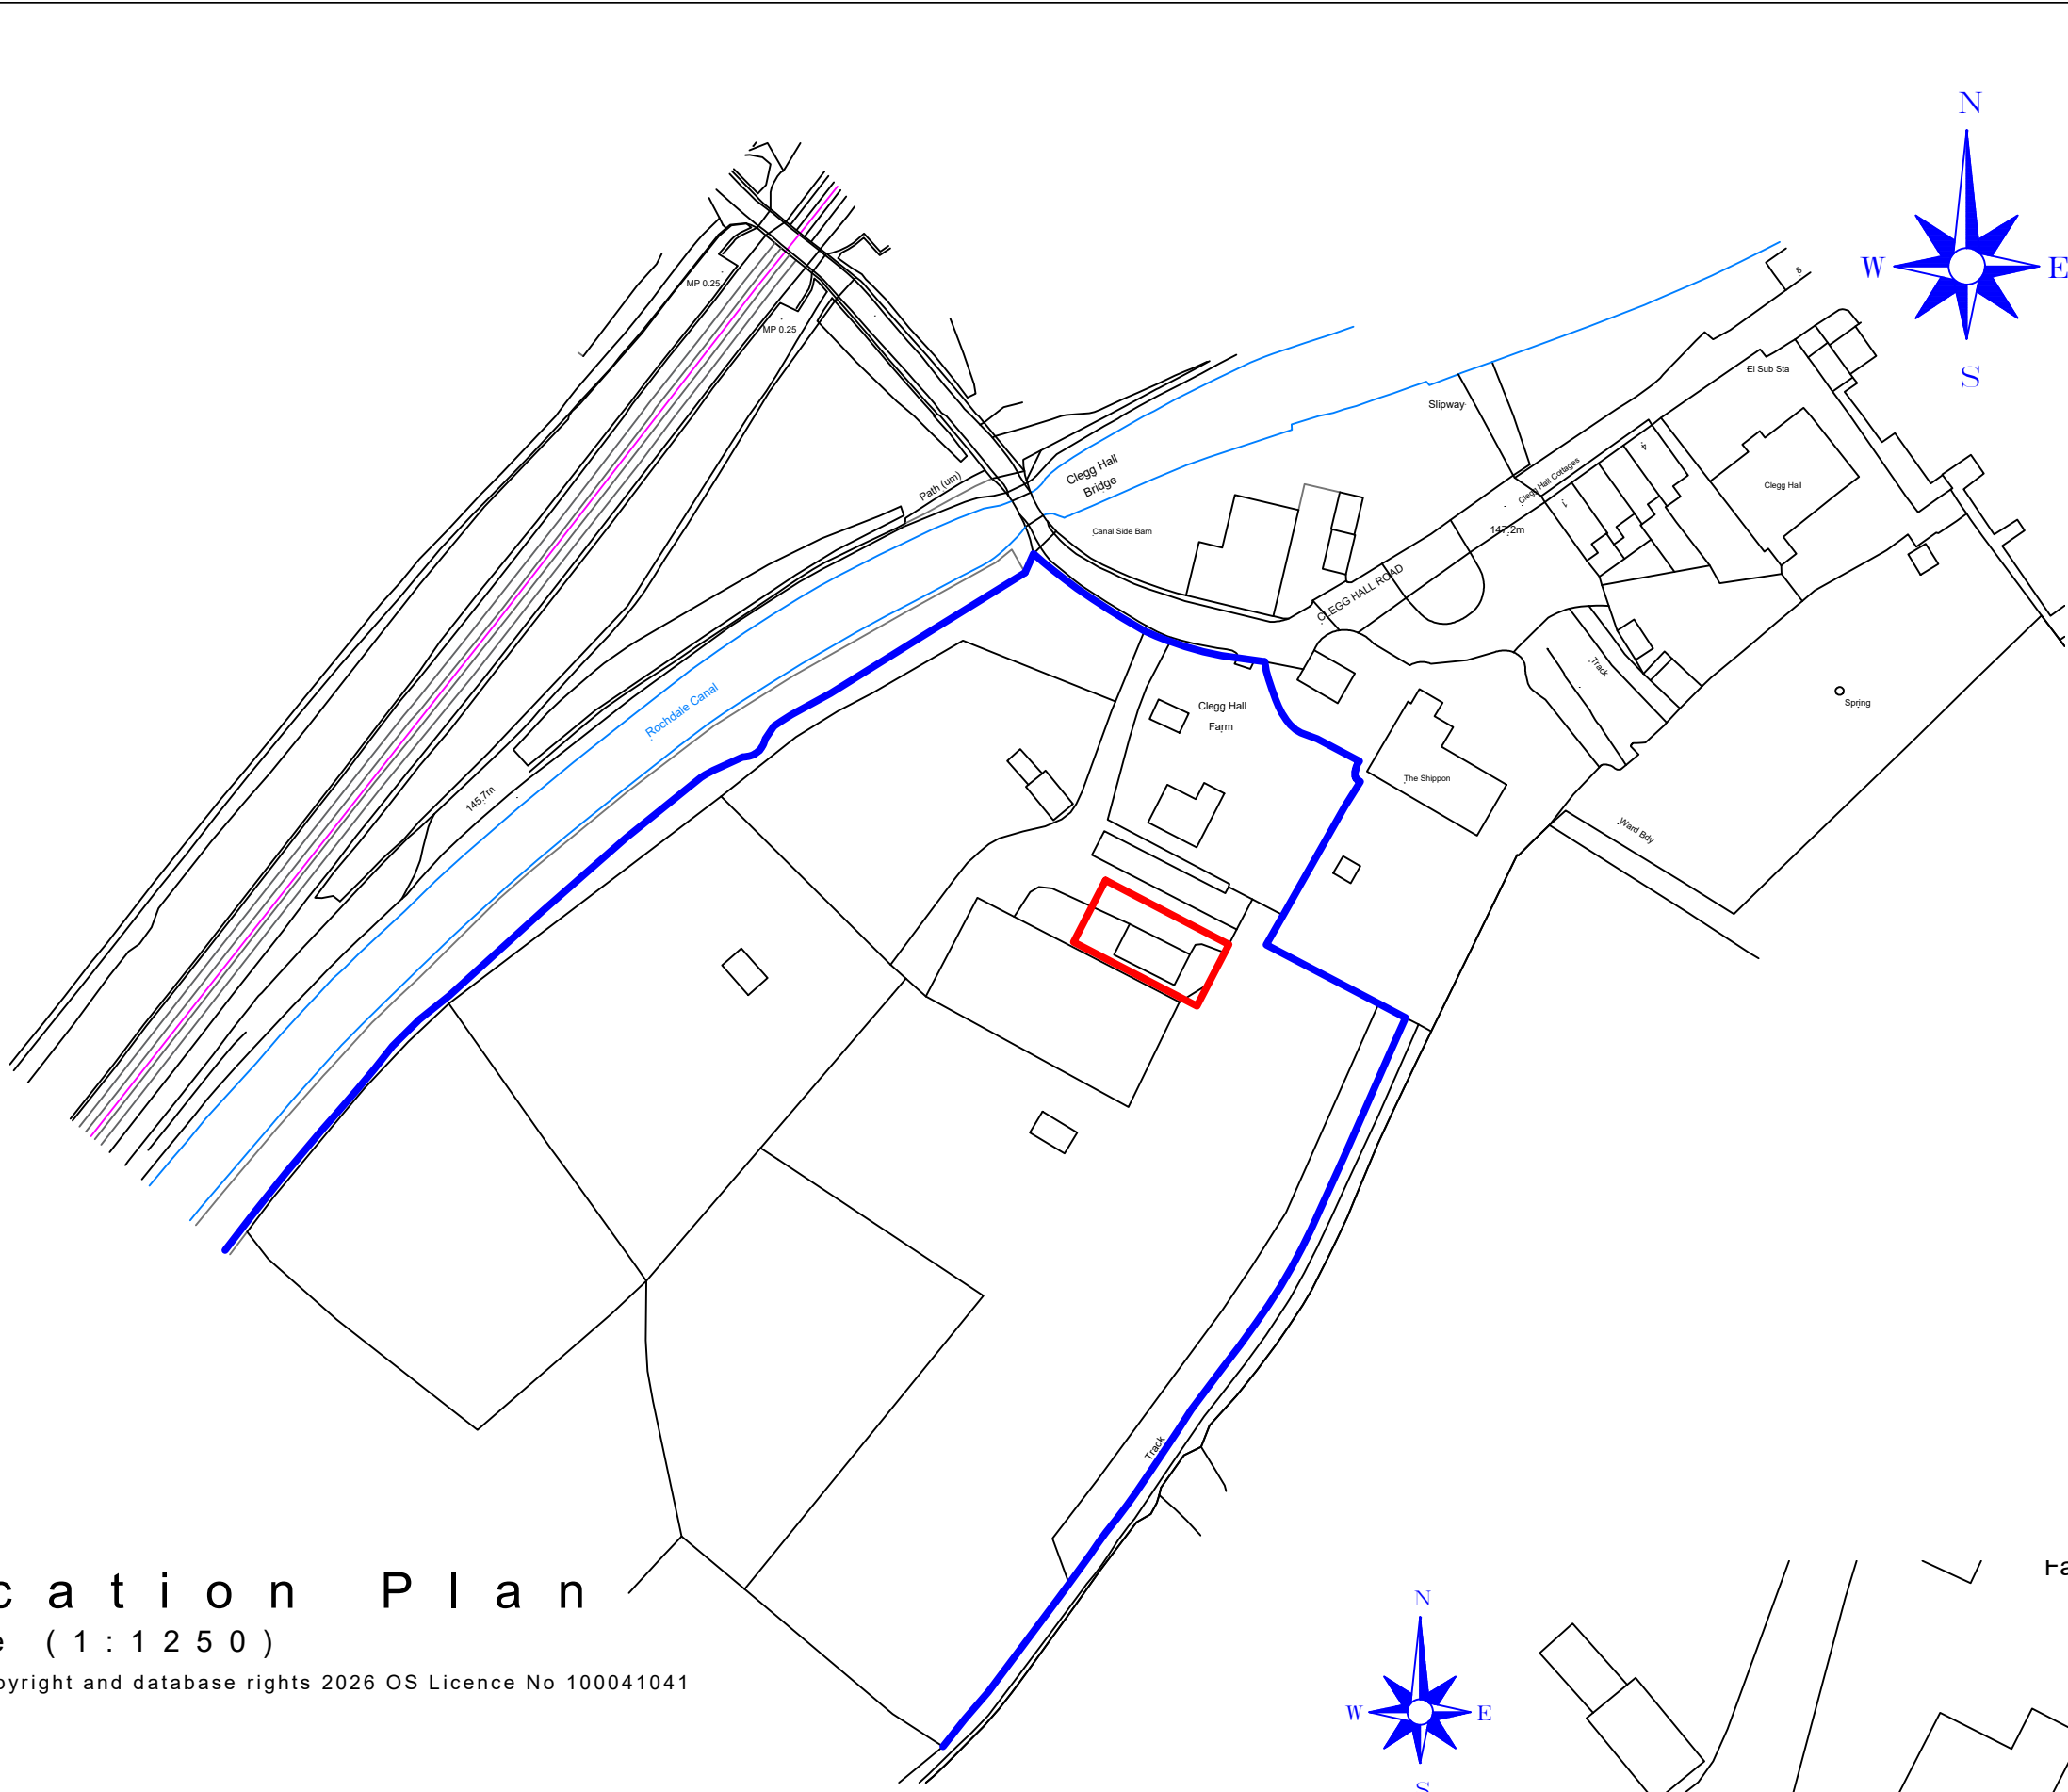

Location Plan  
Scale (1:1250)  
©Crown Copyright and database rights 2026 OS Licence No 100041041

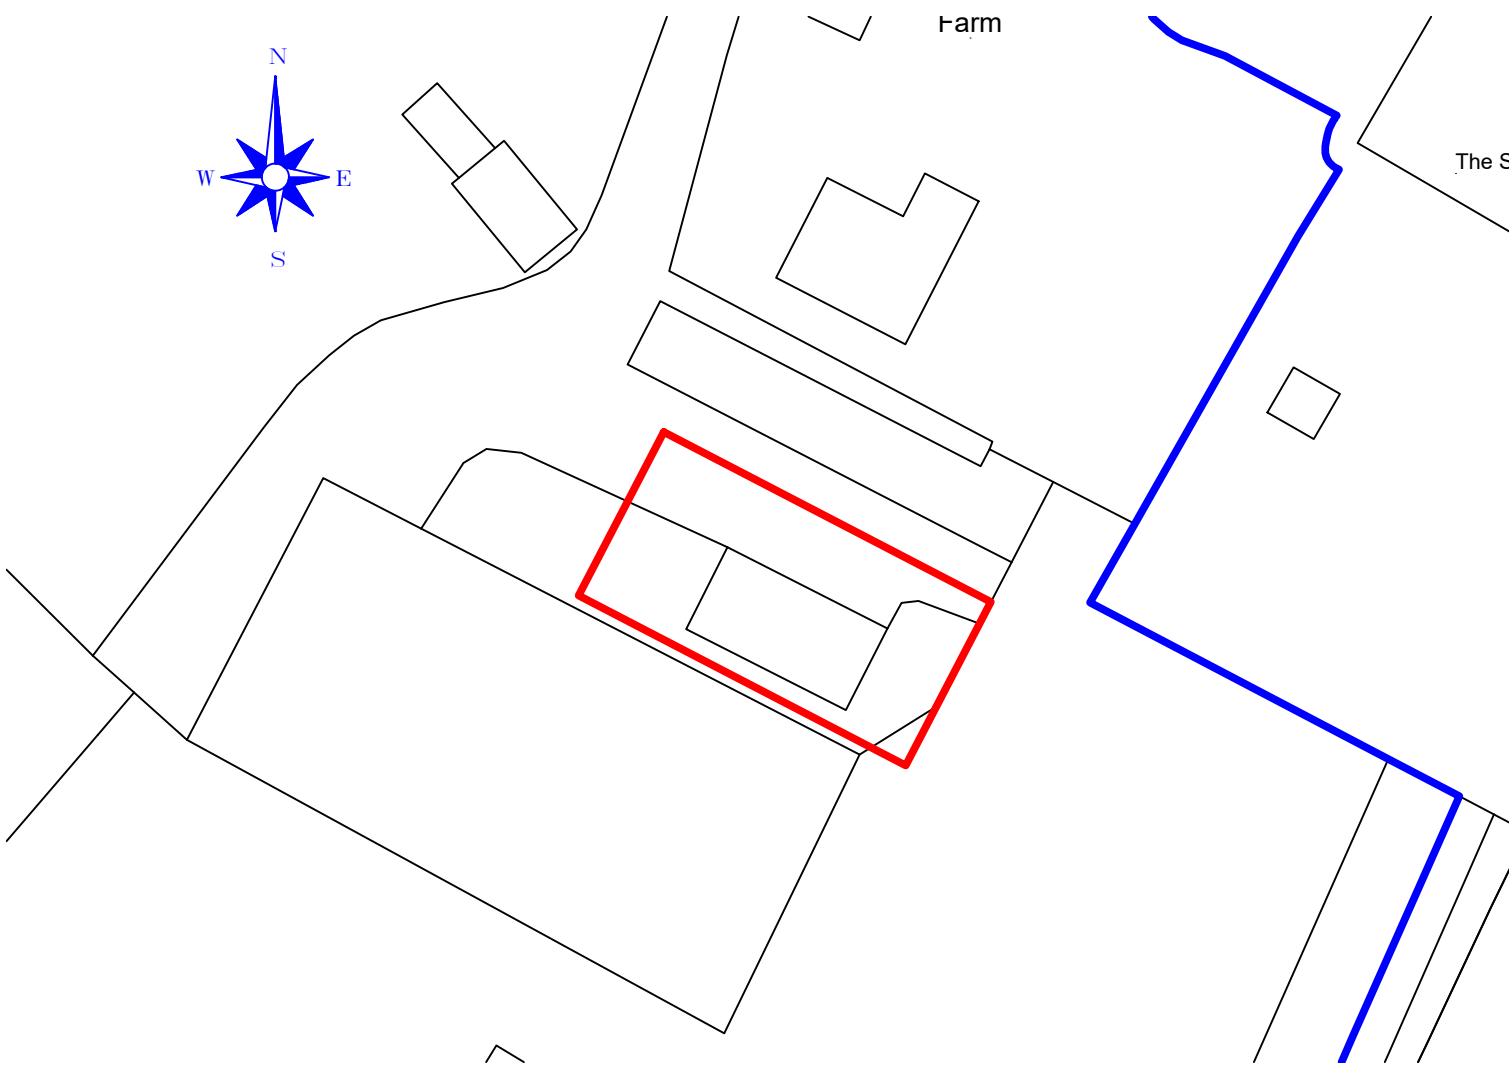

Existing Site Plan  
Scale (1:500)

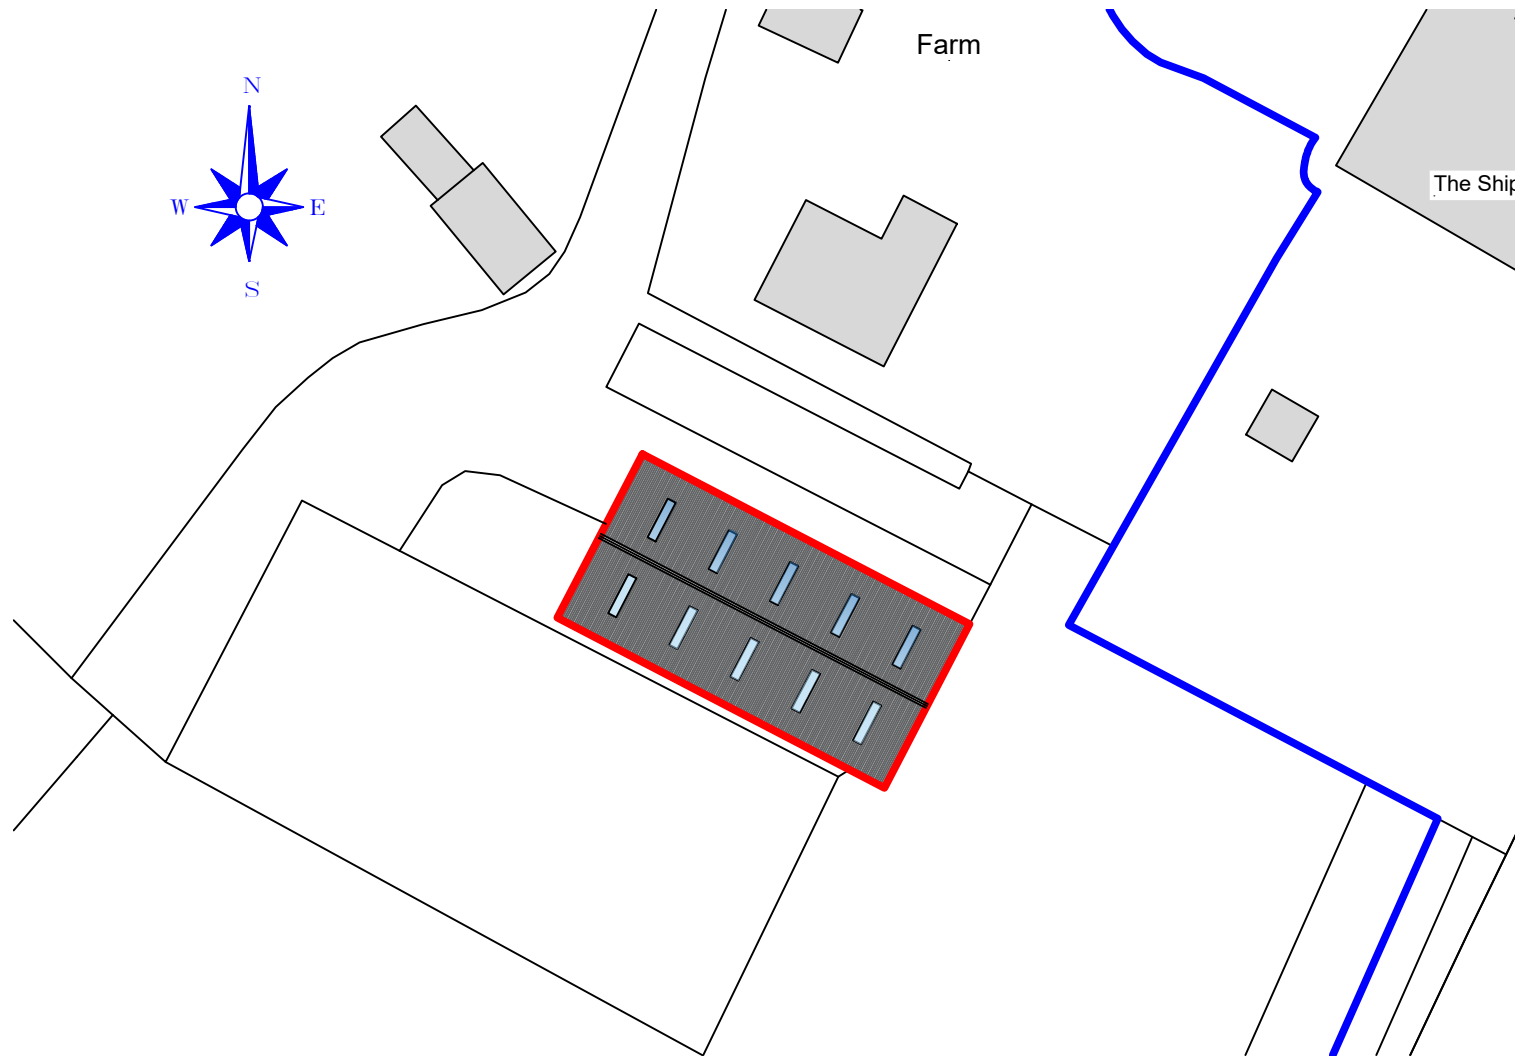

Proposed Site Plan  
Scale (1:500)

IMPORTANT NOTES

DO NOT SCALE FROM THIS PLAN

THESE ELEVATIONS ARE DRAFTED TO ALLOW THE PLANNING AUTHORITY TO MAKE A DECISION ON THE PROPOSED DEVELOPMENT AND FOR NO OTHER PURPOSE. THESE ELEVATIONS ARE NOT BUILDING REGULATION COMPLIANT AND SHOULD NOT BE RELIED UPON AS SUCH. THE DECISION NOTICE (WHEN AVAILABLE) SHALL PROVIDE THE EXACT DIMENSIONS OF THE PROPOSED BUILDING AND SHOULD BE RELIED UPON. THESE PLANS SHOULD NOT BE USED AS DEFINITIVE AND ANY MEASUREMENTS SHOULD BE TAKEN AND CHECKED FROM THE PROPOSED SITE.

|   |                   |             |
|---|-------------------|-------------|
|   |                   |             |
|   |                   |             |
|   |                   |             |
| Revision   |                   | Date        |
| <div><div><div><div>M</div><div>MACMARSHALLS</div><div>PLANNING, SURVEYING, ARCHITECTURE, ENGINEERING, INTERIOR DESIGN</div></div><div><div>MacMarshalls Ltd,<br/>Harrell House,<br/>112-116 Chorley New Road,<br/>Bolton, BL1 4JH</div><div><div>info@macmarshalls.co.uk</div><div>Tel: 01204 565660</div><div>www.macmarshalls.co.uk</div></div></div></div></div> |                   |             |
| Drawing Title: Proposed Agricultural Building   |                   |             |
| Site Location: Clegg Hall Farm, Cleggghall Road, Littleborough, OL15 0AA   |                   |             |
| Drawing Status: Proposed Plans   |                   |             |
| Date: 06/02/2026   | Drawn by: JHolden |             |
| Scale: As Stated @ A1   | Ref: 001-C 1034   | Revision: - |
| Client: Mr Hodgson   |                   |             |