


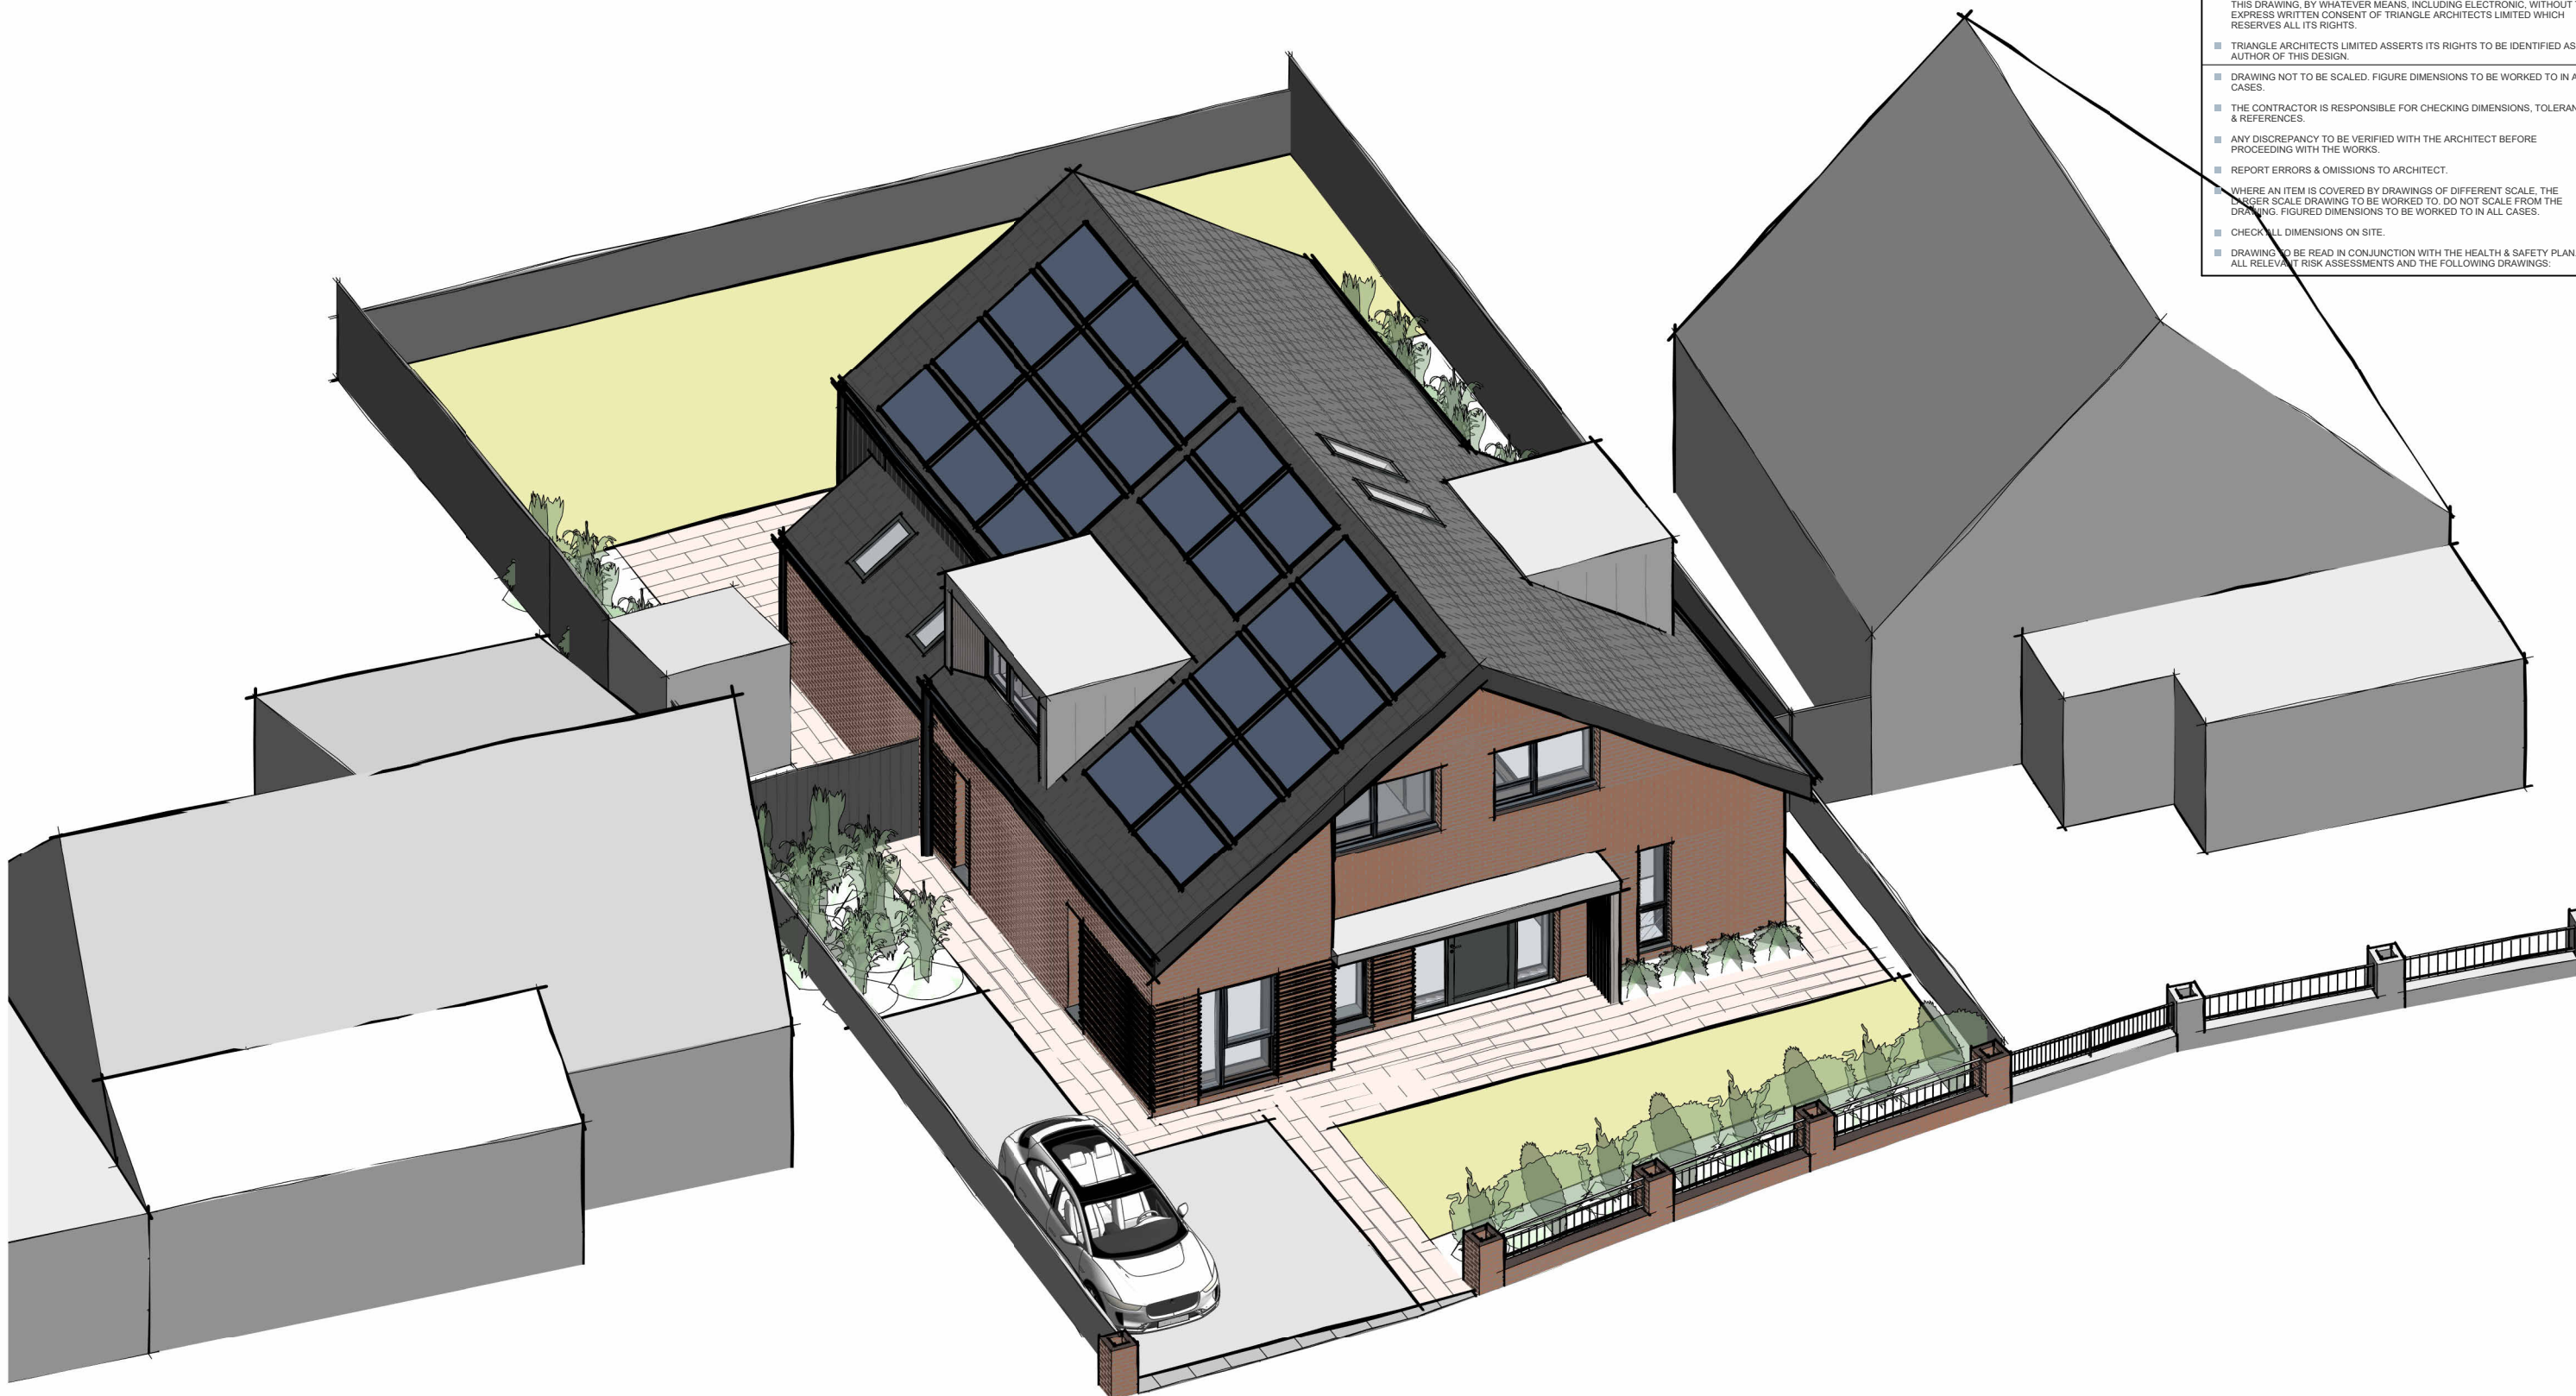

- © TRIANGLE ARCHITECTS LIMITED
- THIS DRAWING IS THE SUBJECT OF COPYRIGHT WHICH VESTS IN TRIANGLE ARCHITECTS LIMITED. IT IS AN INFRINGEMENT OF COPYRIGHT TO REPRODUCE THIS DRAWING, BY WHATEVER MEANS, INCLUDING ELECTRONIC, WITHOUT THE EXPRESS WRITTEN CONSENT OF TRIANGLE ARCHITECTS LIMITED WHICH RESERVES ALL ITS RIGHTS.
 - TRIANGLE ARCHITECTS LIMITED ASSERTS ITS RIGHTS TO BE IDENTIFIED AS THE AUTHOR OF THIS DESIGN.
 - DRAWING NOT TO BE SCALED. FIGURE DIMENSIONS TO BE WORKED TO IN ALL CASES.
 - THE CONTRACTOR IS RESPONSIBLE FOR CHECKING DIMENSIONS, TOLERANCES & REFERENCES.
 - ANY DISCREPANCY TO BE VERIFIED WITH THE ARCHITECT BEFORE PROCEEDING WITH THE WORKS.
 - REPORT ERRORS & OMISSIONS TO ARCHITECT.
 - WHERE AN ITEM IS COVERED BY DRAWINGS OF DIFFERENT SCALE, THE LARGER SCALE DRAWING TO BE WORKED TO. DO NOT SCALE FROM THE DRAWING. FIGURED DIMENSIONS TO BE WORKED TO IN ALL CASES.
 - CHECK ALL DIMENSIONS ON SITE.
 - DRAWINGS TO BE READ IN CONJUNCTION WITH THE HEALTH & SAFETY PLAN, AND ALL RELEVANT RISK ASSESSMENTS AND THE FOLLOWING DRAWINGS:

Revision:	Date:	By:	Remarks:	TRIANGLE ARCHITECTS Tel: 0161 272 3500 E-mail: studio@trianglearchitects.co.uk Web: www.trianglearchitects.co.uk Twitter: @TriangleArch Lower Ground Floor, 4 Jordan Street, Manchester, M15 4PY	Drawing Purpose:				Revision:	Date: 10/03/25	Client:
P03	05.02.26	GT	Material change on south and west elevations to brick		Preliminary				P03	Scale @ A3:	Richard Hagan & Anita Nikolics
P02	18.11.25	GT	Planning Issue		Project:	Origin:	Vol/Sys:	Level:	Type:	Role:	Project No. / Project Name:
P01	03.10.25	BM	Preliminary Issue		24045 - TRI - ZZ - ZZ - TRI - A - 2113				Drg No.:	Drawn: BPM	24-045 / 95 Marland Fold
									Checked: BPM	Drawing Name: Aerial Perspective	