

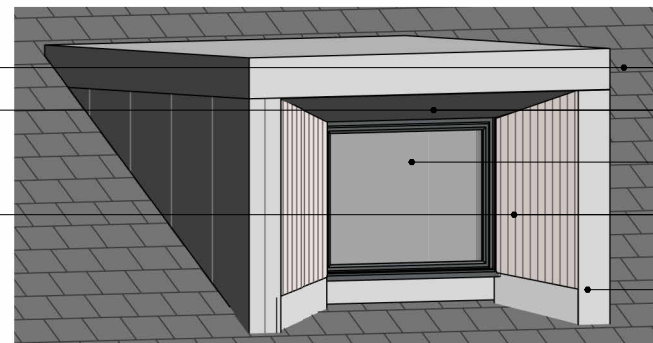
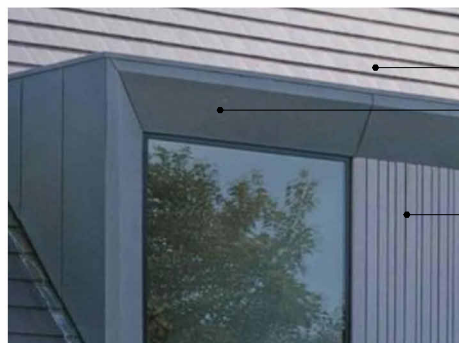
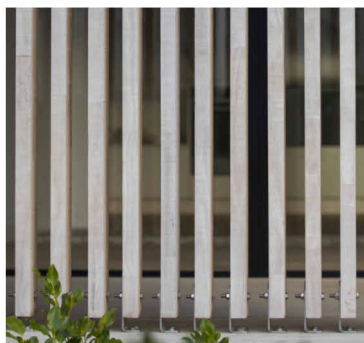


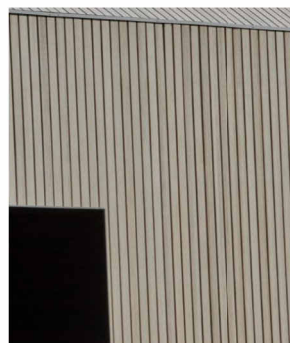

 TRIANGLE ARCHITECTS LIMITED	■ THIS DRAWING IS THE SUBJECT OF COPYRIGHT WHICH VESTS IN TRIANGLE ARCHITECTS LIMITED. IT IS AN INFRINGEMENT OF COPYRIGHT TO REPRODUCE THIS DRAWING, BY WHATEVER MEANS, INCLUDING ELECTRONIC, WITHOUT THE EXPRESS WRITTEN CONSENT OF TRIANGLE ARCHITECTS LIMITED WHICH RESERVES ALL ITS RIGHTS. ■ TRIANGLE ARCHITECTS LIMITED ASSERTS ITS RIGHTS TO BE IDENTIFIED AS THE AUTHOR OF THIS DESIGN ■ DRAWING NOT TO BE SCALED. FIGURE DIMENSIONS TO BE WORKED TO IN ALL CASES. ■ THE CONTRACTOR IS RESPONSIBLE FOR CHECKING DIMENSIONS, TOLERANCES & REFERENCES. ■ ANY DISCREPANCY TO BE VERIFIED WITH THE ARCHITECT BEFORE PROCEEDING WITH THE WORKS. ■ REPORT ERRORS & OMISSIONS TO ARCHITECT. ■ WHERE AN ITEM IS COVERED BY DRAWINGS OF DIFFERENT SCALE, THE LARGER SCALE DRAWING IS TO BE WORKED TO. DO NOT SCALE FROM THE DRAWING. FIGURED DIMENSIONS TO BE WORKED TO IN ALL CASES. ■ CHECK ALL DIMENSIONS ON SITE. ■ DRAWING TO BE READ IN CONJUNCTION WITH THE HEALTH & SAFETY PLAN, AND ALL RELEVANT ASSURANCES AND THE FOLLOWING DRAWINGS
--	--

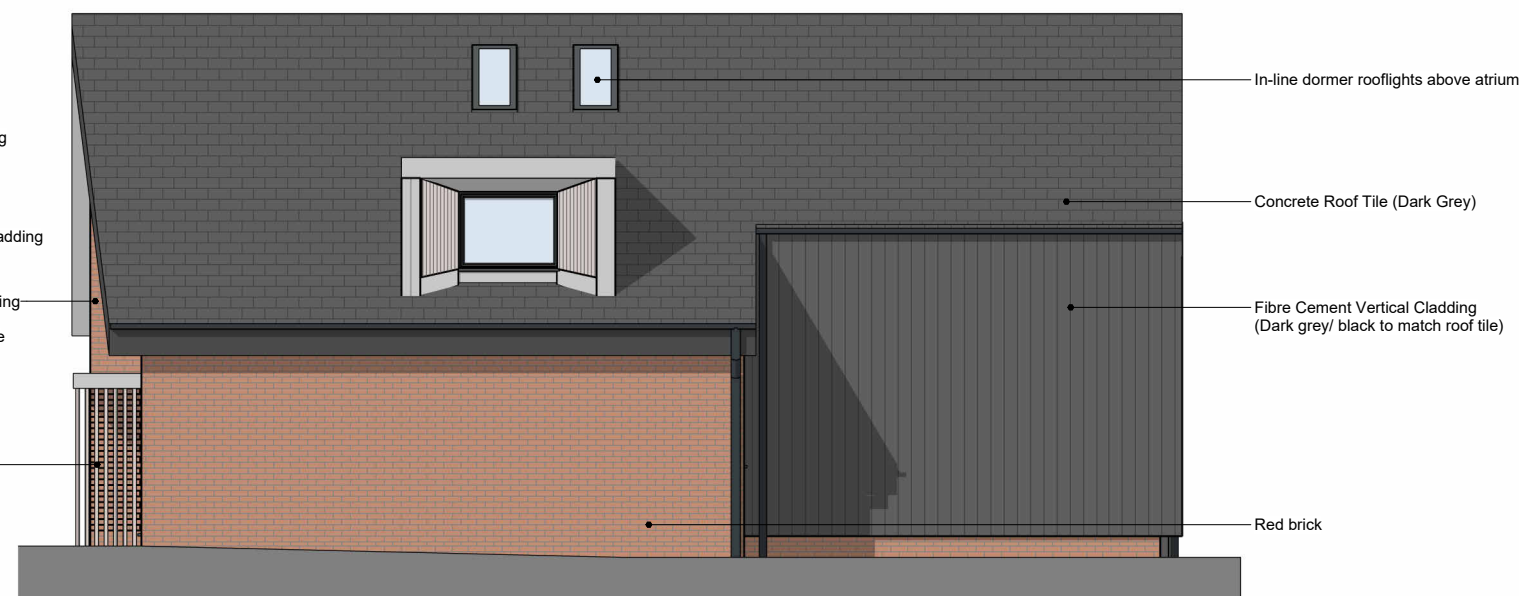

— — — Existing Planning Approval (Approx) - 23/00663/HOUS

Revision:	Date:	By:	Remarks:	TRIANGLE ARCHITECTS Tel: 0161 272 3500 E-mail: studio@trianglearchitects.co.uk Web: www.trianglearchitects.co.uk Twitter: @TriangleArch Lower Ground Floor, 4 Jordan Street, Manchester, M15 4PY	Drawing Purpose:				Revision:	Date:	Jan 2025	Client:	
P08	05.02.26	GT	Material change on south and west elevations to brick		Planning				P08	Scale	1 : 100	Richard Hagan & Anita Nikolics	
P07	18.11.25	GT	Material change to dormer cladding		Project:	Origin:	Vol/Sys:	Level:	Type:	Role:	Drg No.:	Project No. / Project Name:	
P06	27.10.25	BM	Planning Issue										24-045 / 95 Marland Fold
P05	10.10.25	BM	Materials added										Checked:
P04	03.10.25	BM	Preliminary Issue						24045 - TRI - ZZ - ZZ - DR - A - 2110				BPM