




PROPOSED EAST ELEVATION



PROPOSED NORTH ELEVATION


WINDOW SCHEDULE	
OPENING	STRUCTURAL OPENING (W x H)
W1	1 No. 1810 x 2100
W2	1 No. 1810 x 2100
W3	1 No. 1810 x 2100
W4	1 No. 1810 x 2100
W5	1 No. 1810 x 2100
W6	1 No. 685 x 1200
W7	1 No. 685 x 1050
W8	1 No. 685 x 1200
W9	1 No. 685 x 1050
W10	1 No. 1810 x 2100
W11	1 No. 1810 x 2100
W12	1 No. 685 x 1050
W13	1 No. 685 x 1050
W14	1 No. 1810 x 2100
W15	1 No. 1810 x 2100
W16	1 No. 1810 x 2100
W17	1 No. 685 x 1200
W18	1 No. 685 x 1050
W19	1 No. 685 x 1200
W20	1 No. 685 x 1200
W21	1 No. 685 x 1050
D1	1 No. 1585 x 2100

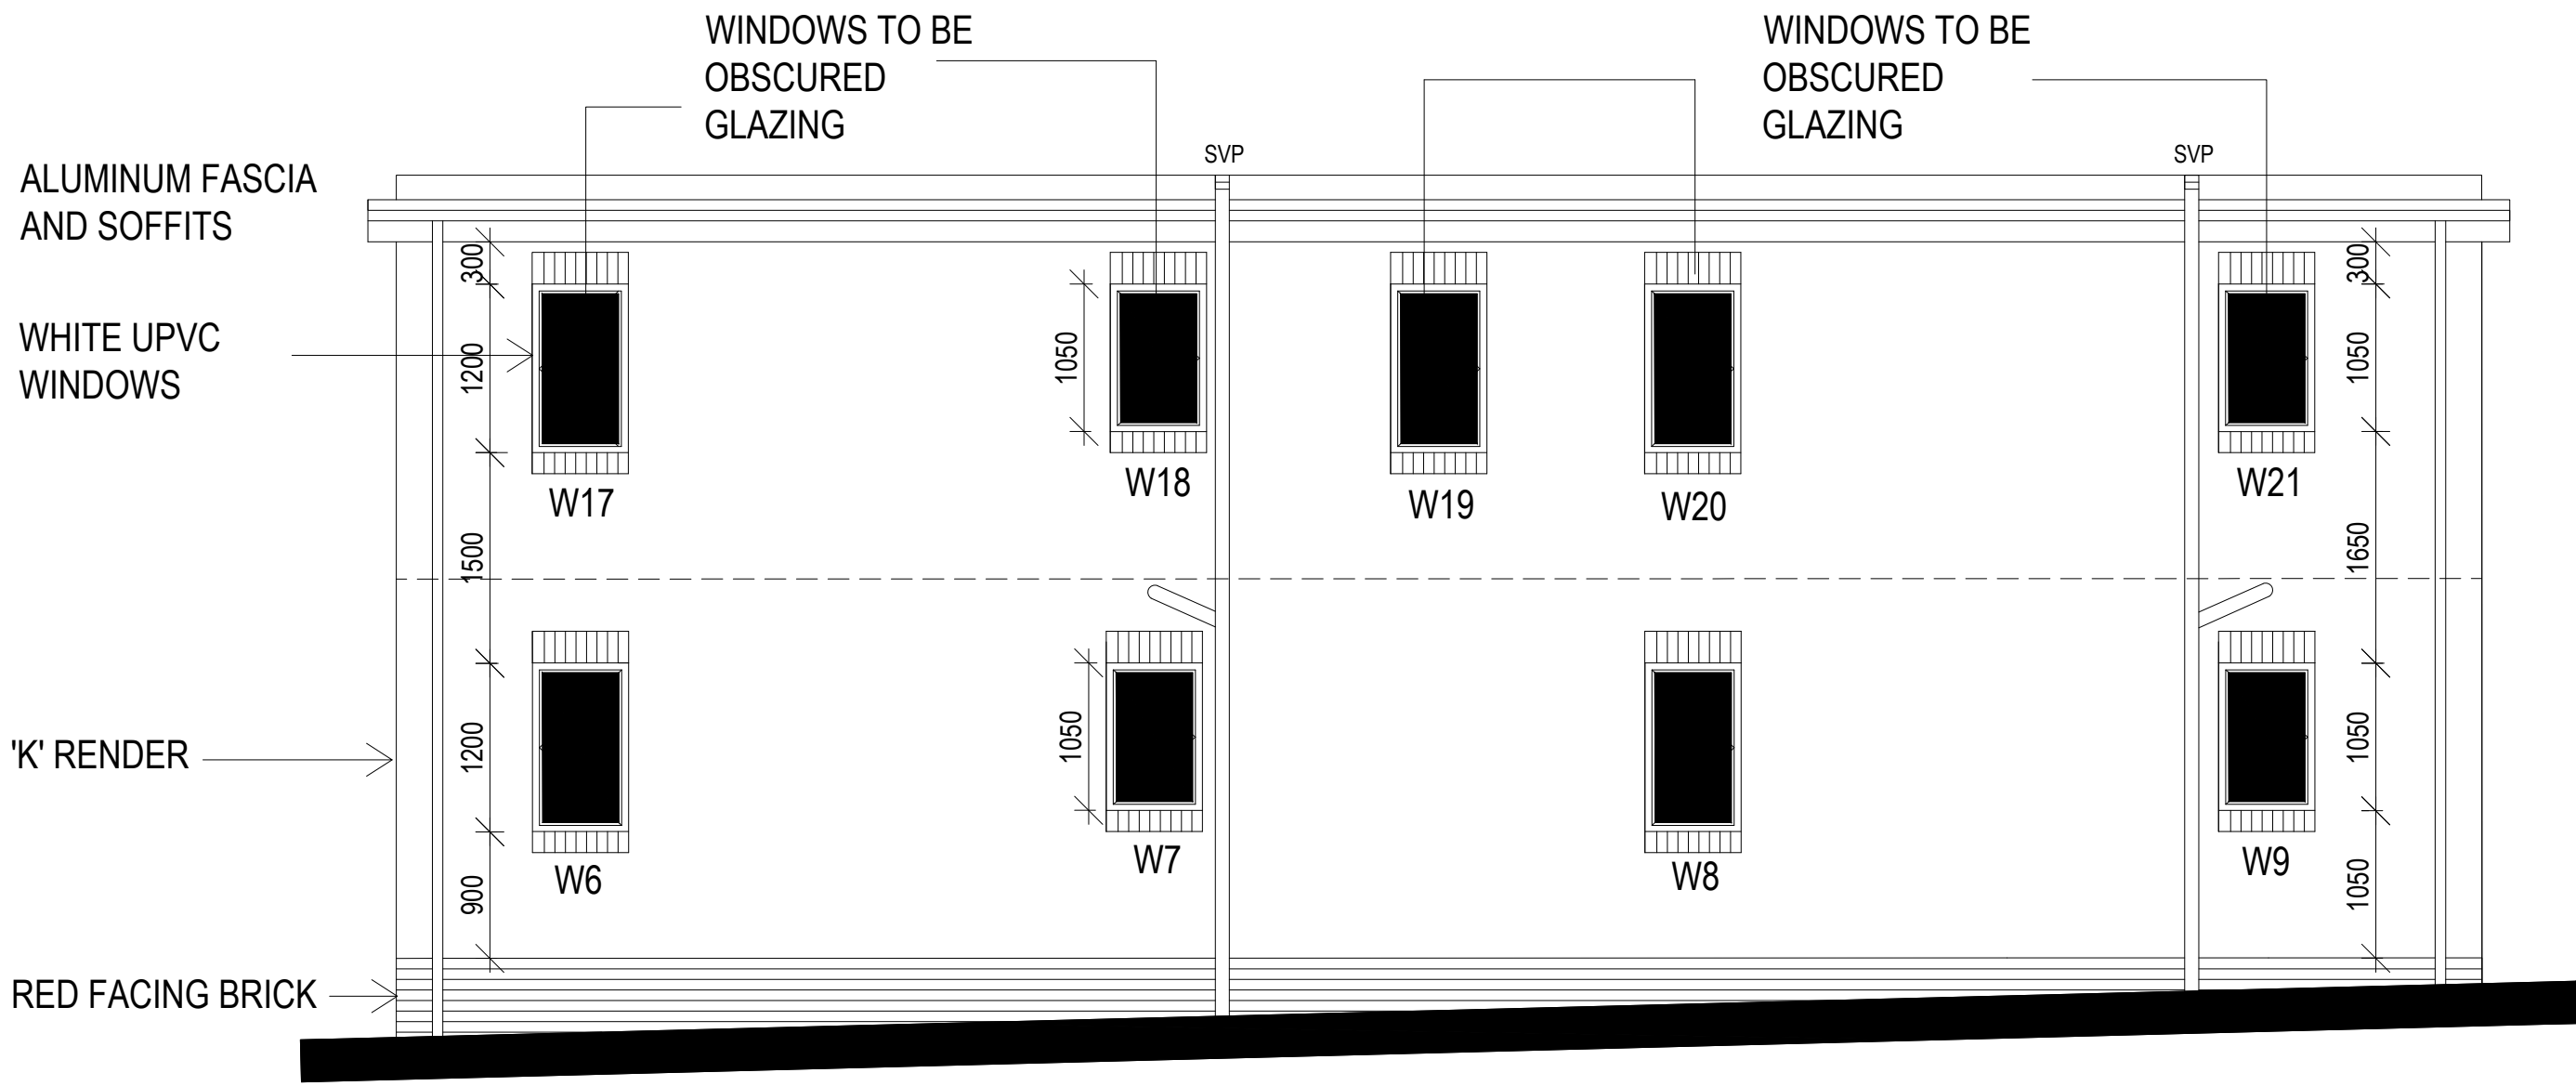

PROPOSED WEST ELEVATION



PROPOSED SOUTH ELEVATION

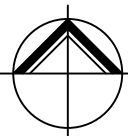

**NORTHERN
DESIGN
OLDHAM**
Chartered Architects

17 STATION LANE
GROTON
OLDHAM
OL4 5GY
TELEPHONE 07753859616

CLIENT			
CRISTIAN VRAJITORU			
PROJECT			
PROPOSED APARTMENTS FIELDING STREET MIDDLETON			
DRAWING TITLE			
DETAILED ELEVATIONS			
Rev.	Notes	Date	Drawn
SCALE	1:50 AT A1	06.25	A.D.
PROJECT No.		DRAWING No.	Rev.
2410		11	