


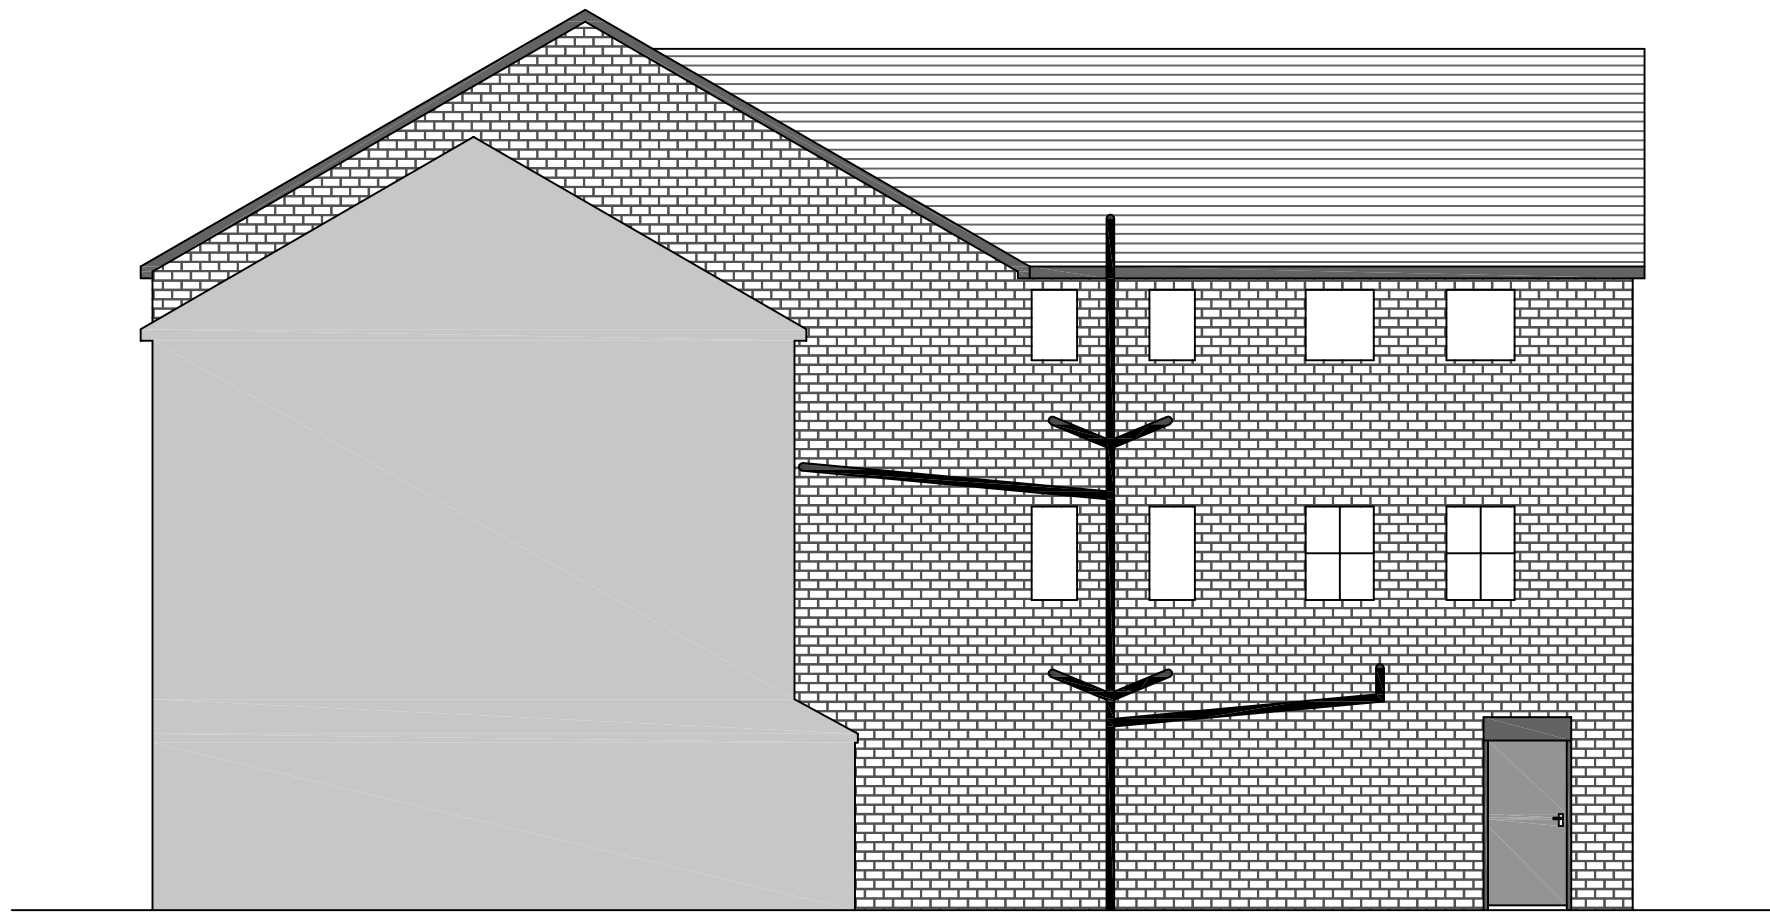

Existing Rear Elevation 1:100



Existing Side (1) Elevation 1:100



Existing Side (2) Elevation 1:100



Existing Front Elevation 1:100



www.dsdesignltd.co.uk

No.	Description	Date

Project:
Existing Elevation Projection

Site Address:
58A Long Street, Middleton, M24 6UQ

Project number	DS/25/1170
----------------	------------


Date	15/01/2026
------	------------

Drawn by	DS
----------	----

Checked by	
------------	--

Client:
Moorings Investments

Scale	1:50 1:100 @ A1
-------	-----------------

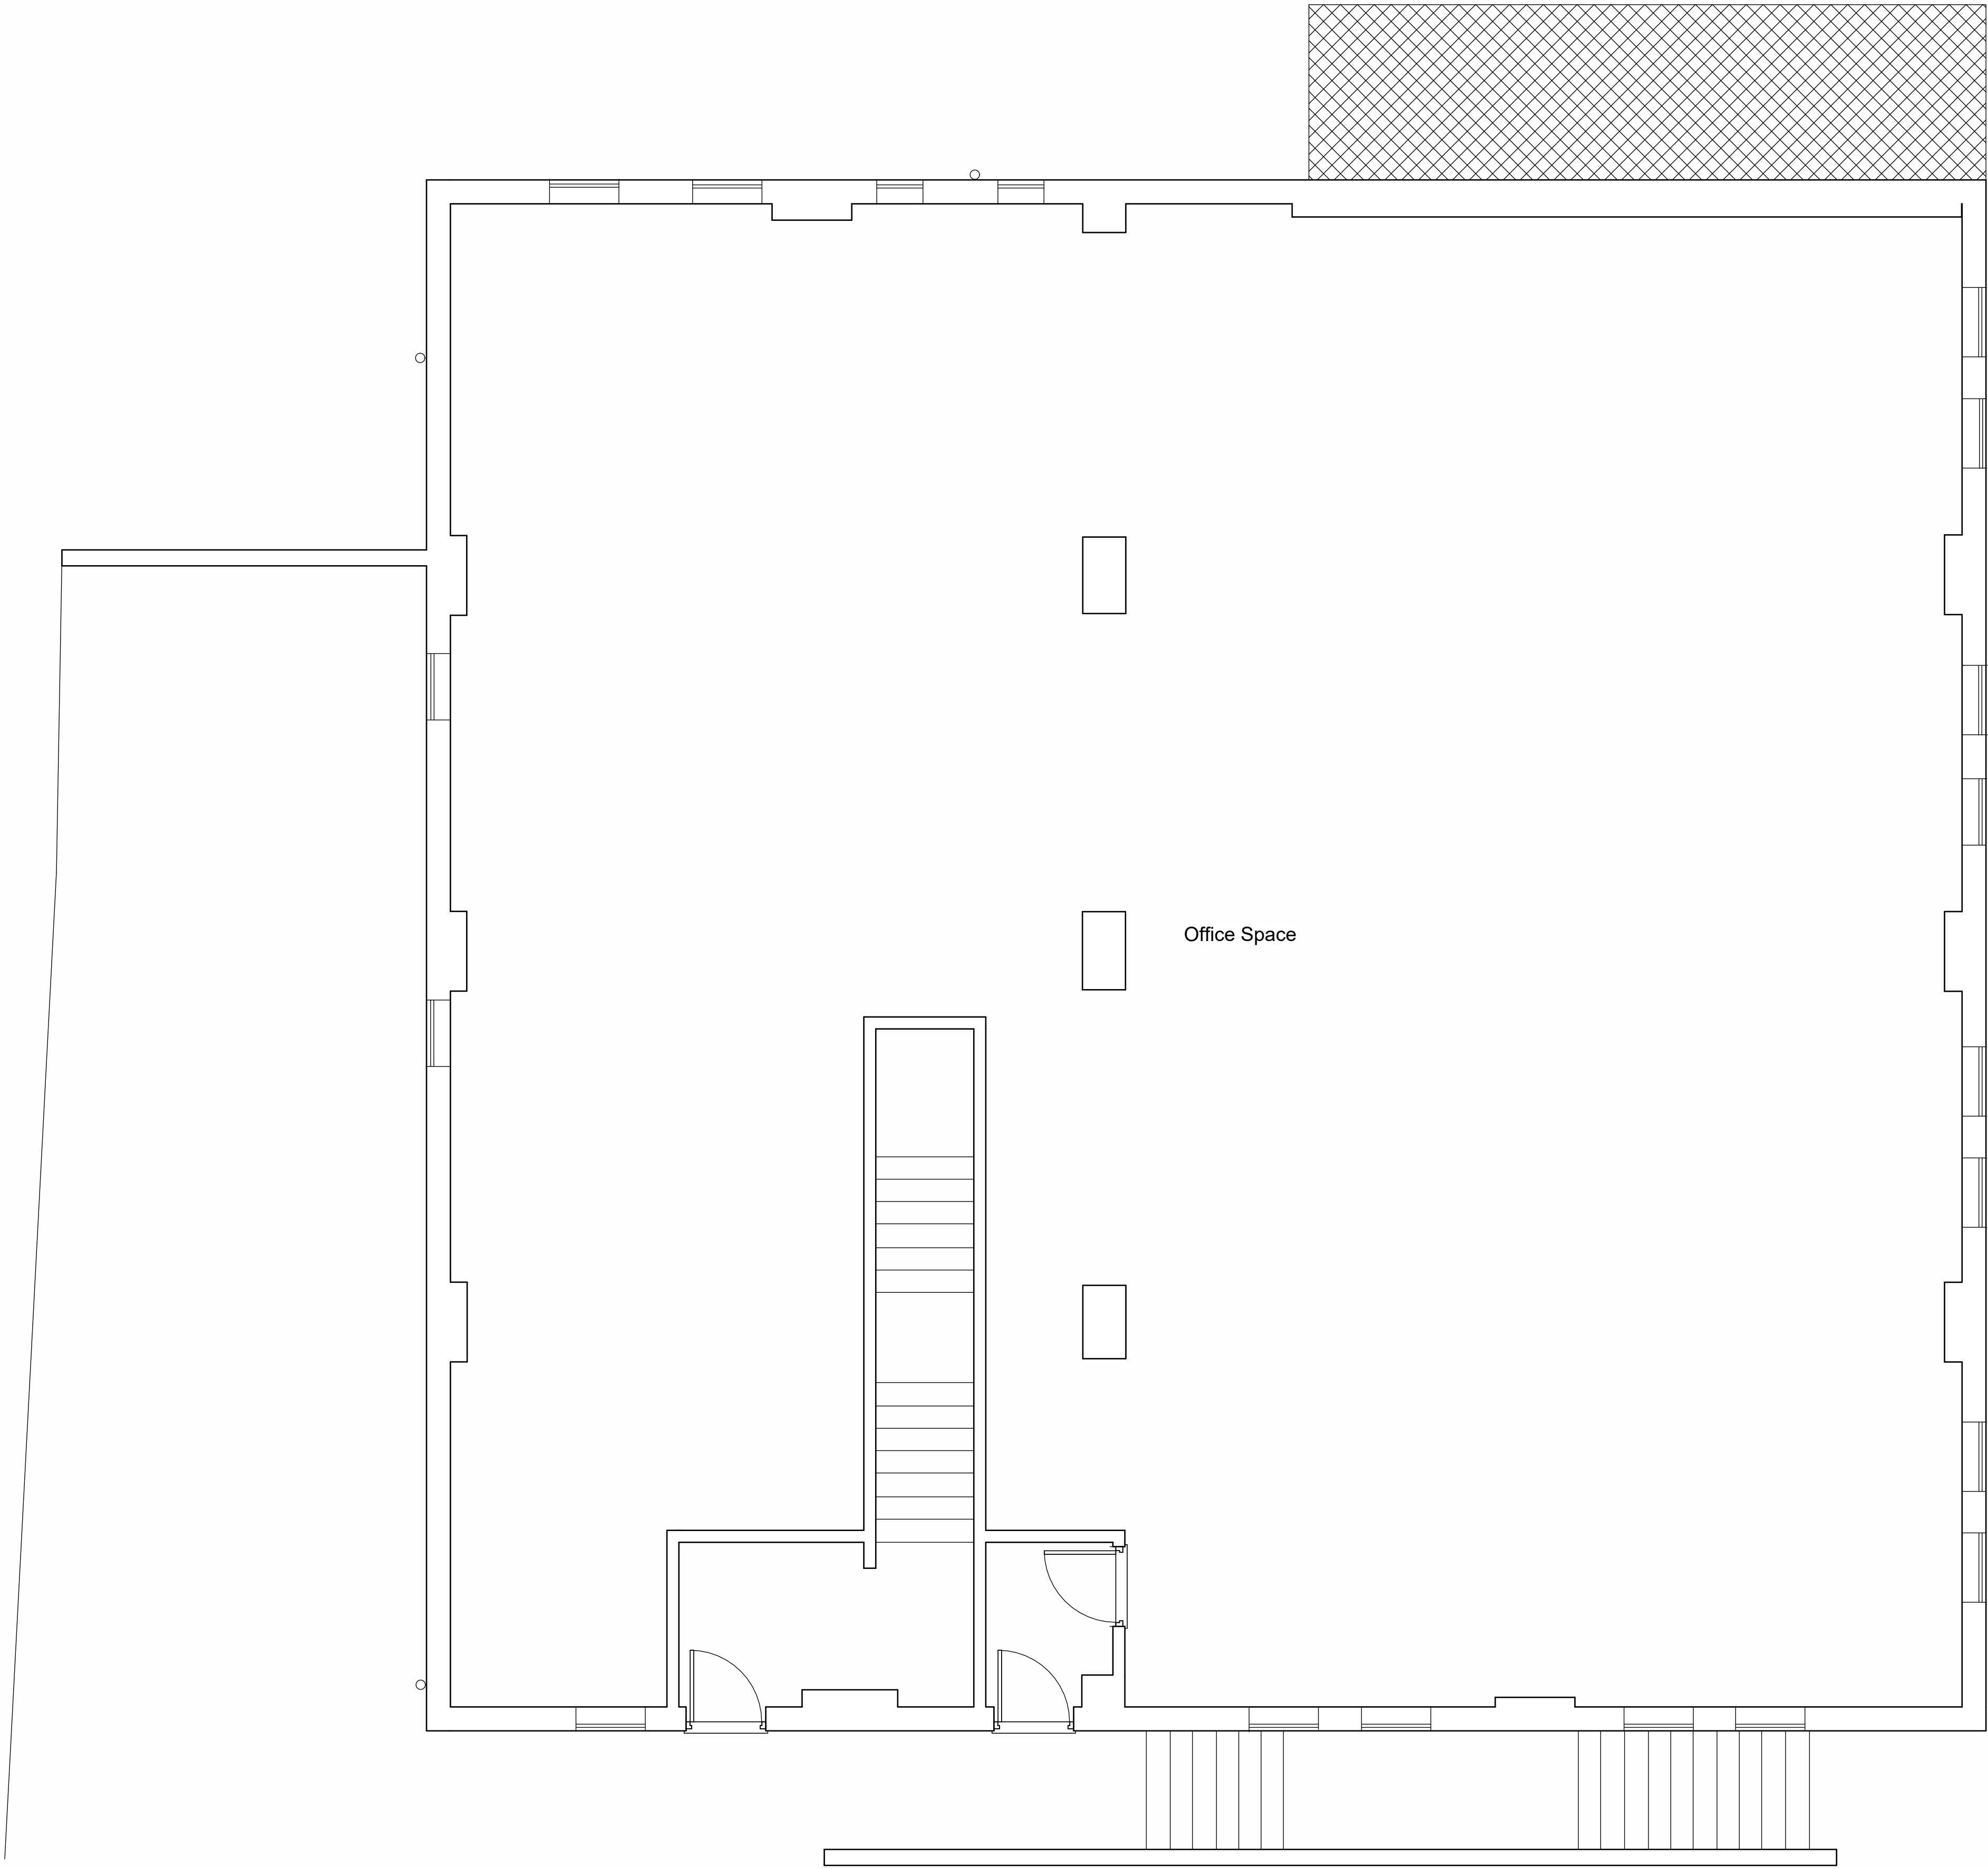

1 Existing 58A Floor Plan
1 : 50



www.dsdesignltd.co.uk

No.	Description	Date

Project:
Existing projection

Site Address:
58A Long Street, Middleton, M24 6UQ

Project number	DS/25/1170
----------------	------------

Date	15/01/2026
------	------------

Drawn by	DS
----------	----

Checked by	
------------	--

Client:	Moorings Investments
---------	----------------------


Scale	1:50 1:100 @ A1
-------	-----------------



Proposed Rear Elevation 1:100



Proposed Side (1) Elevation 1:100

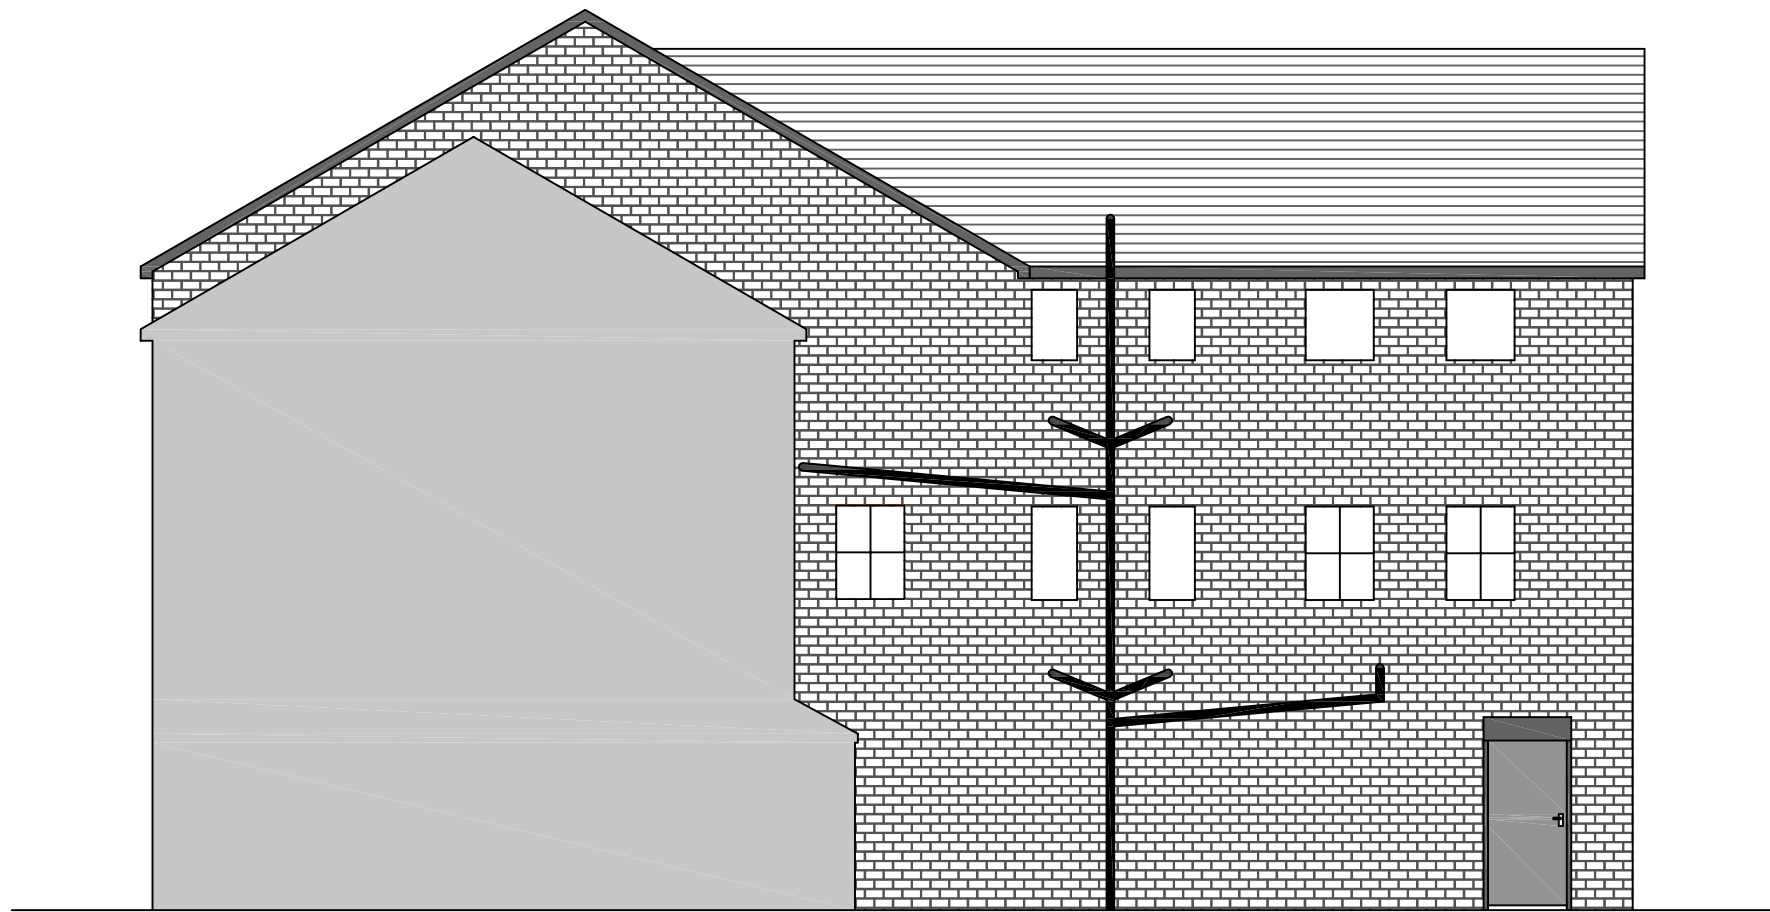

Proposed Side (2) Elevation 1:100



Proposed Front Elevation 1:100



DESIGN
DREAM IT, CREATE IT

www.dsdesignltd.co.uk

No.	Description	Date

Project:

Proposed Conversion from Office to Apartments

Site Address:

58A Long Street, Middleton,
M24 6UQ

Project number DS/25/1170

Date 15/01/2026


Drawn by DS

Checked by

Client:

Moorings Investments

Scale 1:50 1:100 @ A1

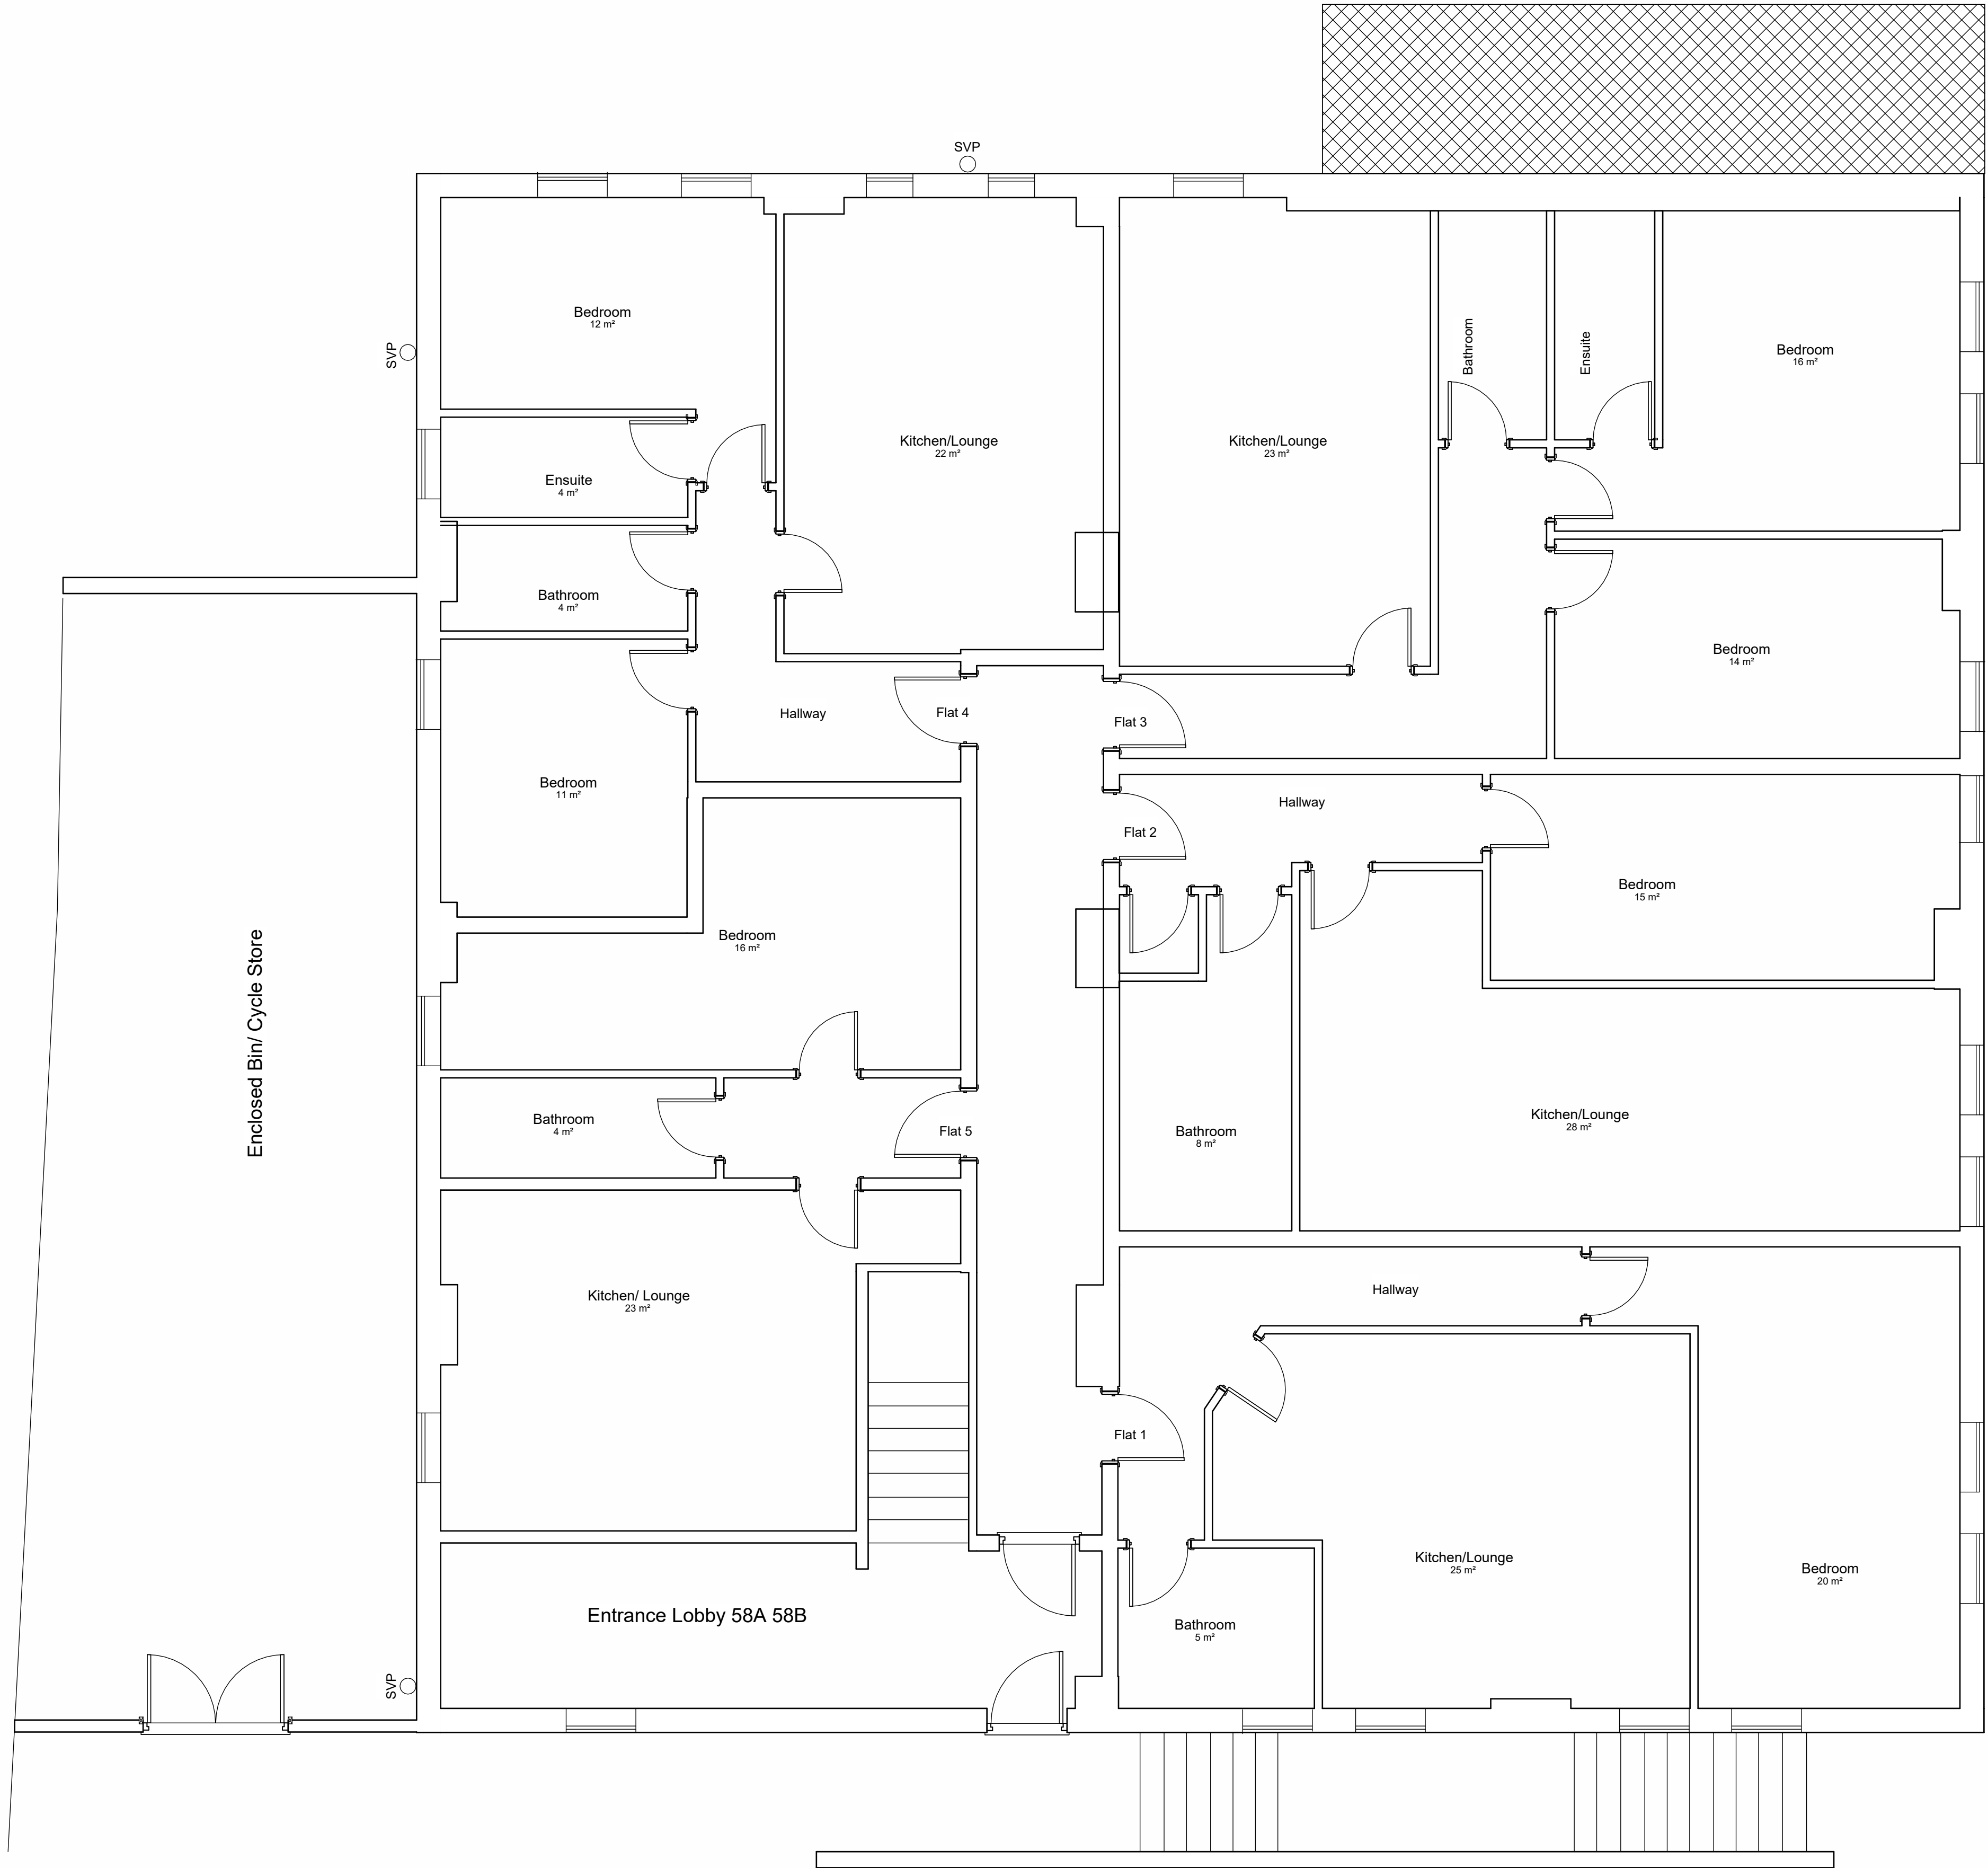

1 58A Apartment Floor Plan
1 : 50



www.dsdesignltd.co.uk

No.	Description	Date

Project:

Proposed Conversion from Office to Apartments

Site Address:

58A Long Street, Middleton,
M24 6UQ

Project number DS/25/1170

Date 15/01/2026

Drawn by DS

Checked by

Client:
Moorings Investments

Scale 1:50 1:100 @ A1