



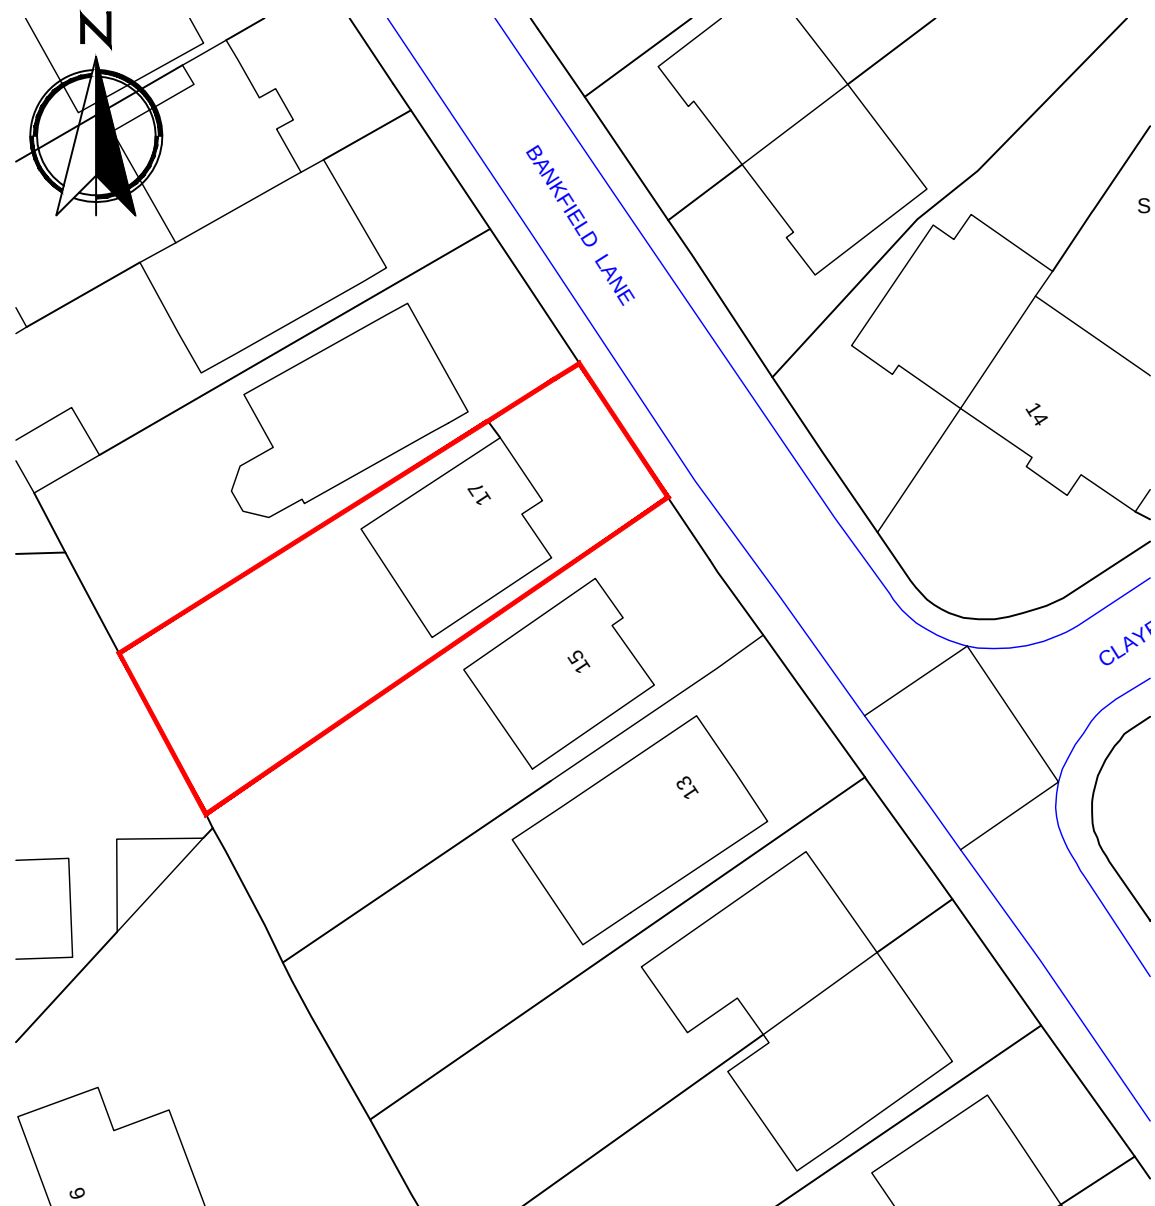

EXISTING SITE PLAN scale 1:500

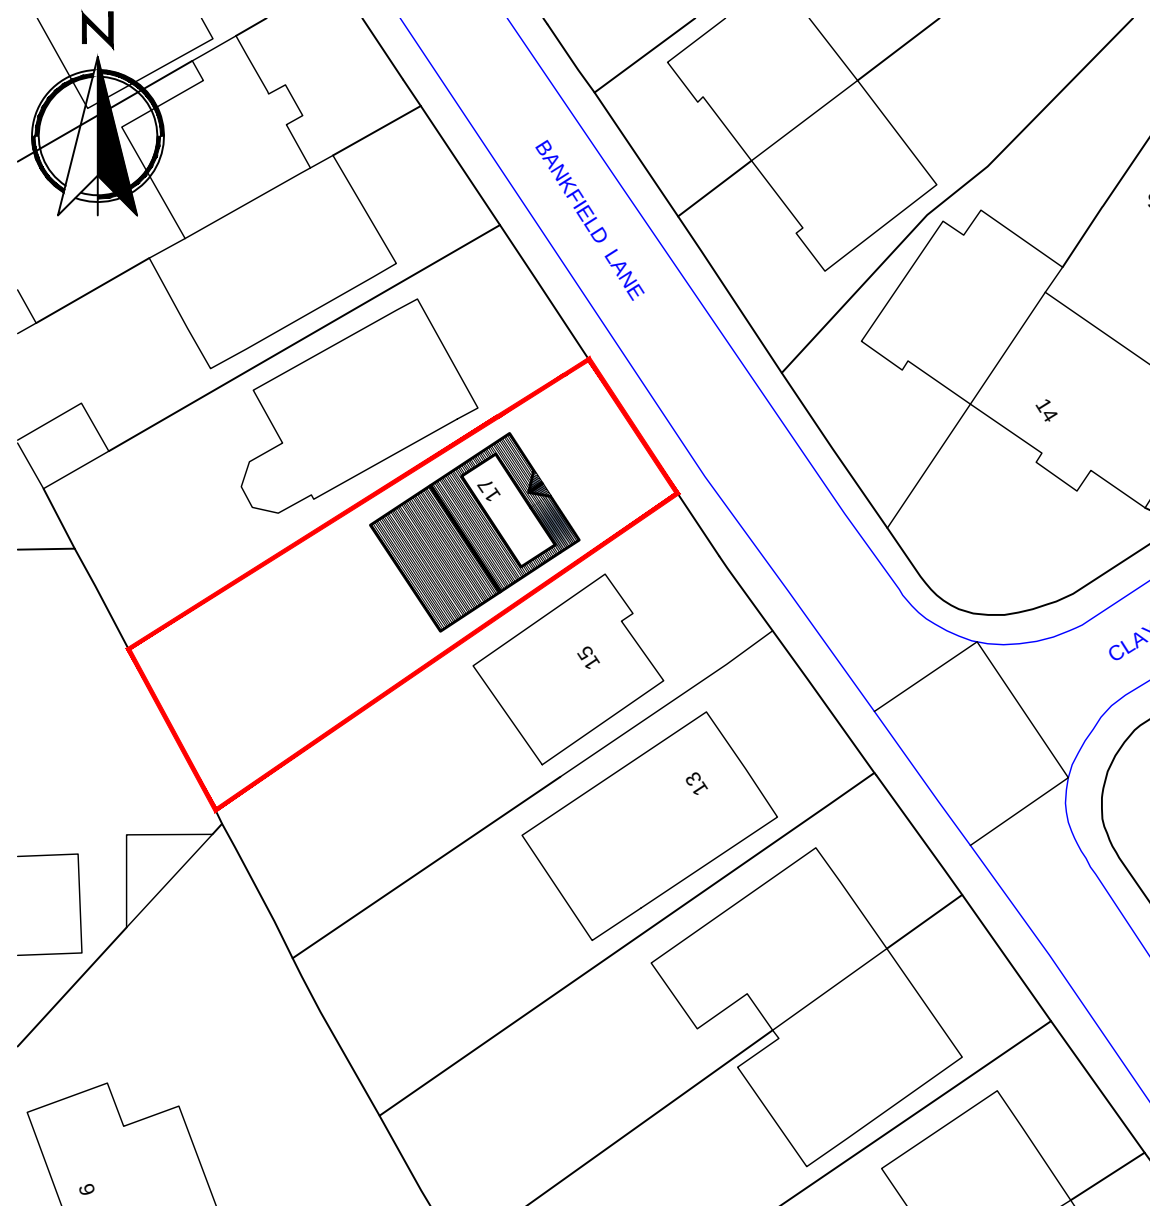

PROPOSED SITE PLAN scale 1:500

TDM ARCHITECTURAL DESIGN Mob : 07905560652 e-mail: tdmdesign@live.co.uk	
Client:	SIMON
Address:	17 BANKFIELD LANE, NORDEN, ROCHDALE
Project:	SINGLE STOREY FRONT AND REAR EXTENSION
Dwg Title:	PLANNING: PROPOSED & EXISTING SITE PLANS
Date: JANUARY 2026	Scale: 1 : 500 @A3
Job No: 01.26.64	Dwg No: PL02
Drawn: D.L	Checked: D.L