




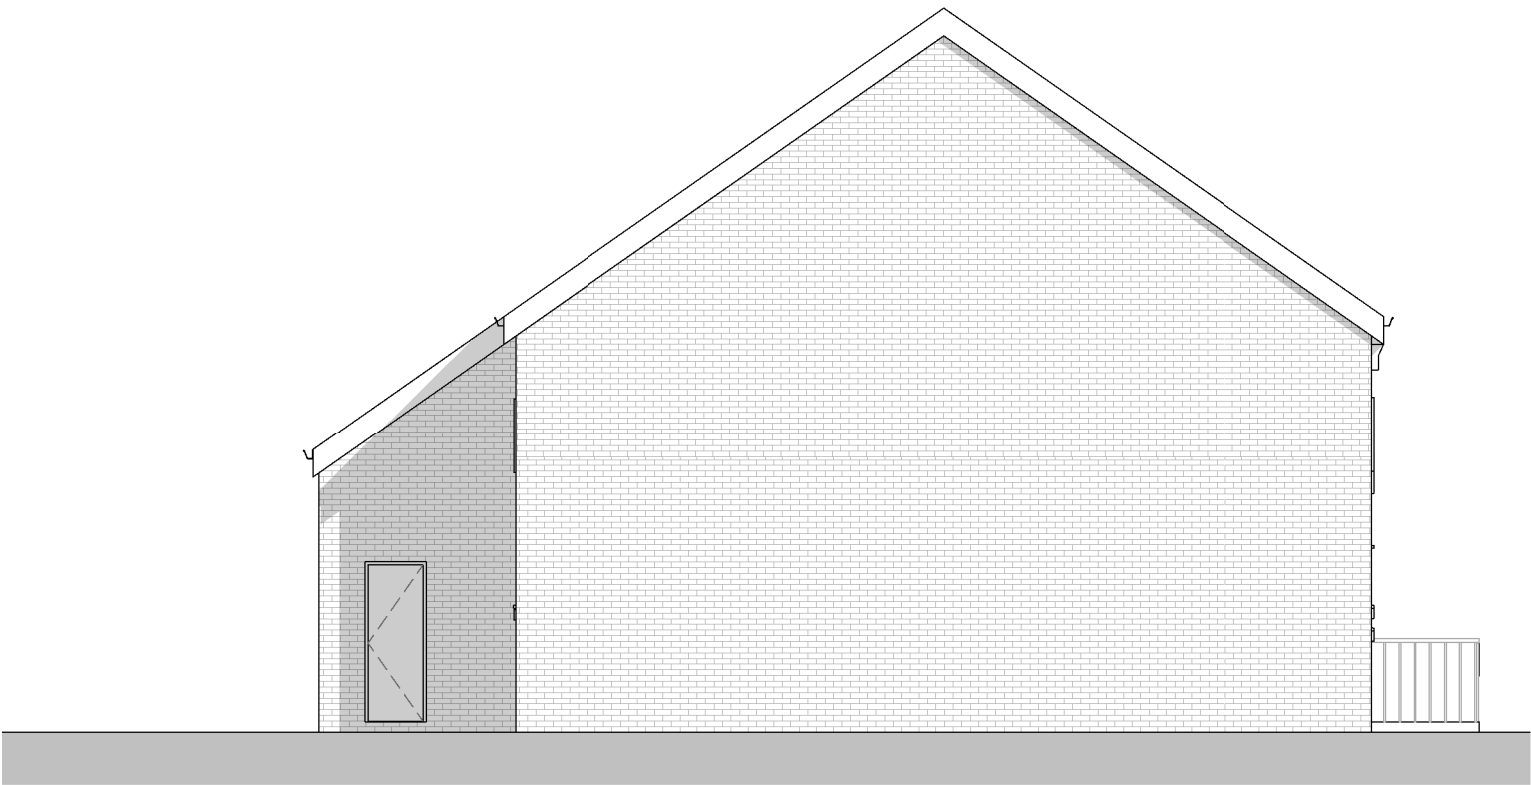

1 Existing South Elevation
1 : 100

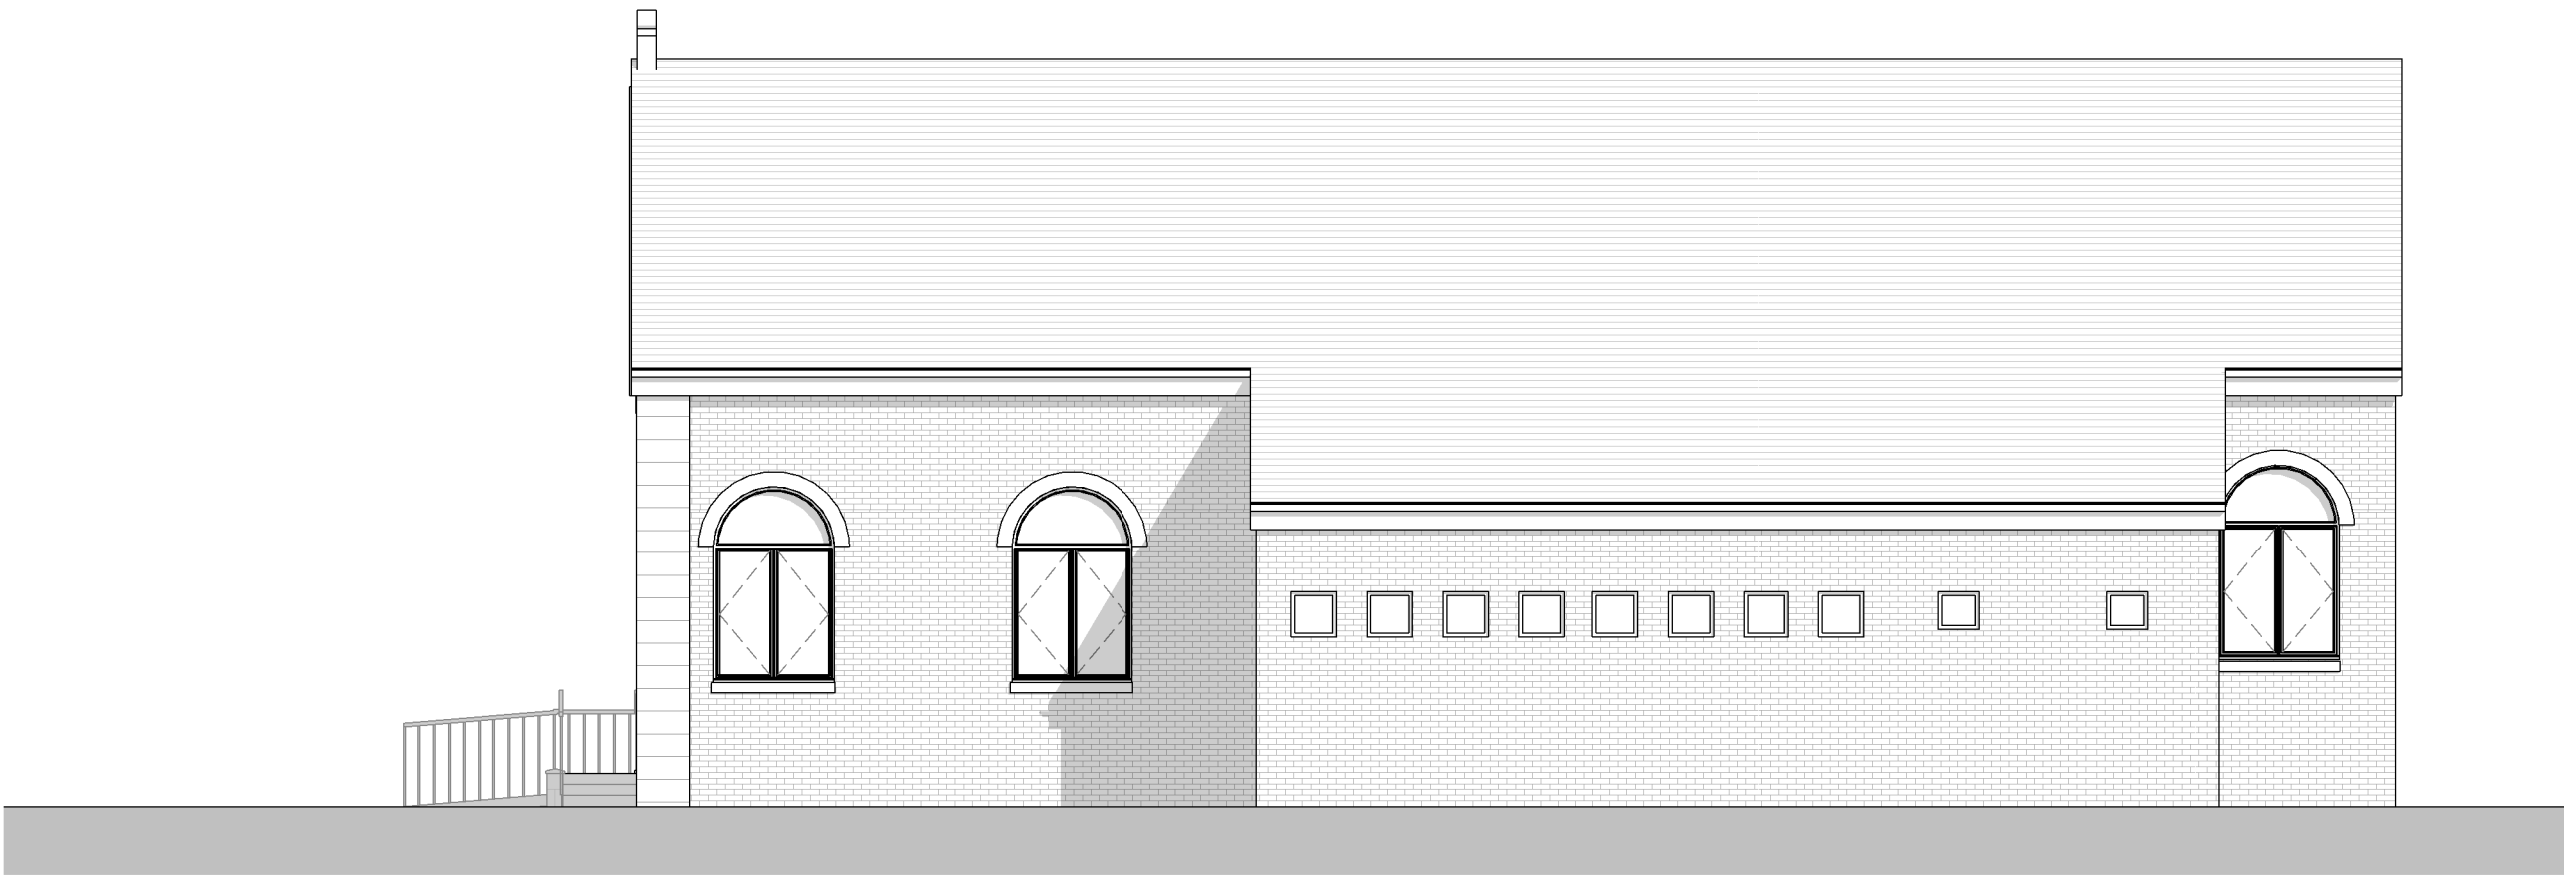

2 Existing West Elevation
1 : 100

 

General Notes
The Architect shall have no responsibility for any use made of this document other than for that which it was prepared and issued.
All dimensions should be checked on site. Do not scale from this drawing. To be read in conjunction with all other Consultant's drawings. The Architect to be immediately notified of any discrepancies.
Copyright on this drawing retained by the Architect.

No.	22/04/21	SA	SH	Initial Issue
Date		Dwn	Chk	App
Revision or reason for issue				

Client

create **it** studios
Architects & Designers

Create It Studios (NW) Ltd
Universal Square
Devonshire Street North
Manchester M12 6JH
0161 974 6165
www.createitstudios.co.uk
info@createitstudios.co.uk

Project Title
Milkstone Road, Rochdale, OL11
1NX

Scale / North Point
1 : 100

Drawing Title
Existing South & West Elevations

Drawing Number	A1346(01)005	Revision
Drawing Status	Preliminary	