



TYPICAL BOUNDARY DETAIL ELEVATIONS Scale 1:50


2.1m high timber fence

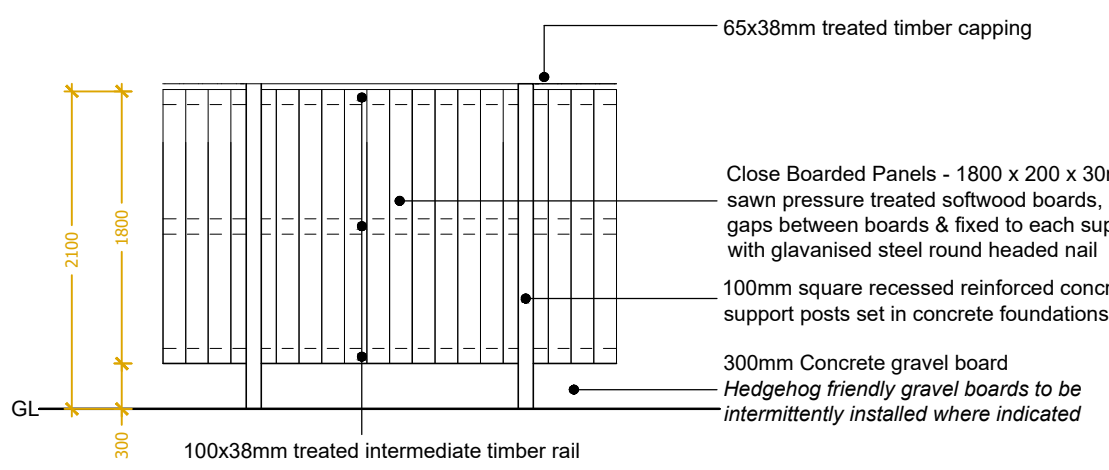


1.2m high metal railings

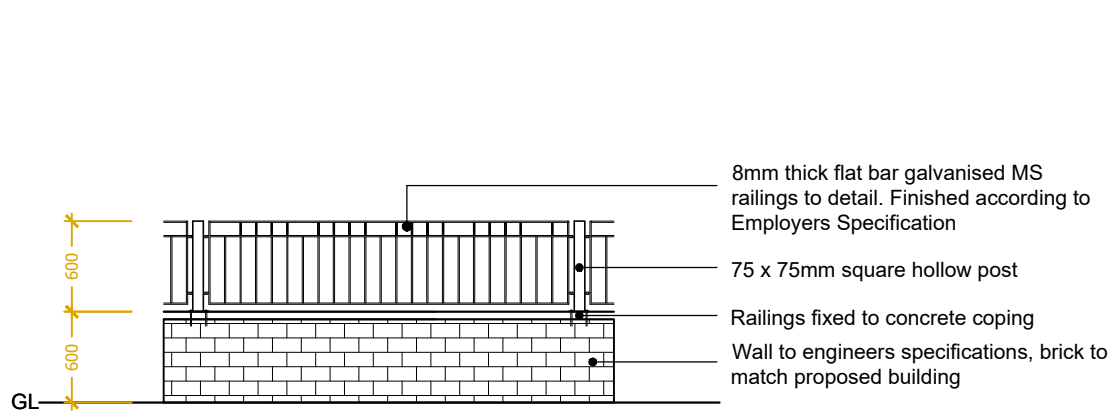


1.8m high timber fence

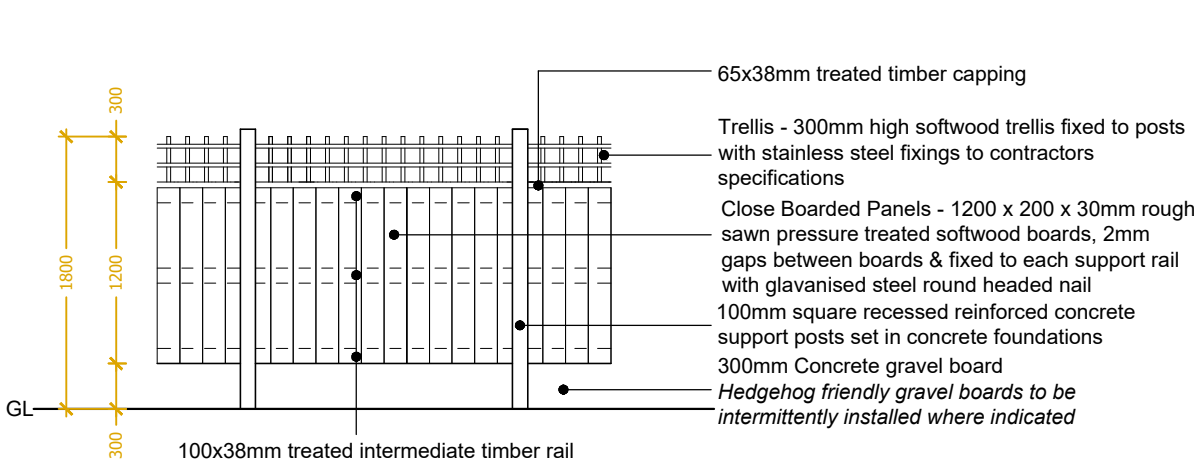


2.0m high security fence

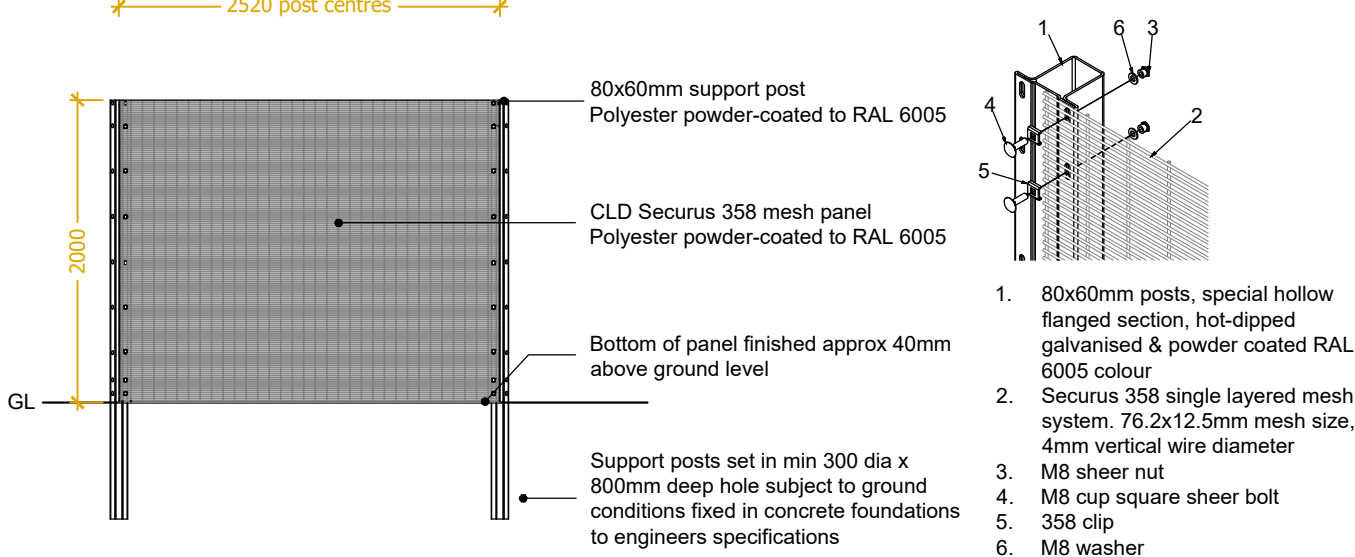


2.1m high metal railings

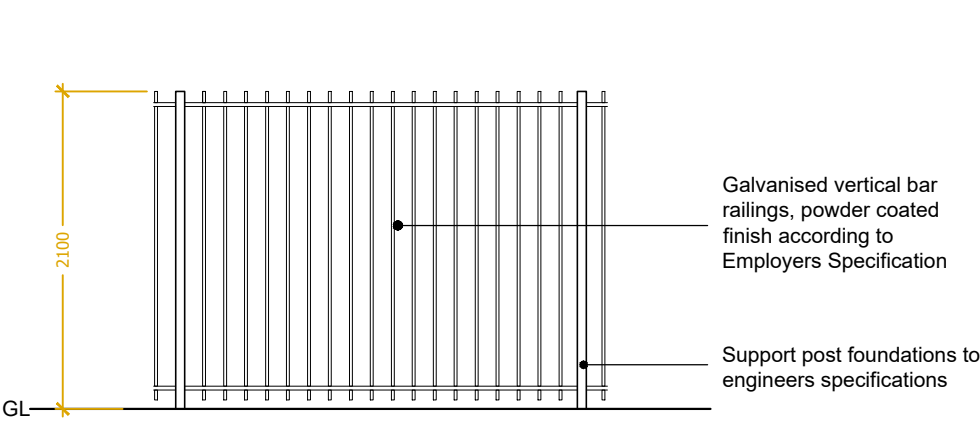

1.1m high metal railings

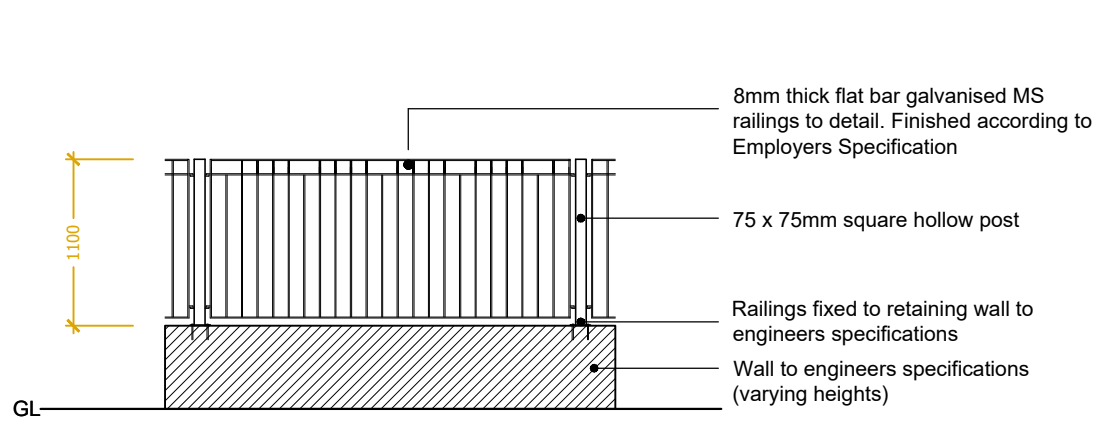

0.6m high knee rail

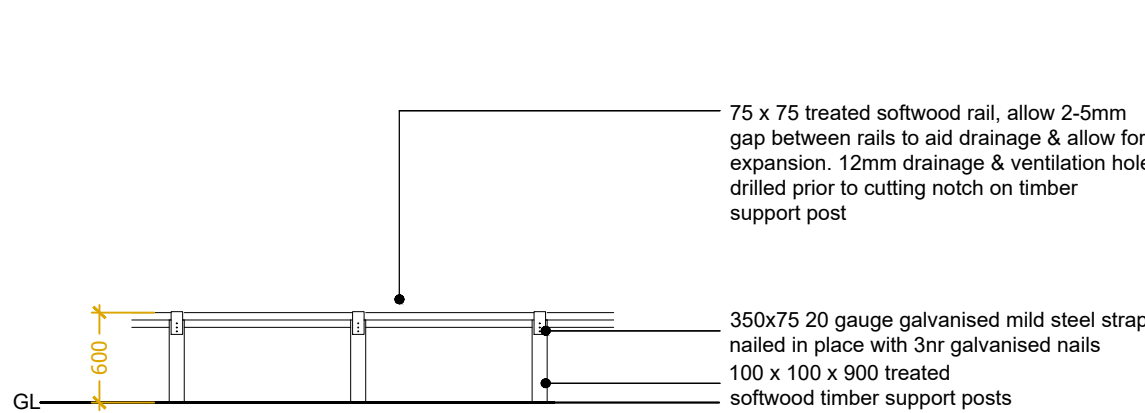

- NOTES:
1. Drawing scaled & issued for planning purposes only.
 2. All selling out, levels & dimensions to be checked on site by the Contractor (s) prior to the relevant orders being placed & installation of materials, any discrepancies are to be brought to the attention of the client & contract administrator.
 3. This drawing is to be read in conjunction with all others relating to the project & all information derived accordingly, any anomalies to be reported to the client & contract administrator.
 4. Work shown on this drawing to be carried out in accordance with current British Standards & Codes of Practice.
 5. © This drawing is the Copyright of Saville Landscape Design Ltd & may not be reproduced in any form without prior written consent from Saville Landscape Design Ltd.


KEY

- 2.1m high timber fence comprising 1.8m close boarded panels & 0.3m concrete gravel board & concrete support posts
- 1.8m high timber fence comprising 1.2m close boarded panels, 0.3m trellis, 0.3m concrete gravel board & concrete support posts
- 2.1m high vertical bar railings with matching lockable gate Colour finish TBC
- 1.1m high vertical bar railings Colour finish TBC
- 1.2m high brick wall & railings
- 2.0m high 358 welded mesh security fence, powder coated green RAL 6005 to match existing
- Timber knee rail 0.6m high
- Hedgehog gap

QUEENS DRIVE

5 to 15

17 to 27

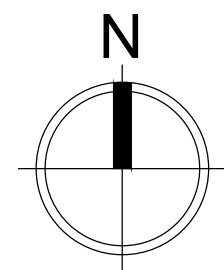

Rev	Description	Initial	Date
A	Amended to latest site plan	KAS	Dec25

saville LANDSCAPE DESIGN

Hatherlow House Romiley Stockport Cheshire SK6 3DY
T : 0161 406 7333
M : 07502 289193

E : info@savillelandscape.co.uk
W : www.savillelandscape.co.uk

CLIENT

MSV Housing

PROJECT TITLE

Queens Drive, Kirkholt

DRAWING TITLE

Boundary Treatment

STATUS

PLANNING

SCALE

Varies

SHEET SIZE

A1

DRAWN

KAS

CHECKED

-

DATE

Dec 25

PROJECT NO.

500

DRAWING NO.

03

REV.

A