



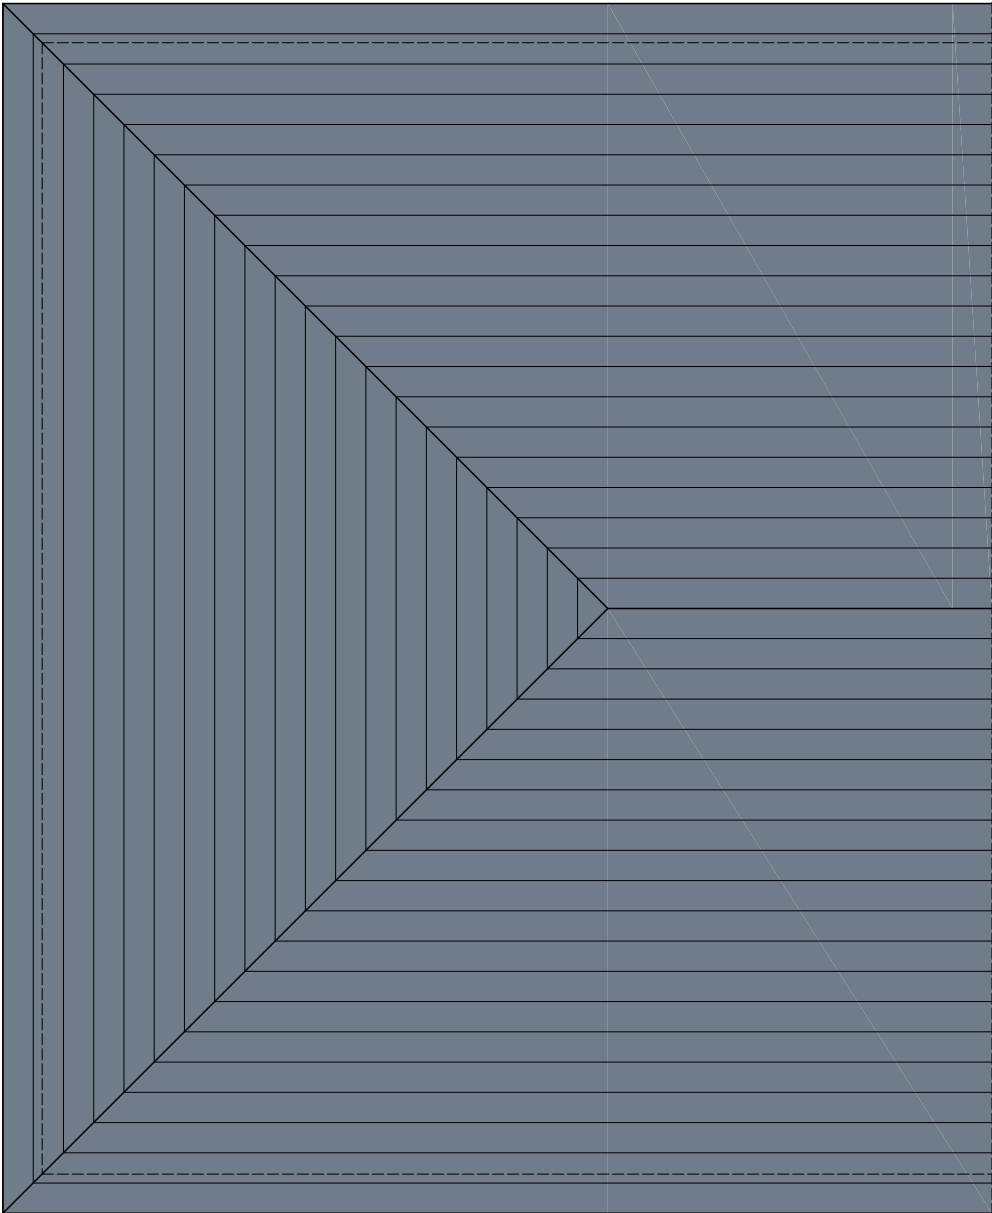

Existing Roof plan

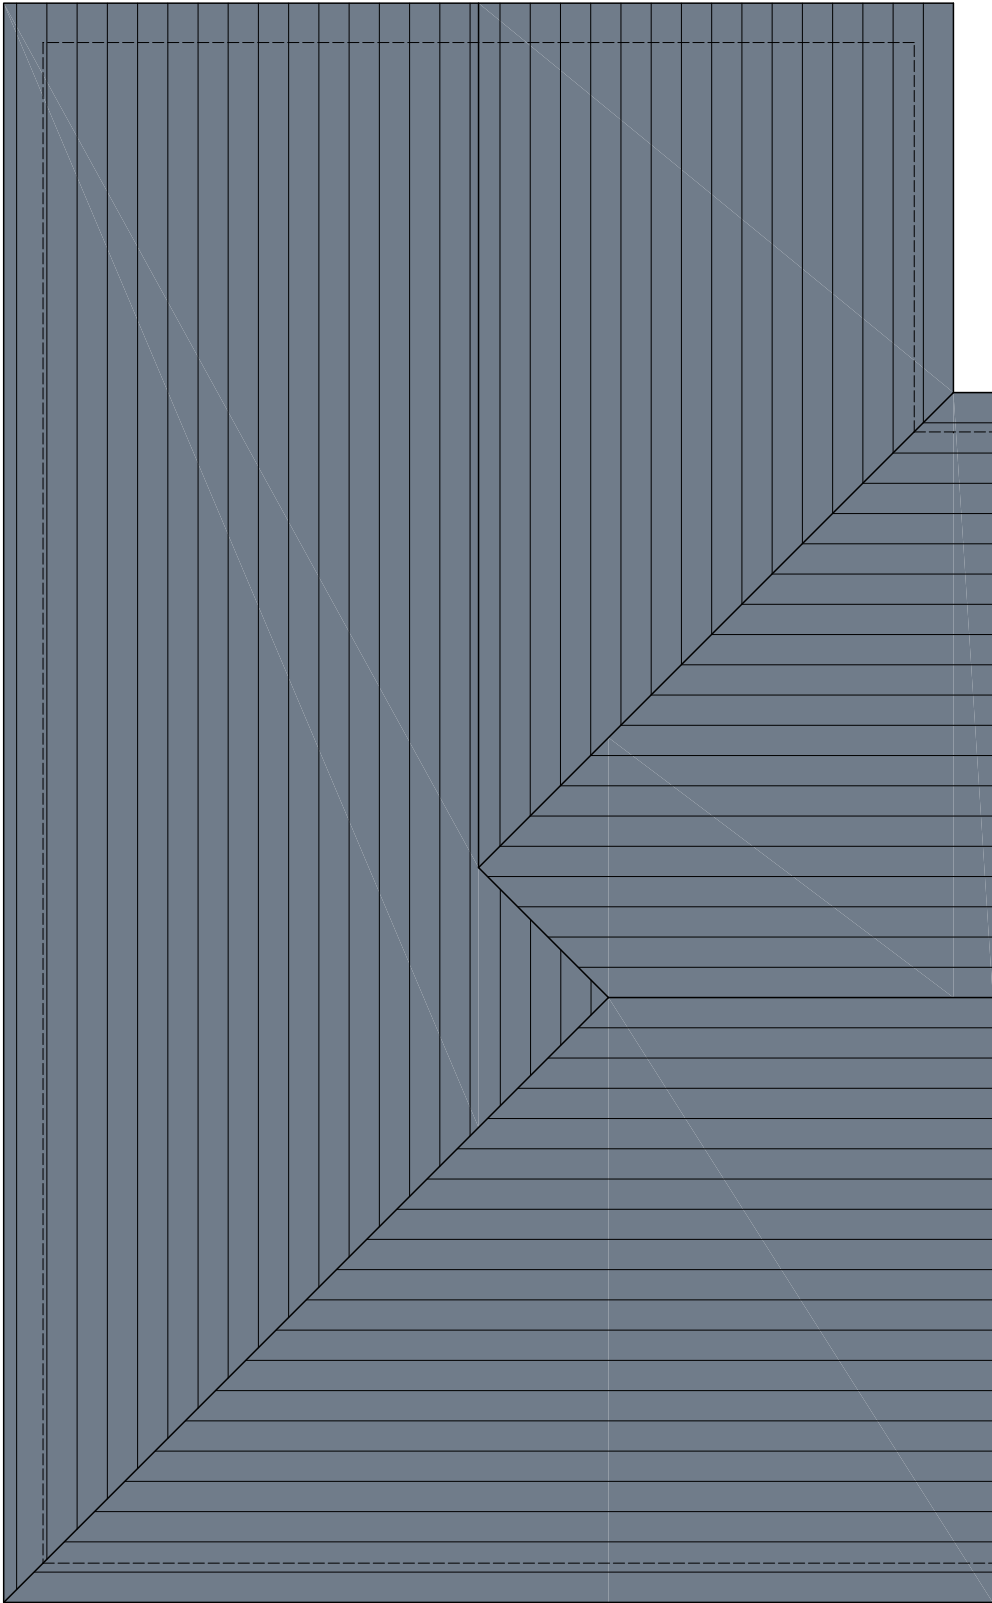

Proposed Roof plan

REV	DATE	AMENDMENT	BY	CHKD

HNA architects
Architecture | Planning | Design

PROJECT:	9 Saxonholme road, Castleton			
CLIENT:	Mr M. Hoolickin			
DRAWING:	Proposed Rear Elevation			
DRAWN BY:	EK	CHECKED BY:	MB	CREATED: 11/02/2026 SCALE: 1:50 @ A3
STATUS:	Concept		DRAWING No: 1540/107	REVISION:

DO NOT SCALE.
COPYRIGHT REMAINS WITH HNA ARCHITECTS LTD.
TEMPLE WORKS, TEMPLE STREET, OLDHAM, OL1 3NJ
TEL: 0161 688 1820
E-MAIL: info@hna-architects.co.uk

