


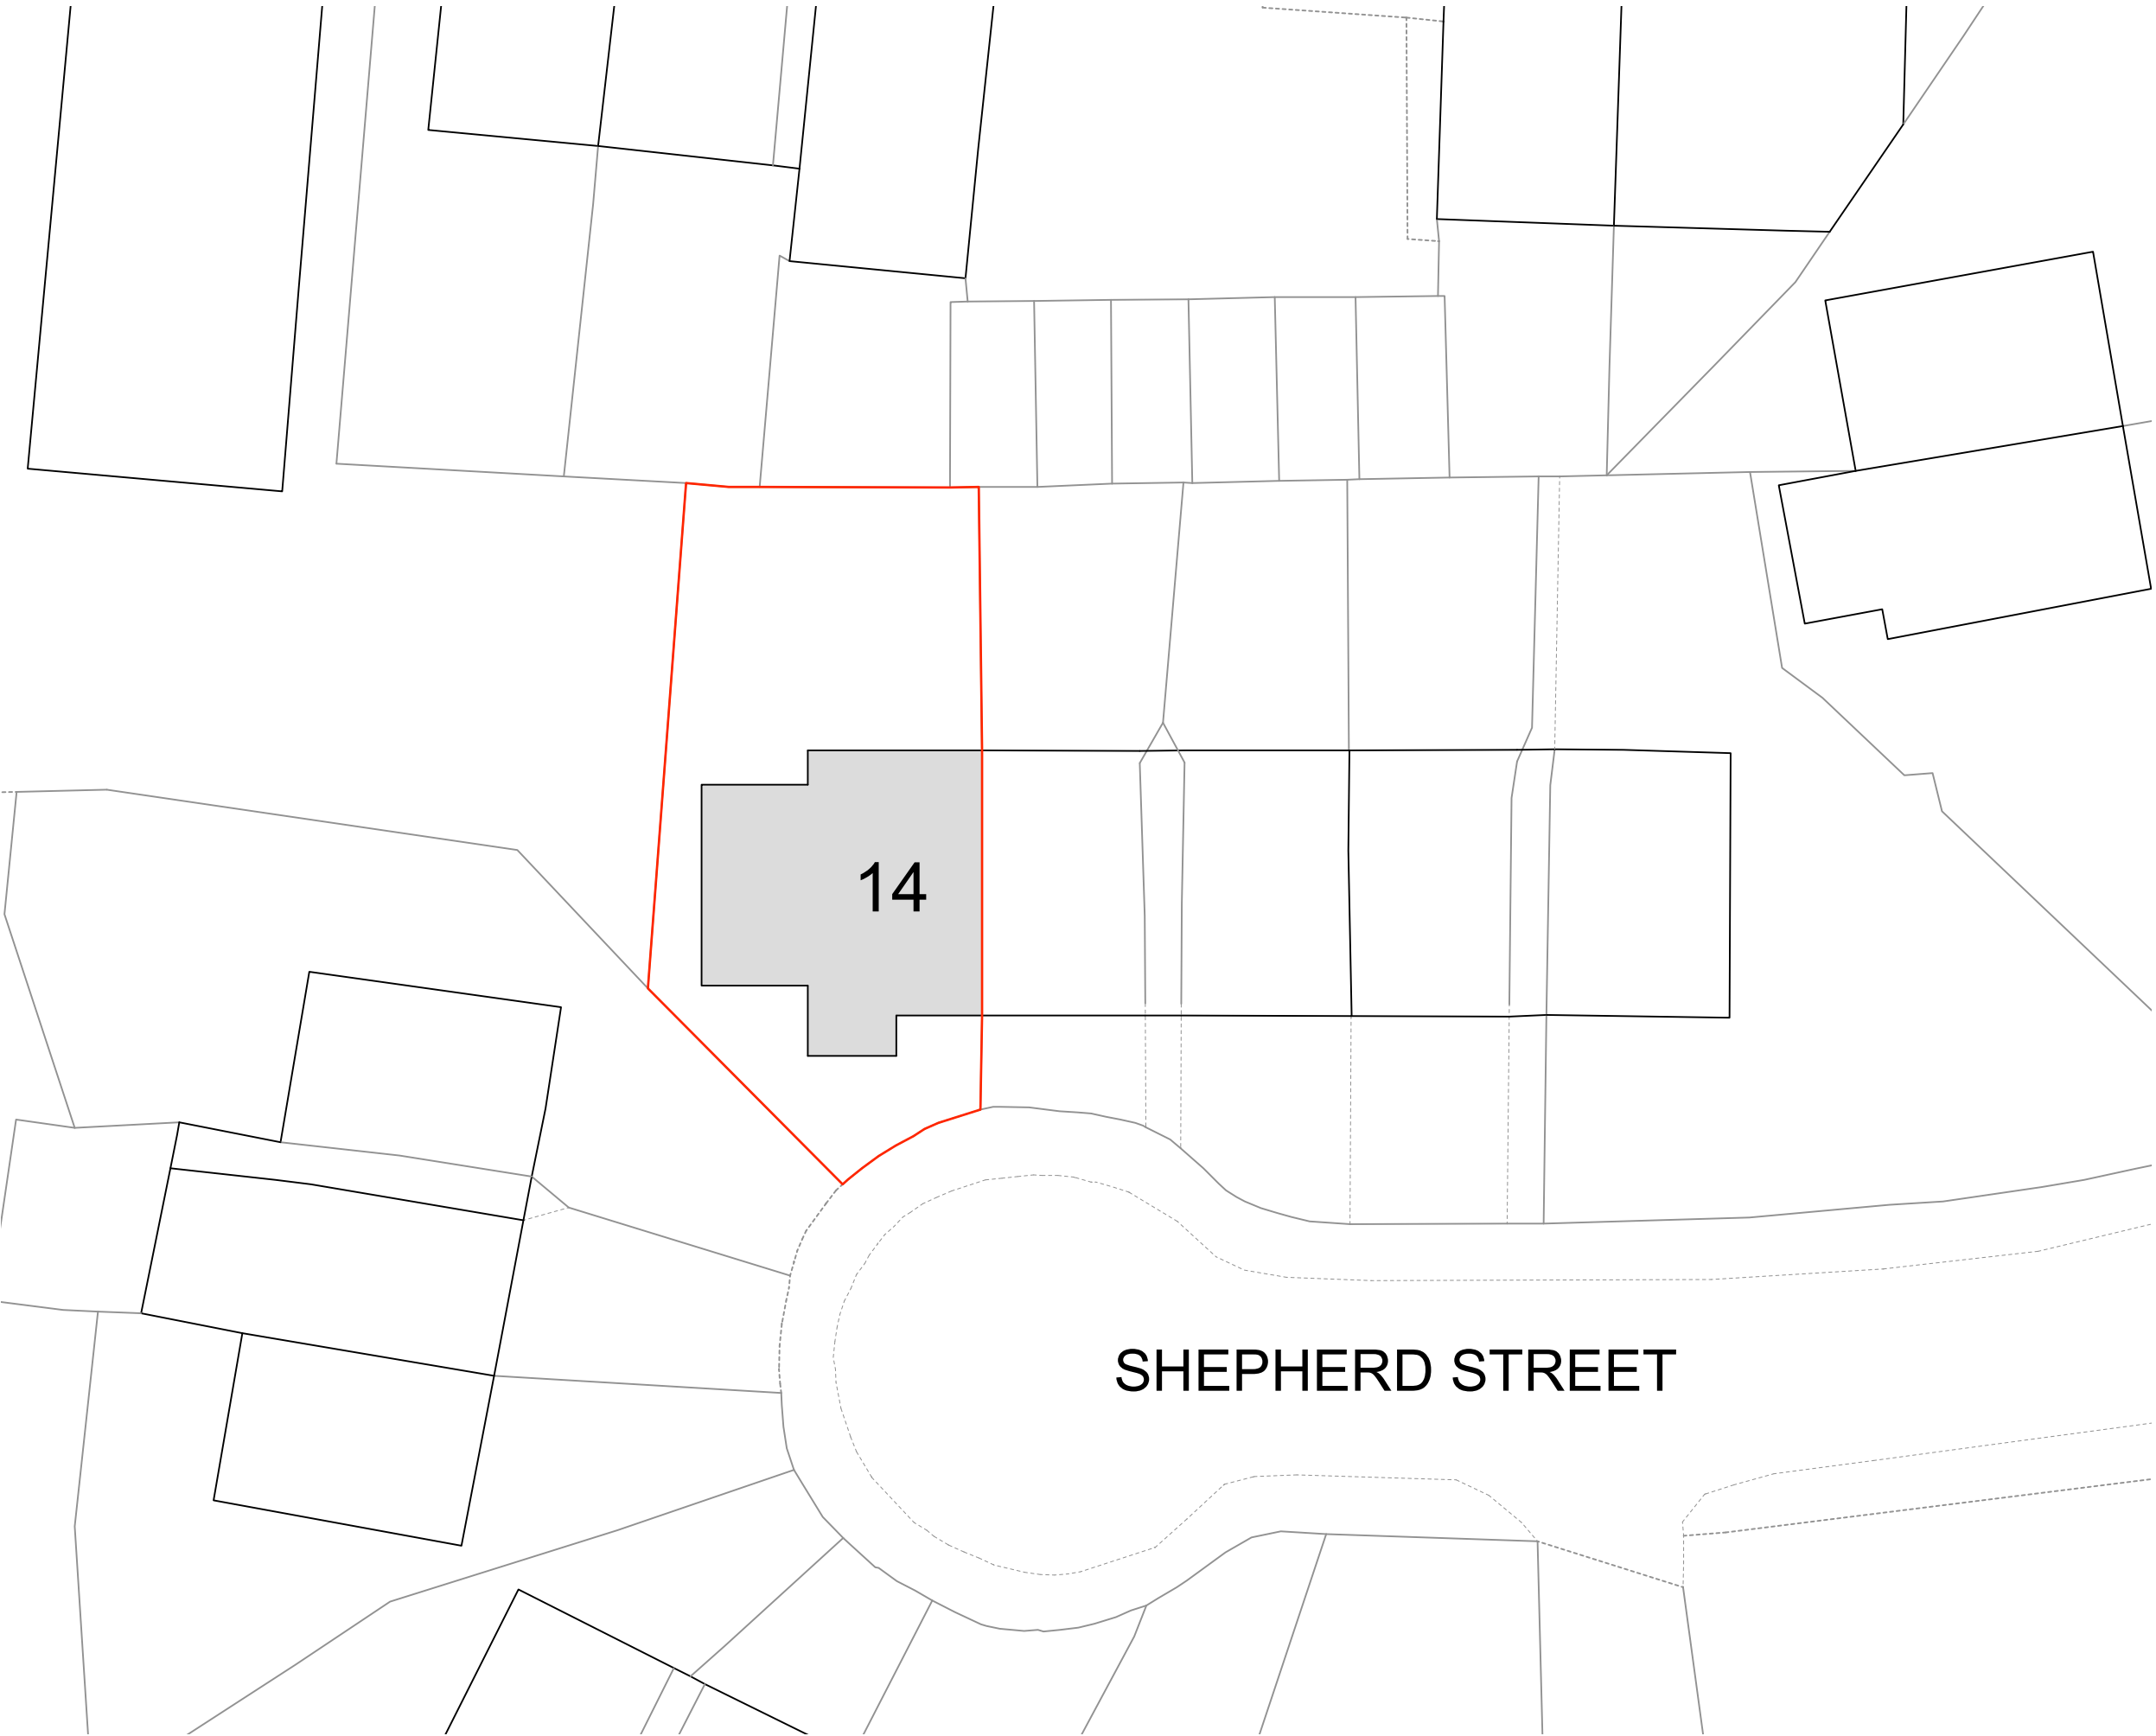


NO DIMENSIONS ARE TO BESCALED FROM THIS DRAWING.  
ALL DIMENSIONS AND SIZES TO BE CHECKED ON SITE.  
NORTH POINTS SHOWN ARE INDICATIVE

**SITE SPECIFIC HAZARDS**

IN ACCORDANCE WITH THE REQUIREMENTS OF THE CDM  
REGULATIONS 2015 THE FOLLOWING SIGNIFICANT  
RESIDUAL HAZARDS HAVE NOT BEEN DESIGNED OUT OF  
THIS PROJECT AND MUST BE TAKEN INTO CONSIDERATION  
BY CONTRACTORS PLANNING TO UNDERTAKE THEWORKS  
SHOWN ON THIS DRAWING

SCALE 1:200

 

**KEY:**

— ASSUMED SITE BOUNDARY

**Note:**  
Drawing based on site  
measurements and subject to detail  
building survey by surveyor

SHEPHERD STREET

14

Existing Site Plan

| REV. | DATE | NOTES | INIT. |
|------|------|-------|-------|
|------|------|-------|-------|

CLIENT/PROJECT

MR SHAHZAD UR REHMAN  
14 SHEPHERD STREET, ROCHDALE

DRAWING TITLE

EXISTING SITE PLAN

STATUS  
**PLANNING**

|                         |                      |                            |
|-------------------------|----------------------|----------------------------|
| DATE<br><b>FEB 2026</b> | DRAWN BY<br><b>-</b> | SCALE @ A3<br><b>1:100</b> |
| PROJECT<br>NUMBER       | TYPE &<br>NUMBER     | REVISION<br>LETTER         |

DRAWING NO.  
**102**

**100**

**-**