
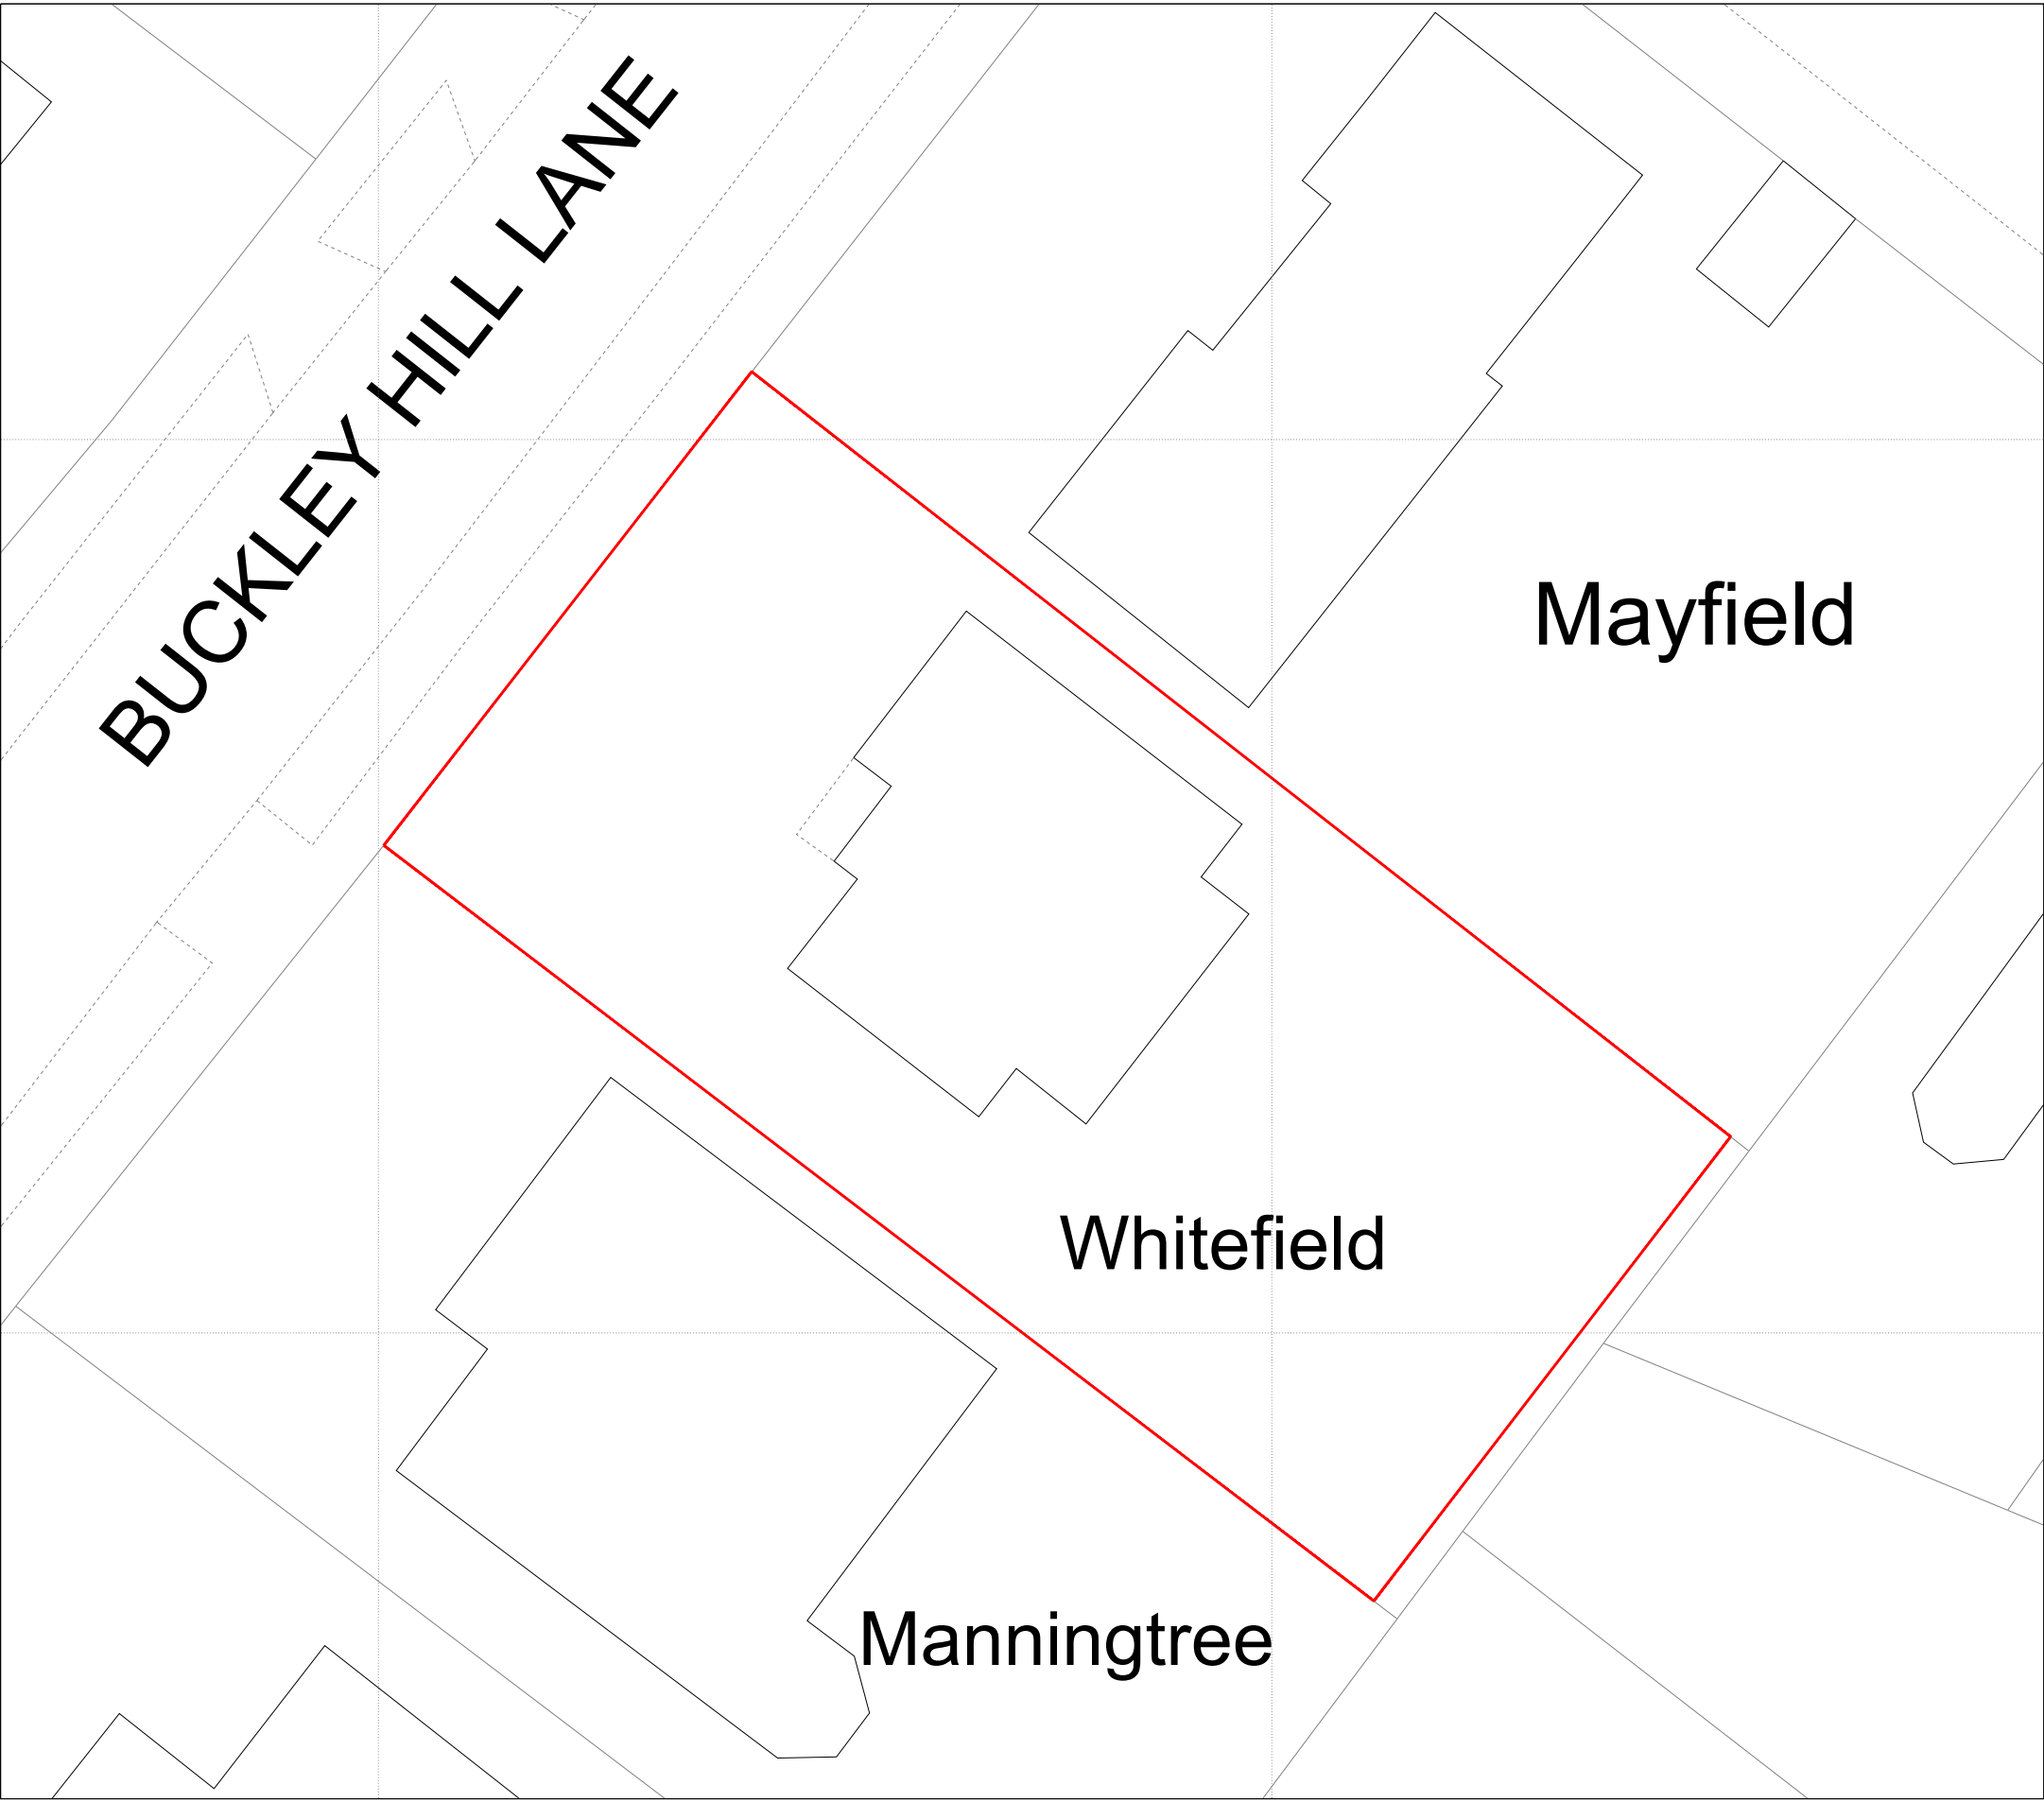



Existing Site Plan 1:200@A1

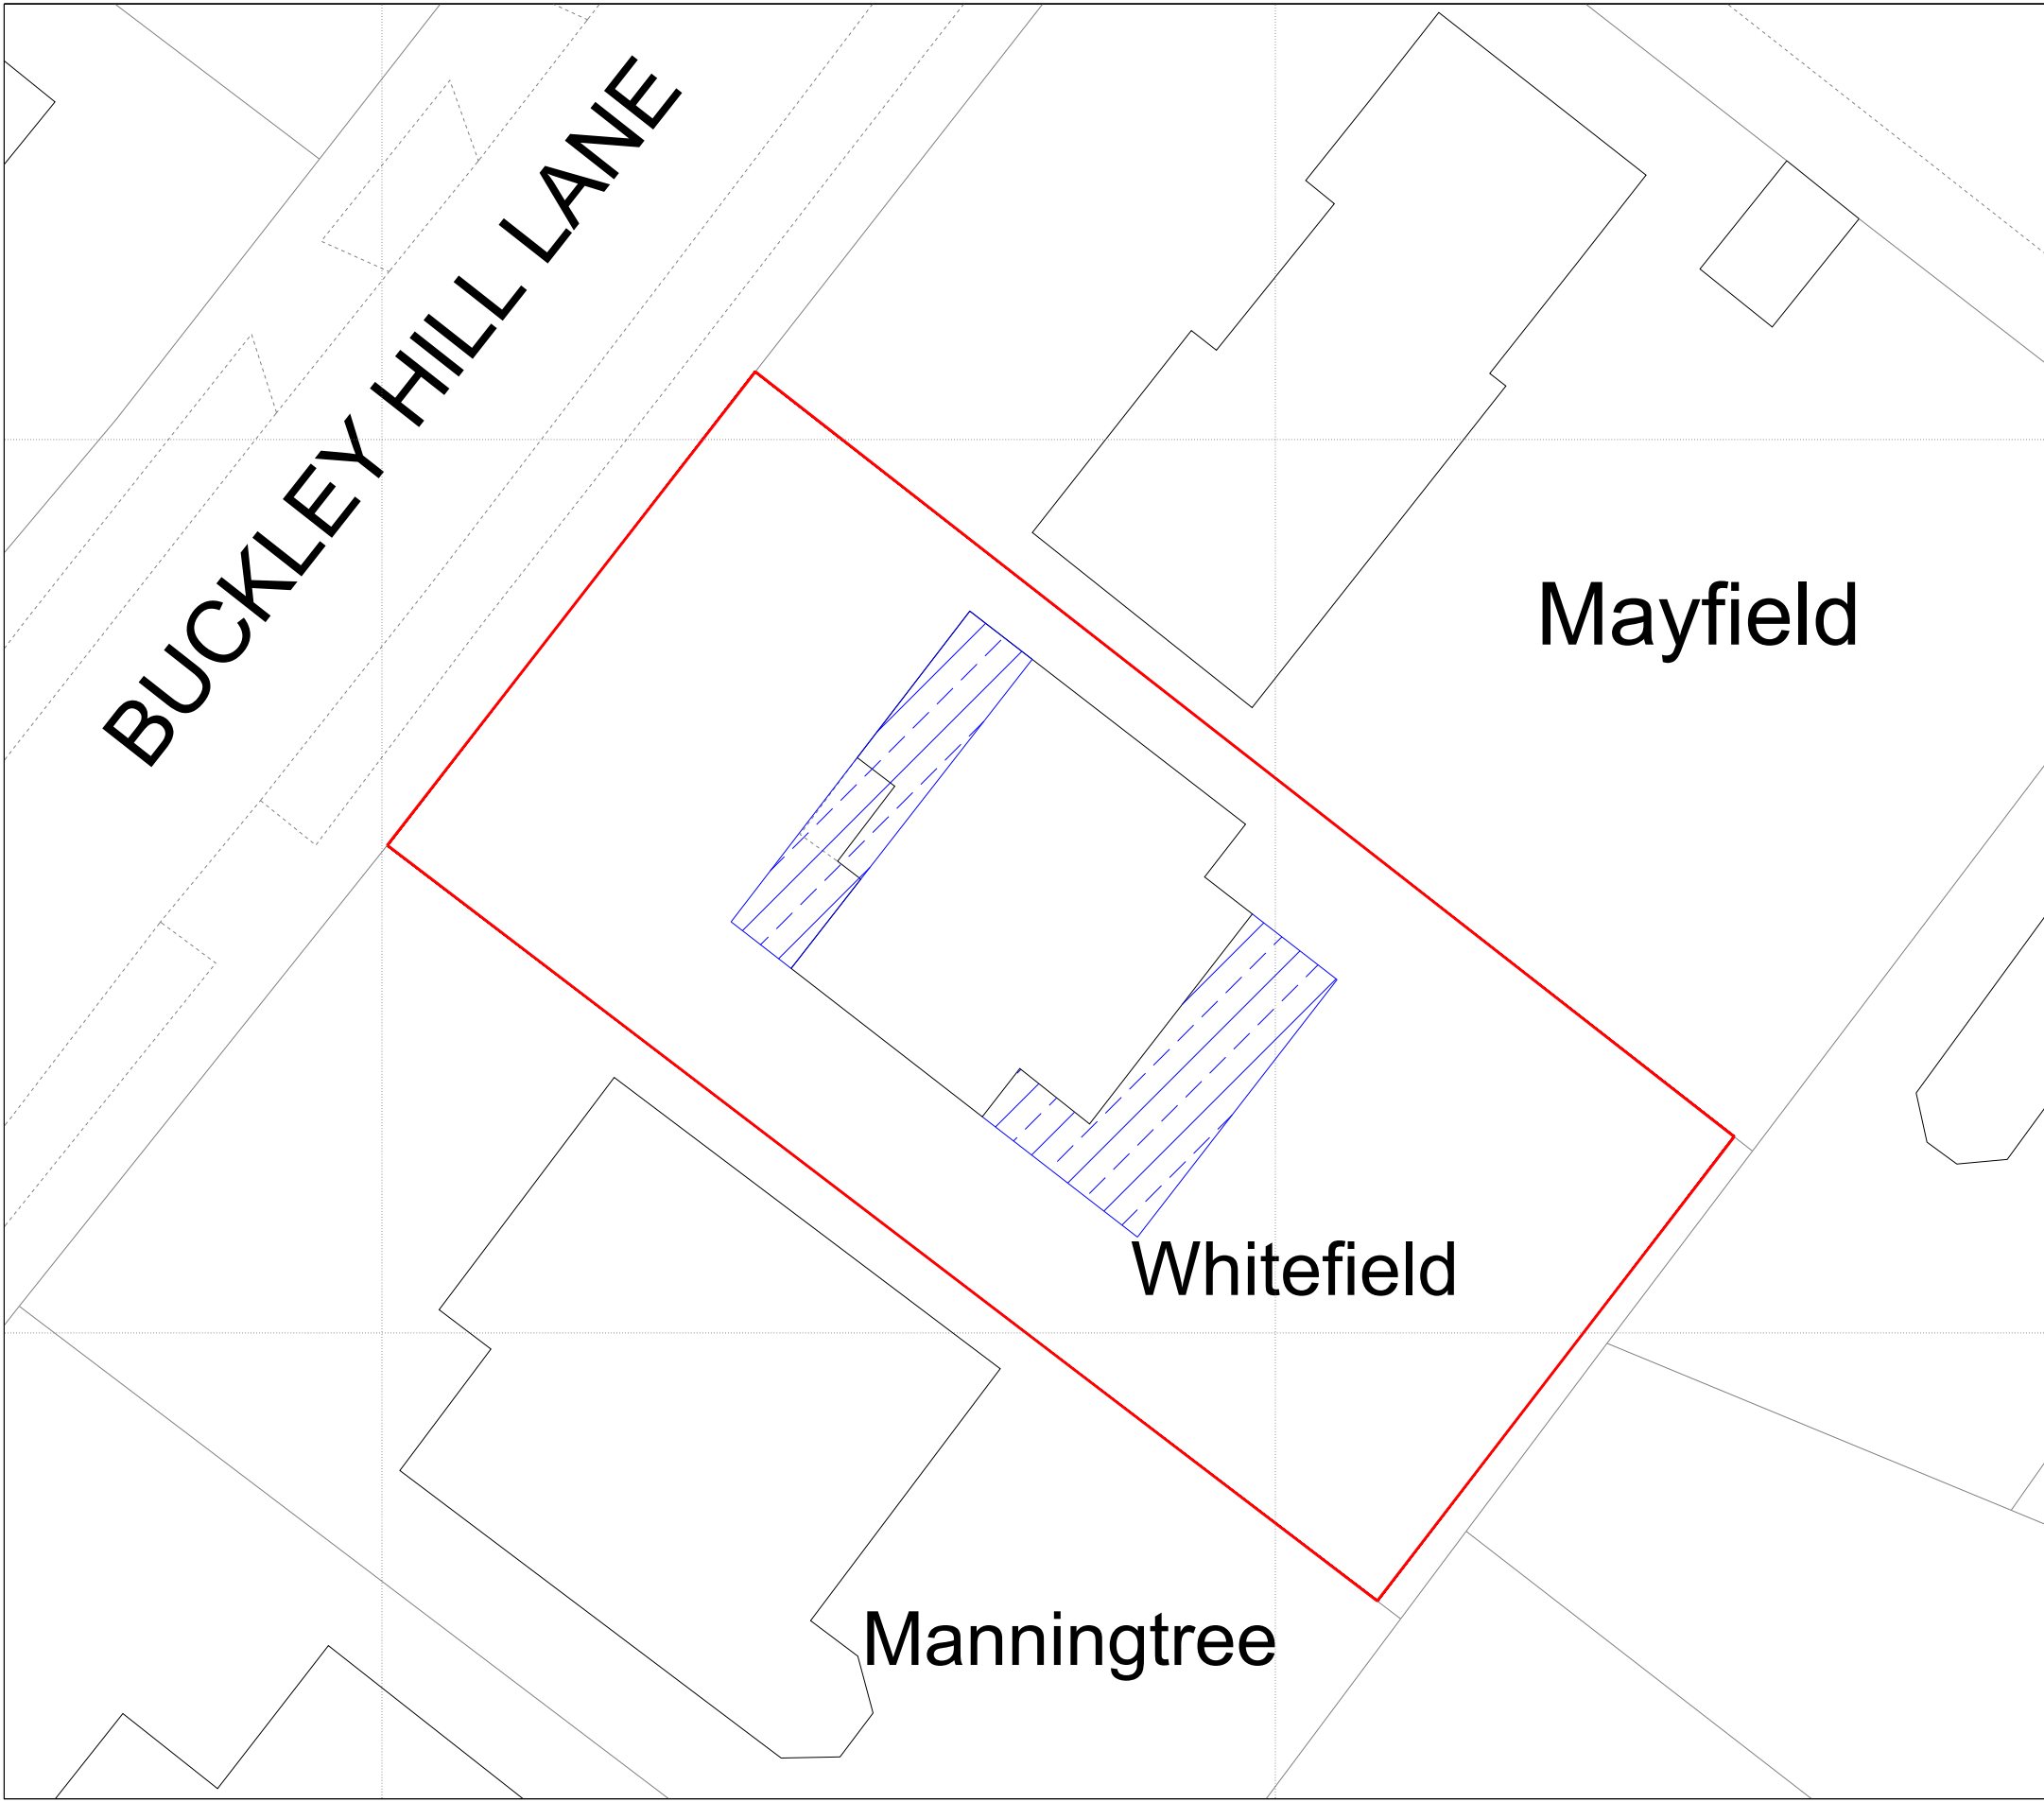


© Crown copyright 2026 Ordnance Survey 100053143

Proposed Site Plan 1:200@A1

Legend

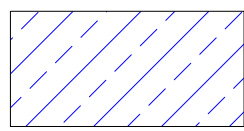-  Property Boundary
-  Proposed New Structure

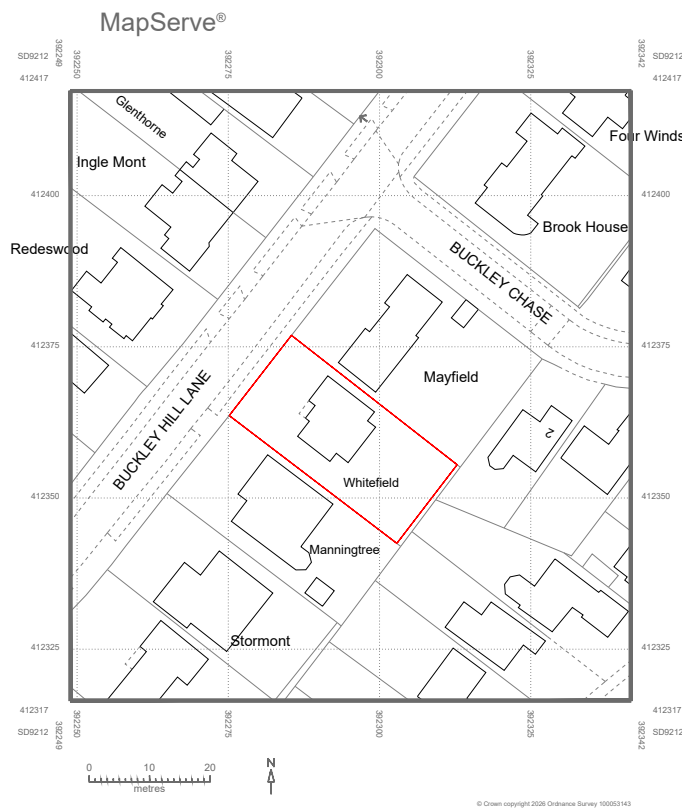

Location Plan 1:1250@A1

Rev. No.	Revision note.	Date.
Title: Location Plan, Existing and Proposed Site Plans		
Project: Whitfield, Buckley Hill Lane, Milnrow, Rochdale, OL16 4BU		
Client: Karis & Ashley HoneymanWhitfield, Buckley Hill Lane, Milnrow, Rochdale, OL16 4BU		
Scale: Indicated	Designed: AW	Drawn: JW
		Date: 03.02.2026
Drawing No. JCBD-26-501 - 6. Rev00		
		J C Building Design Ltd Tel: 01706 599352 / 07824 871086 enquiries@jcbuildingdesign.co.uk