




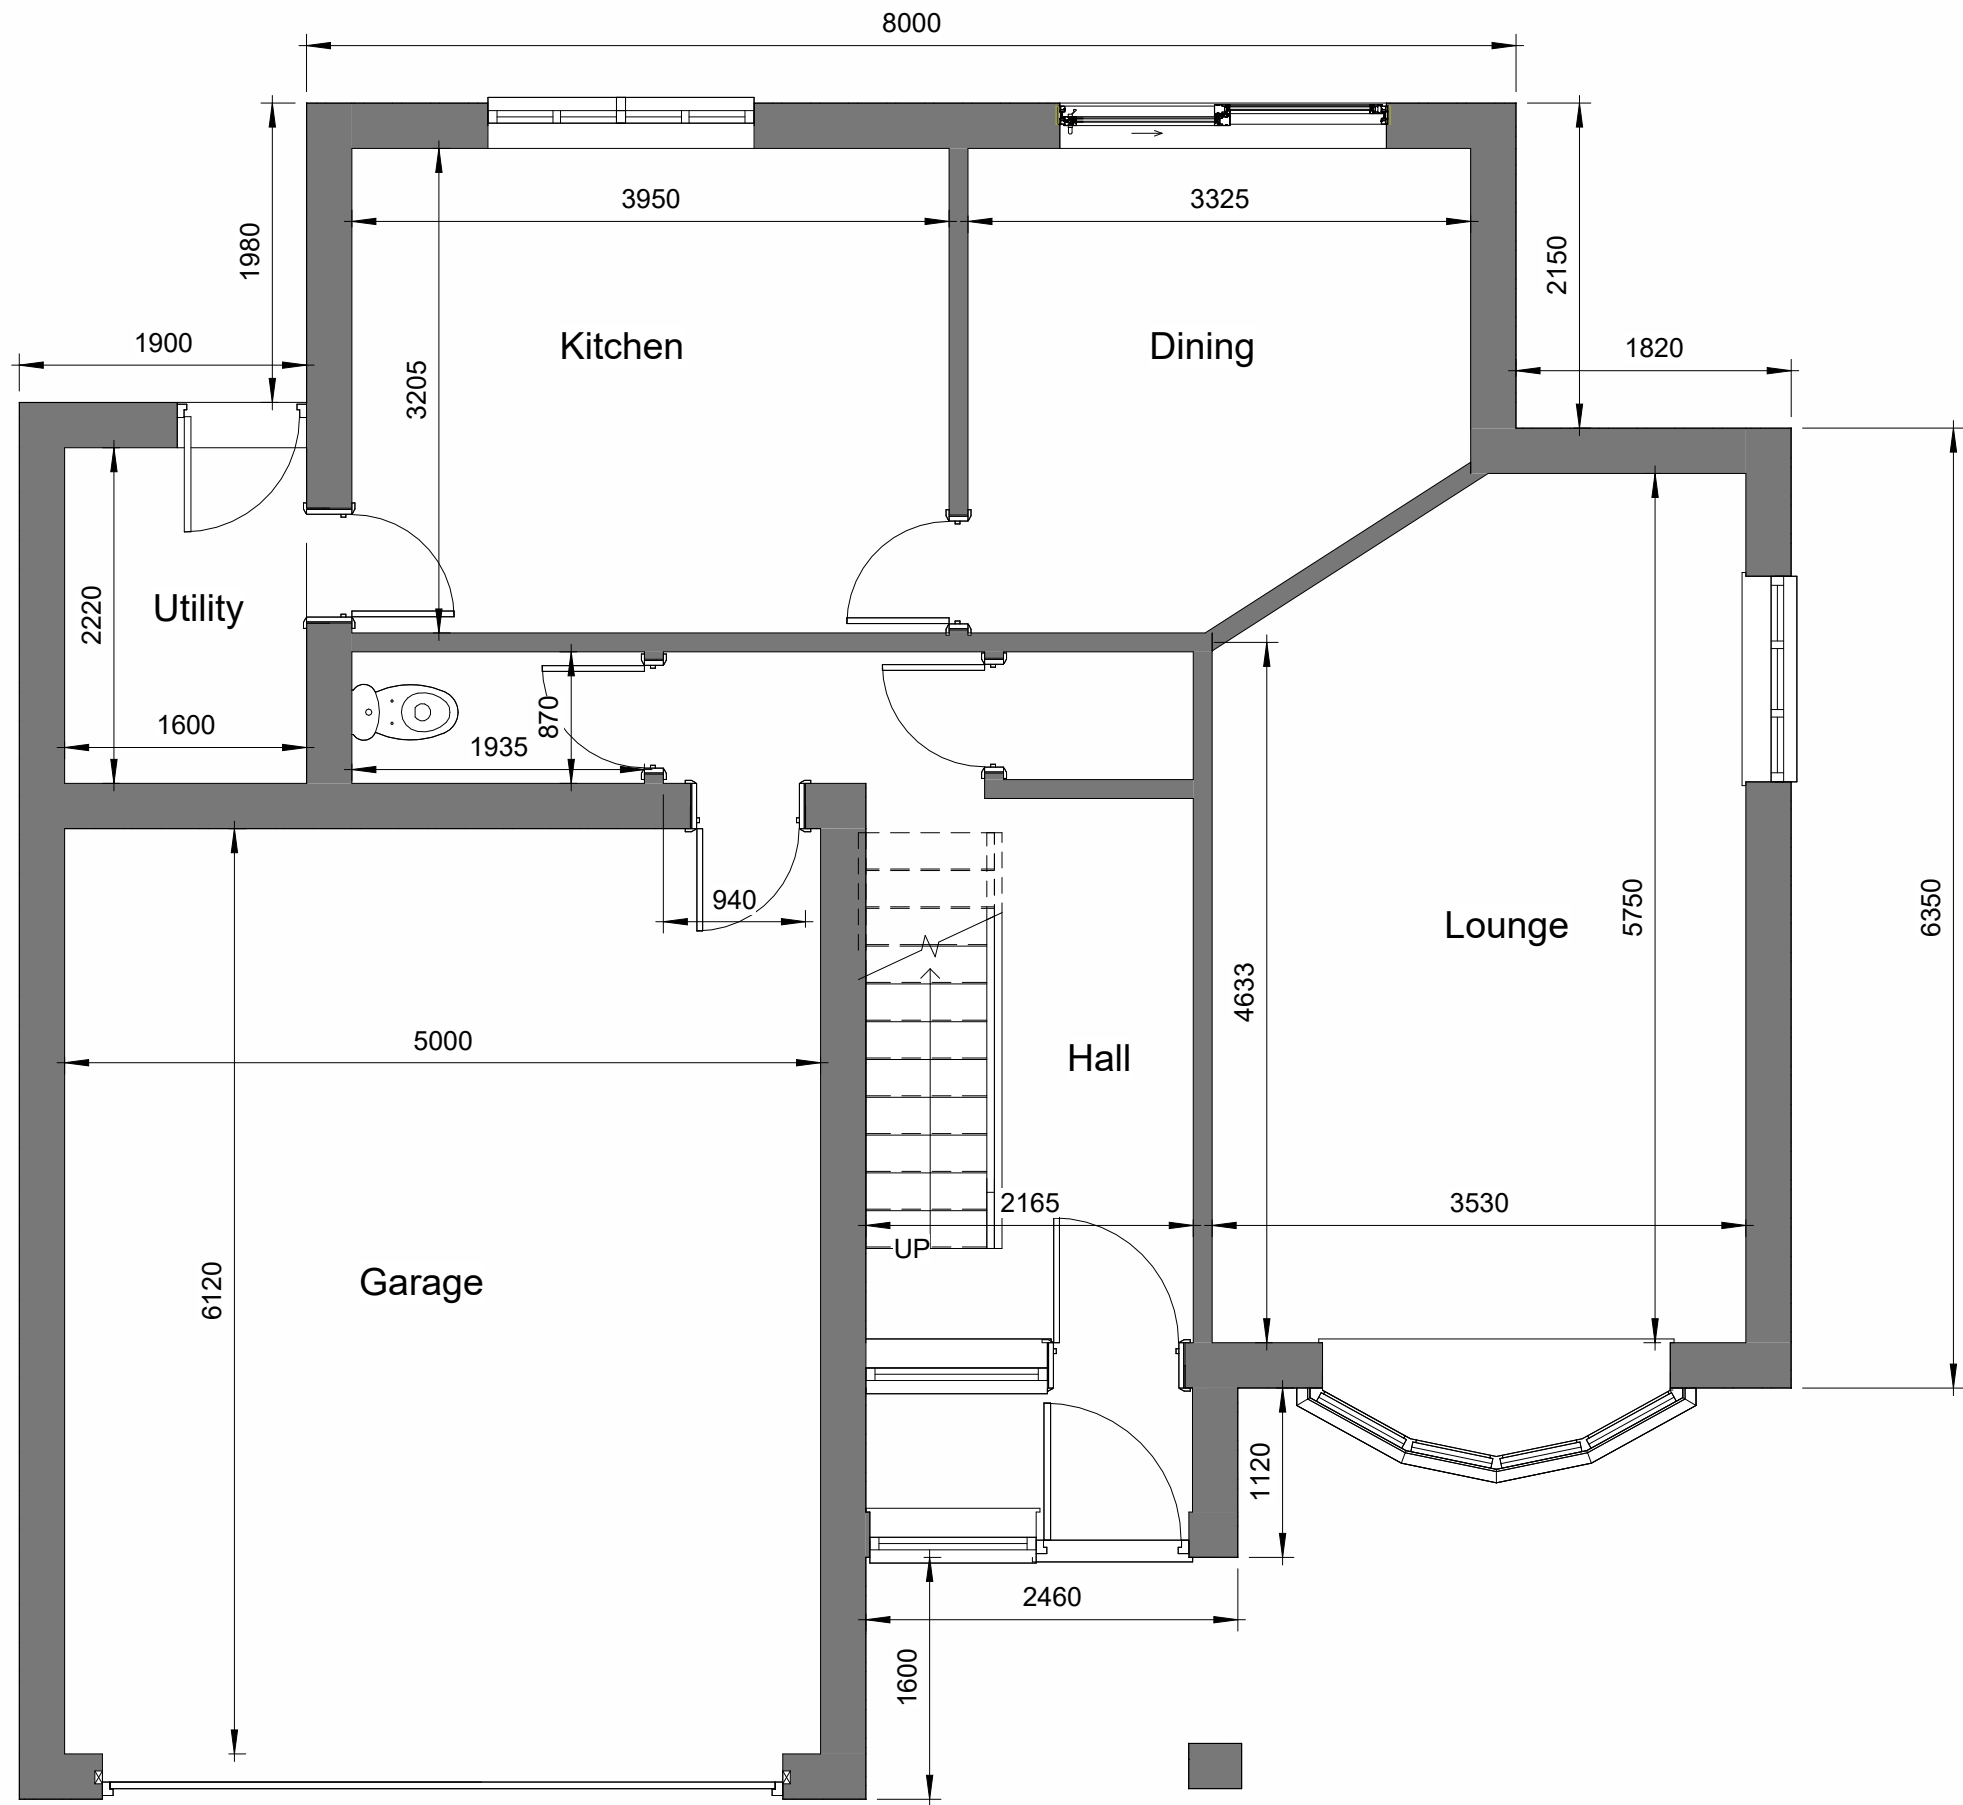


1 Existing Ground Floor Plan
1 : 50

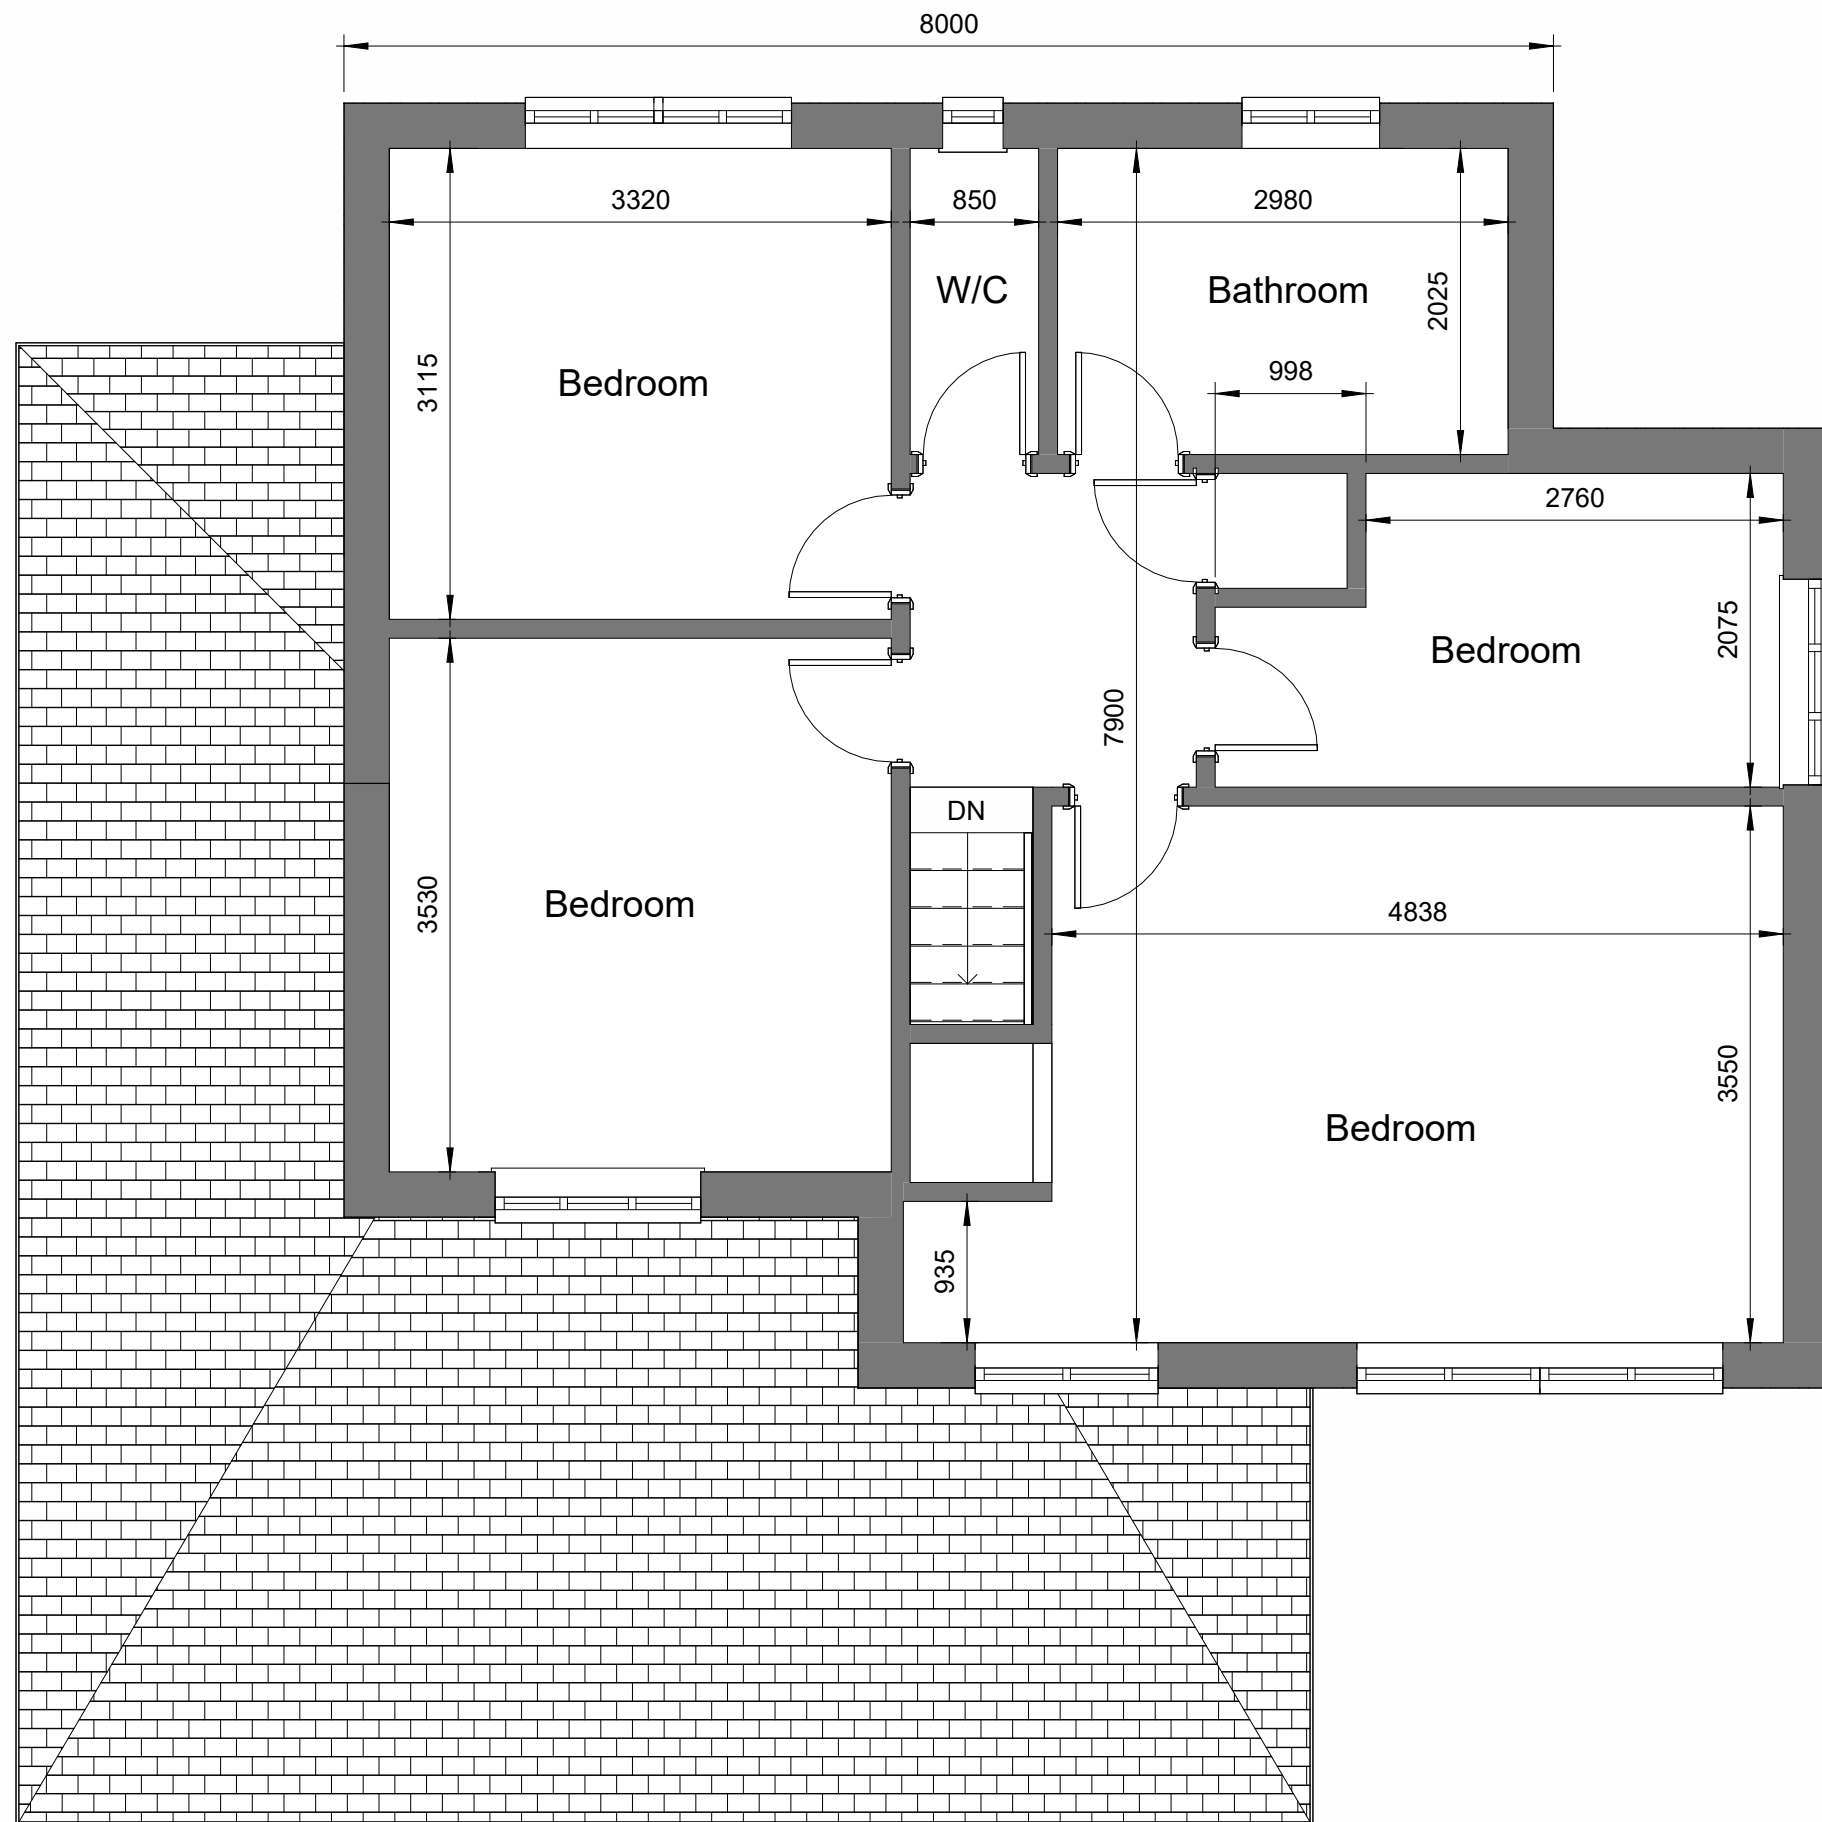

2 Existing First Floor Plan
1 : 50

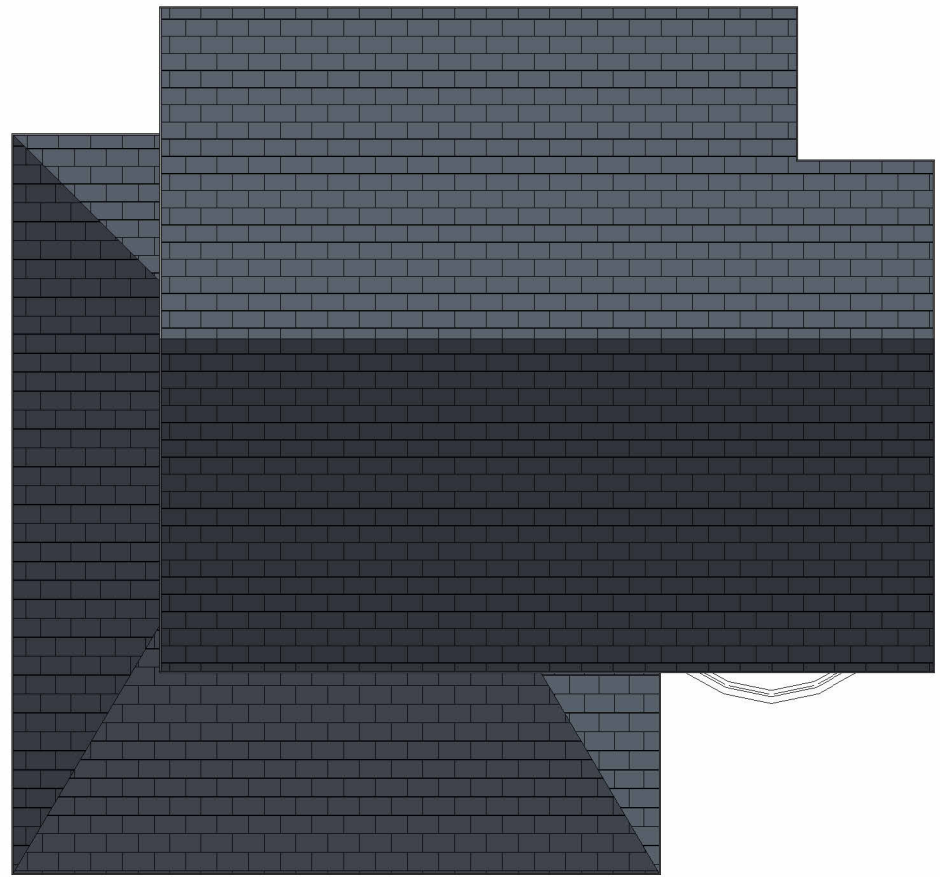

7 Existing Roof Layout
1 : 100

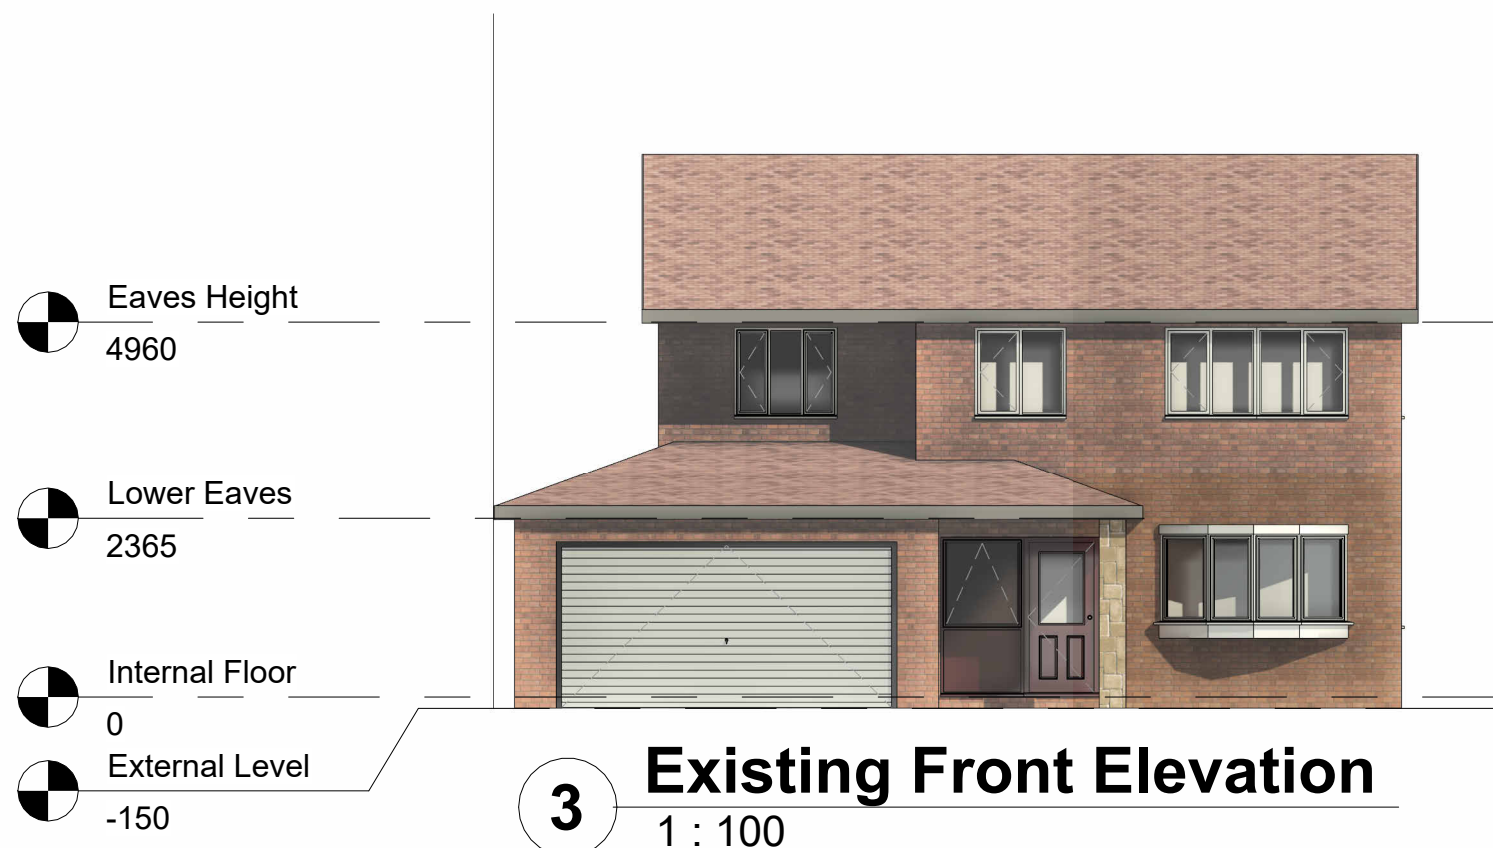

3 Existing Front Elevation
1 : 100



4 Existing LHS Gable Elevation
1 : 100



5 Existing Rear Elevation
1 : 100



6 Existing RHS Gable Elevation
1 : 100

GENERAL NOTES

Front Elevation

Existing elevation brick construction finish, existing windows are white UPVC. Proposed works are to be block construction with a smooth white render finish. Proposed doors and windows to be black UPVC to match the existing material.

Gable Elevations

Existing elevation brick construction finish, existing windows are white UPVC. Proposed works are to be block construction with a smooth white render finish. Proposed doors and windows to be black UPVC to match the existing material.

Rear Elevation

Existing elevation brick construction finish, existing windows are white UPVC. Proposed works are to be block construction with a smooth white render finish. Proposed doors and windows to be black UPVC to match the existing material.

Roof

Existing roof has a tiled finish. Proposed construction is to have a slate finish to match the existing in colour and material.

CDM REGULATIONS 2015

The client must abide by the Construction Design and Management Regulations 2015. The client must appoint a contractor, if more than one contractor is to be involved, the client will need to appoint (in writing) a principal designer (to plan, manage and coordinate the planning and design work) and a principal contractor (to plan, manage and coordinate the construction and ensure there are arrangements in place for managing and organizing the project).

Domestic clients

The domestic client is to appoint a principal designer and a principal contractor when there is more than one contractor, if not your duties will automatically transferred to the contractor or principal contractor.

The designer can take on the duties, provided there is a written agreement between you and the designer to do so.

The Health and Safety Executive is to be notified as soon as possible before construction work starts if the works:

- (a) Last longer than 30 working days and has more than 20 workers working simultaneously at any point in the project.
- Or:
- (b) Exceeds 500 person days.

Building Regulations

All work is to comply with the relevant Building Regulations and all statutory notices are to be given to the Building Control department at the local authority at the appropriate stages. All contractors are to visit site to acquaint themselves with the layout and access to the site prior to tendering. If an approved inspector is used then the AI must notify the local authority that the building regulations will be carried out under the initial notice procedure. AI to be given notice of statutory inspections to allow inspection at appropriate stages.


Materials, goods and workmanship

Goods, materials and workmanship are to be of the best quality of their respective kinds and those for which there are a British Standard or Code of Practice are to conform thereto unless otherwise stated. Descriptions of goods, materials and workmanship given in any one trade are to apply throughout this Specification unless otherwise stated. All workmanship shall be carried out in accordance with current Building Regulations. All materials shall be used and fixed strictly in accordance with manufacturer's instructions, unless specified otherwise. All commodities to be new and left in perfect condition on completion and when incorporated into the works.

Health & Safety

The Contractor shall ensure that all safety, health and welfare measures required under or by virtue of the provision of any enactment or regulations or the working rules of any industry are complied with. In carrying out the works the contractor shall at all times comply with the requirements of the Construction (Design and Management) Regulations 2015, this will include taking on Clients duties, unless Client appoints separate Principal Designer. Where necessary notifications to be served to HSE and appropriate Construction manuals produced.

00	Initial Issue	03/02/26
Rev. No.	Revision Description	Rev. Date
Title: Existing Floor Plan, Elevations and Roof Layout		
Project: Whitfield, Buckley Hill Lane, Milnrow, Rochdale, OL16 4BU		
Client: Karis & Ashley Honeyman Whitfield, Buckley Hill Lane, Milnrow, Rochdale, OL16 4BU		
Scale (@ A1)	Drawn By:	Checked By:
As indicated	JW	AW
Date: 03/02/26		Project Number: 501
Drawing Number JCBD-25-501-1		Revision Number 00

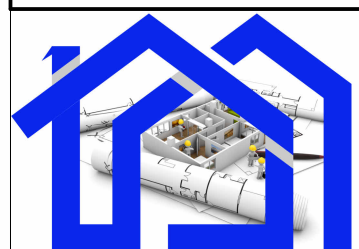

J C Building Design LTD
Tel: 01706 599352
enquiries@jcbuildingdesign.co.uk