




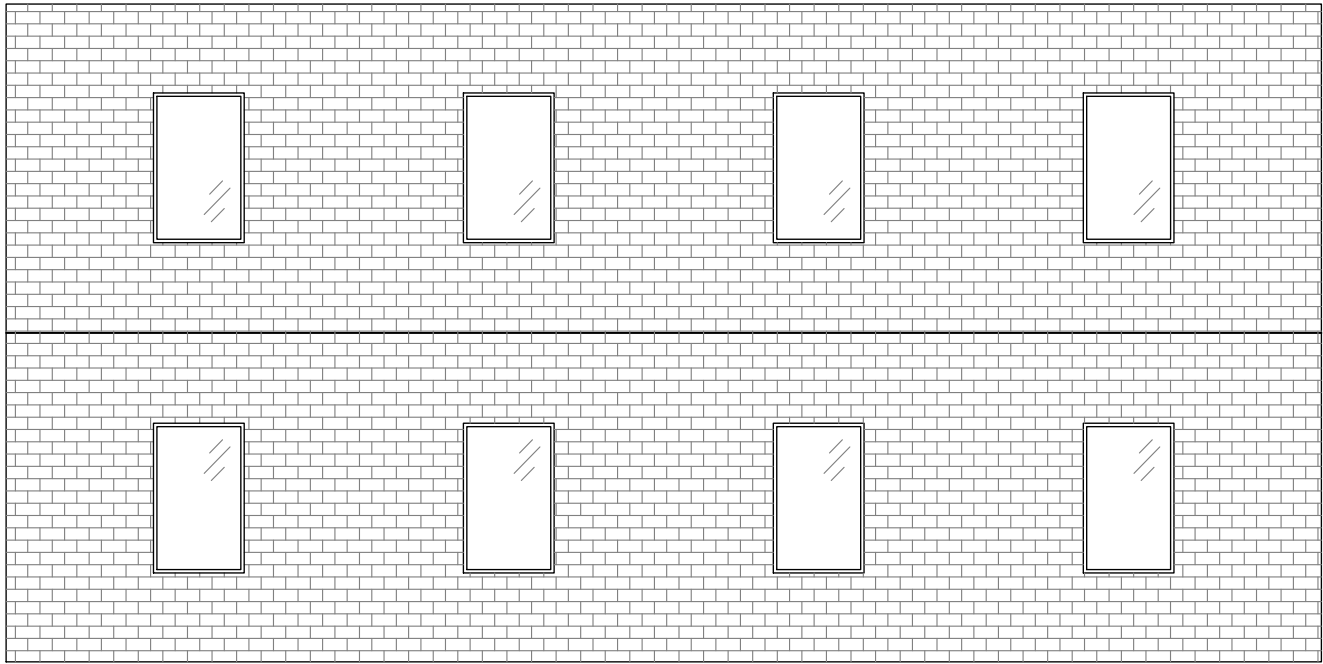


Proposed B3 - Stables - Roof Plan

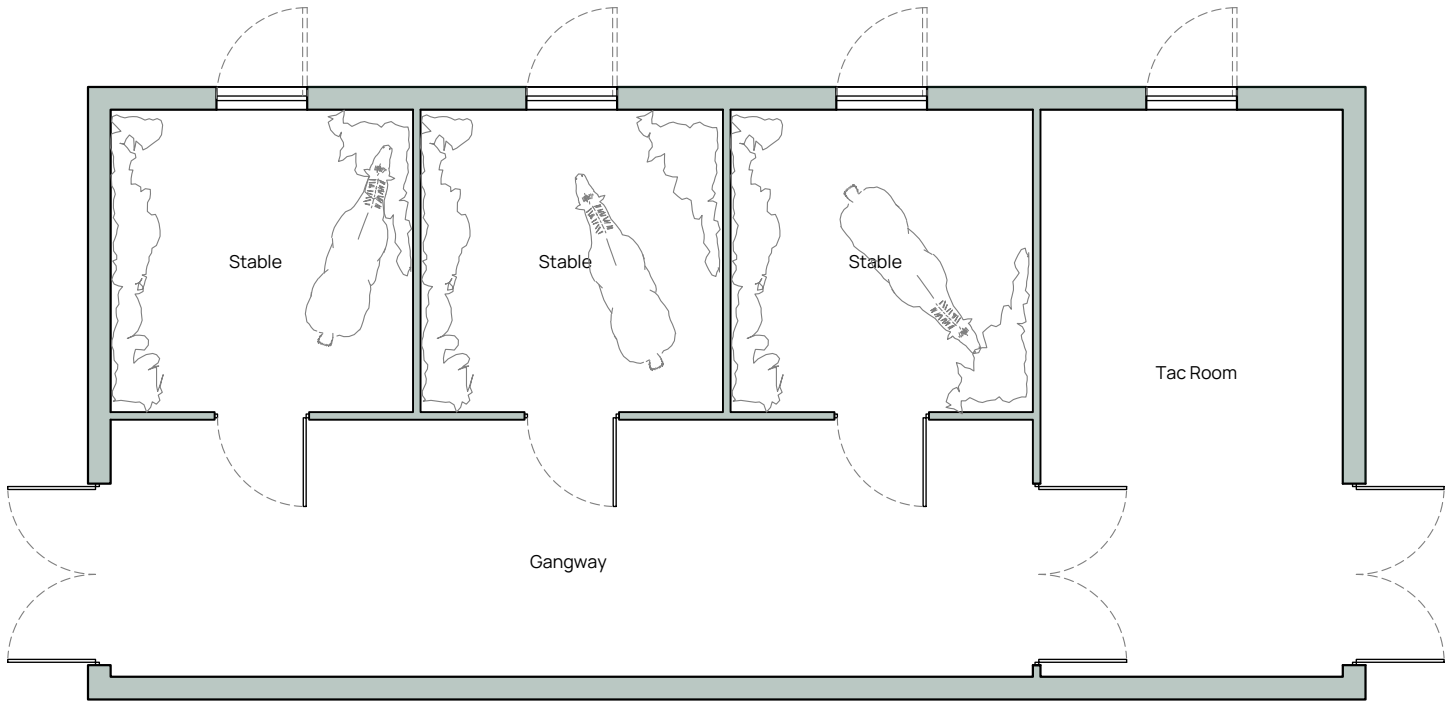


Proposed B3 - Stables - Ground Floor Plan

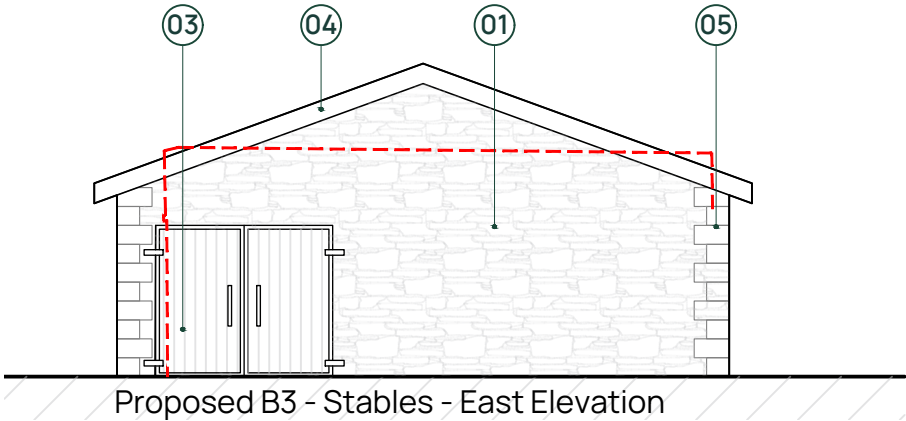


Proposed B3 - Stables - East Elevation

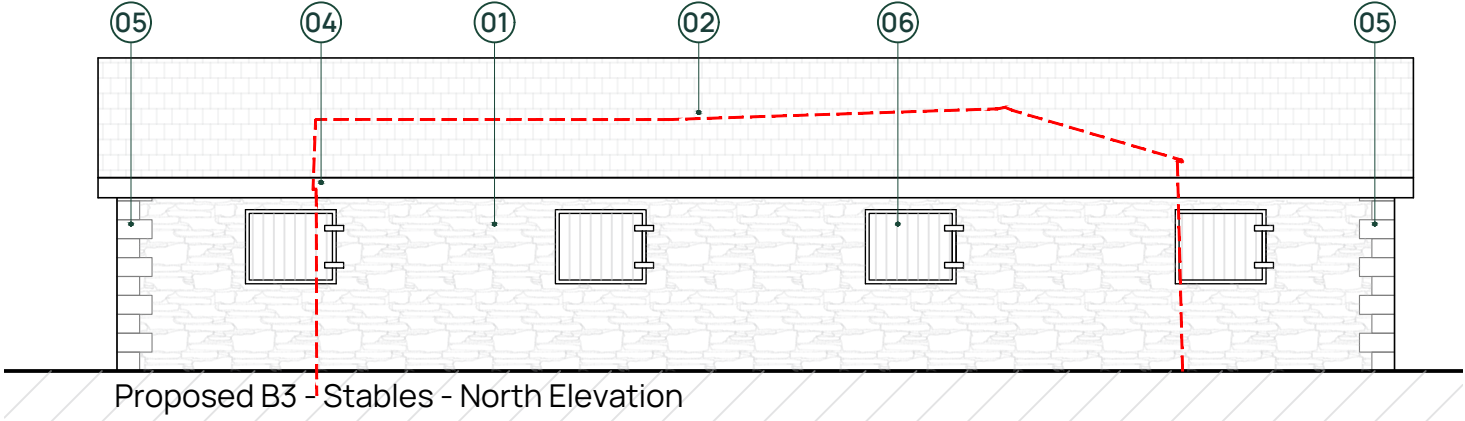

Proposed B3 - Stables - North Elevation

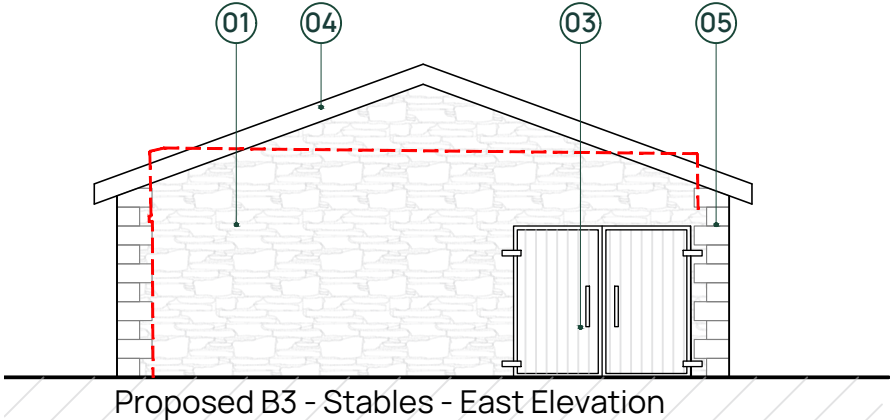

Proposed B3 - Stables - East Elevation

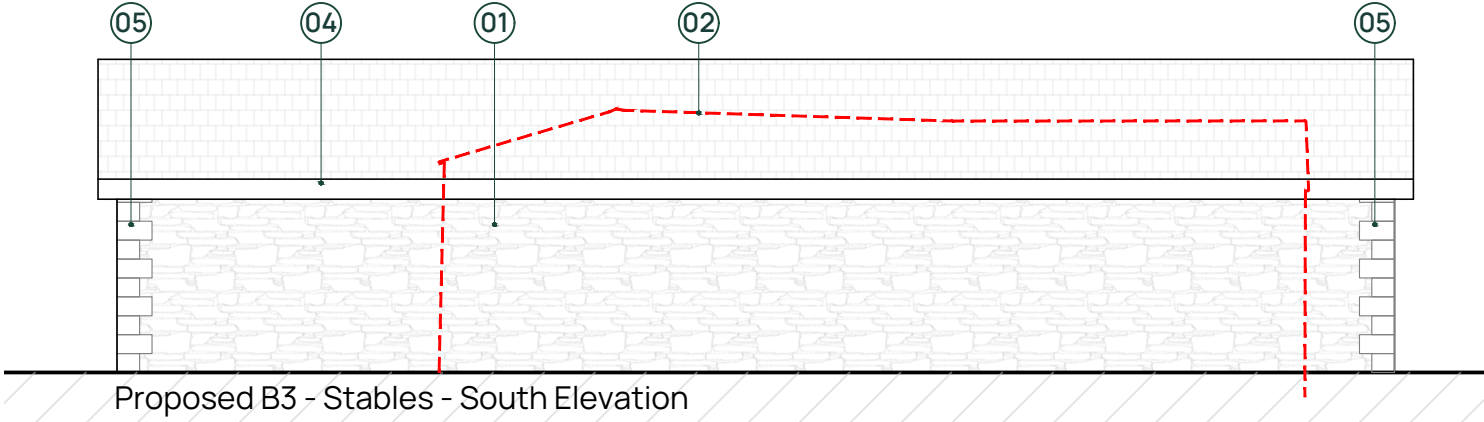

Proposed B3 - Stables - South Elevation

BCAE
ARCHITECTS

Unit 17 Guest House Farm
Runshaw Lane
PR7 6HD
t: 01772 230 538
e: info@bcae-architects.co.uk
w: www.bcae-architects.co.uk

notes:

1. Drawings are based on survey data and may not accurately represent what is physically present.
2. All dimensions to be site verified by the contractor before proceeding.
3. All dimensions are in millimeters unless noted otherwise. Only work from written dimensions.
4. BCAE Architects Ltd. shall be notified in writing of any discrepancies.
5. This drawing is copyright, and may not be reproduced in any form, without the written consent of BCAE Architects Ltd.

revisions:

rev	date	checked by	issued by	notes
A	10.02.2026	AE	AE	Additional information added


project
north:



key:

- | | | | |
|----|--|-----|---|
| 01 | Stonework.
To match existing | 05 | Stonework Quoins |
| 02 | Slate Roof.
To match existing | 06 | Stable Windows.
Timber - Honeyoak colour |
| 03 | UPVC Windows and doors.
Colour Honeyoak | --- | Existing Stables Outline |
| 04 | Gutters and Fascias
Colour Black | | |

scale bar:

 

client:

C Thompson

project:

Shippon Cottage, Milnrow

stage:

Planning

revision:

title:

Proposed Plans
Shippon Cottage - Stables

drawn by:

AE

approved by:

AE

date:

August 2025

job no:

147.25

scale:

1 : 100 @A3

drawing no.

PLANNING
PL130

RIBA arb