
 


Site Plan

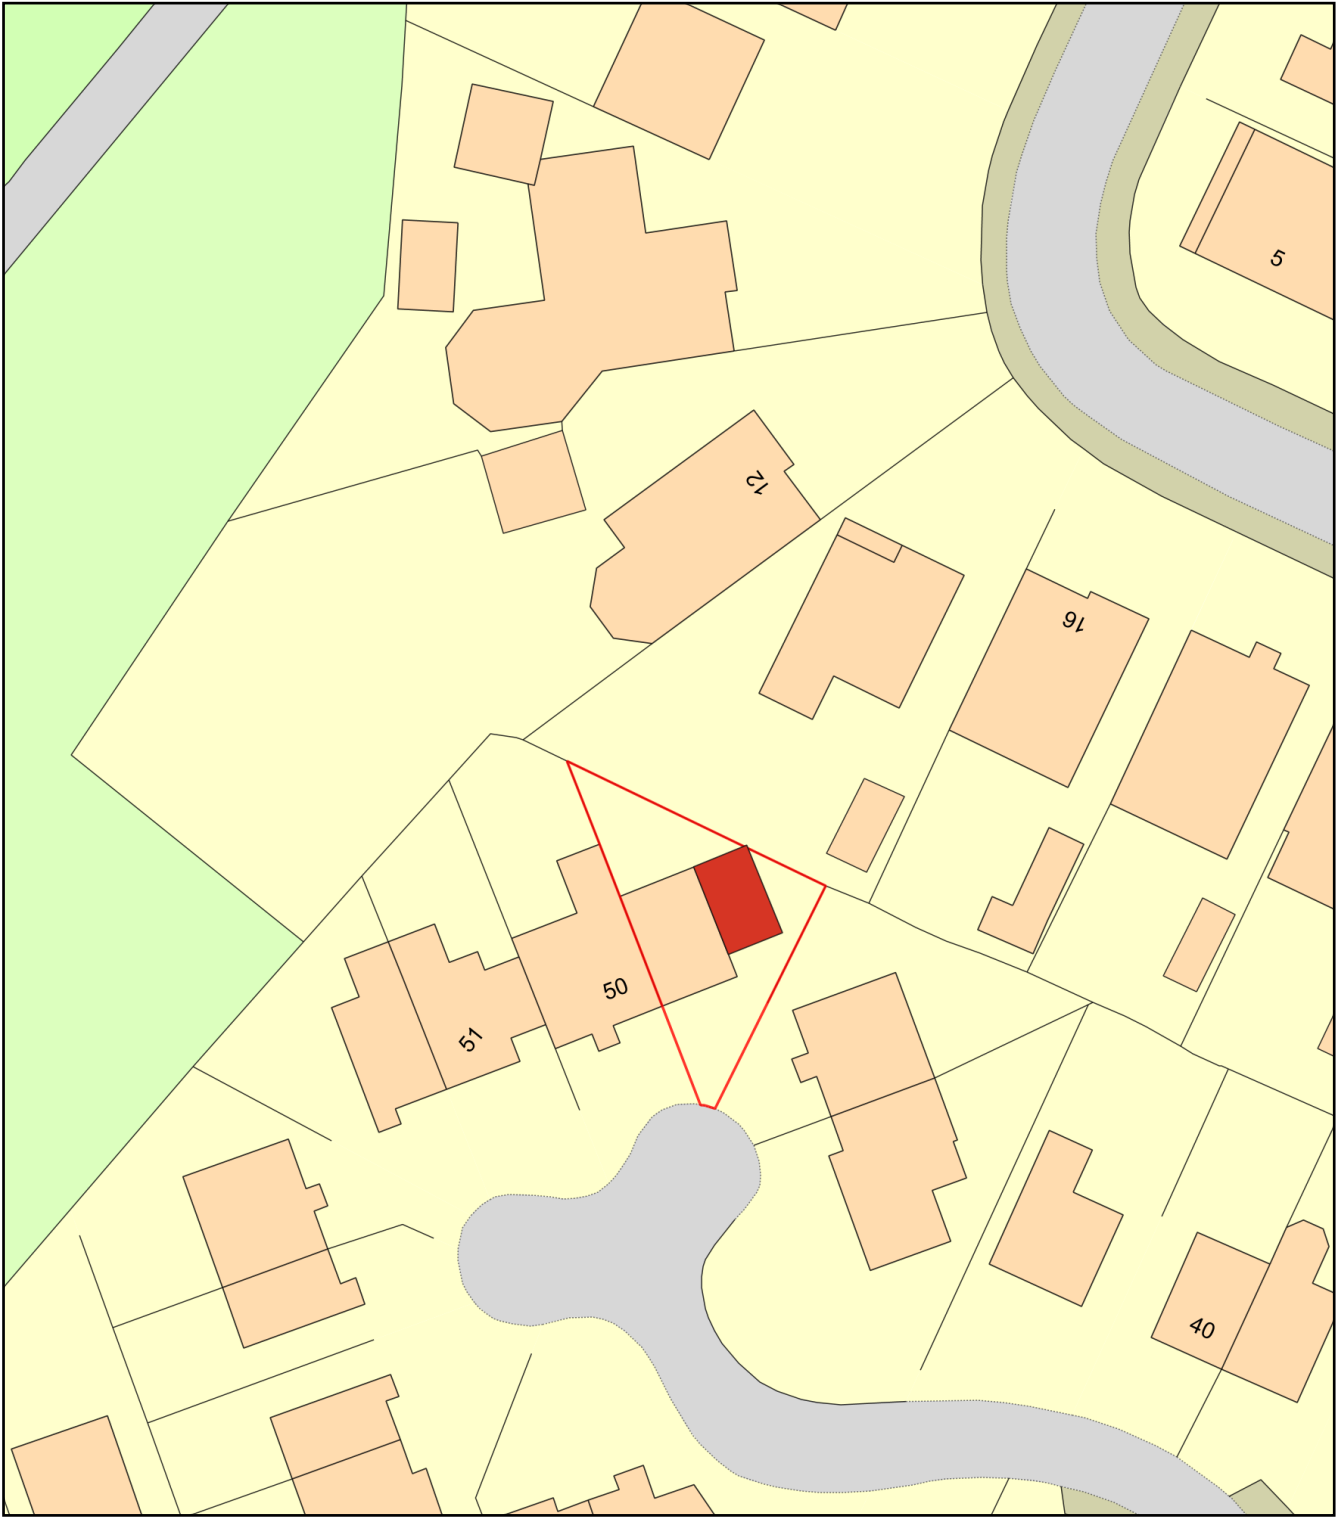

Plan Produced for: James Lee
Date Produced: 14 Feb 2026
Plan Reference Number: TQRQM26045153752297
Scale: 1:500 @ A4