


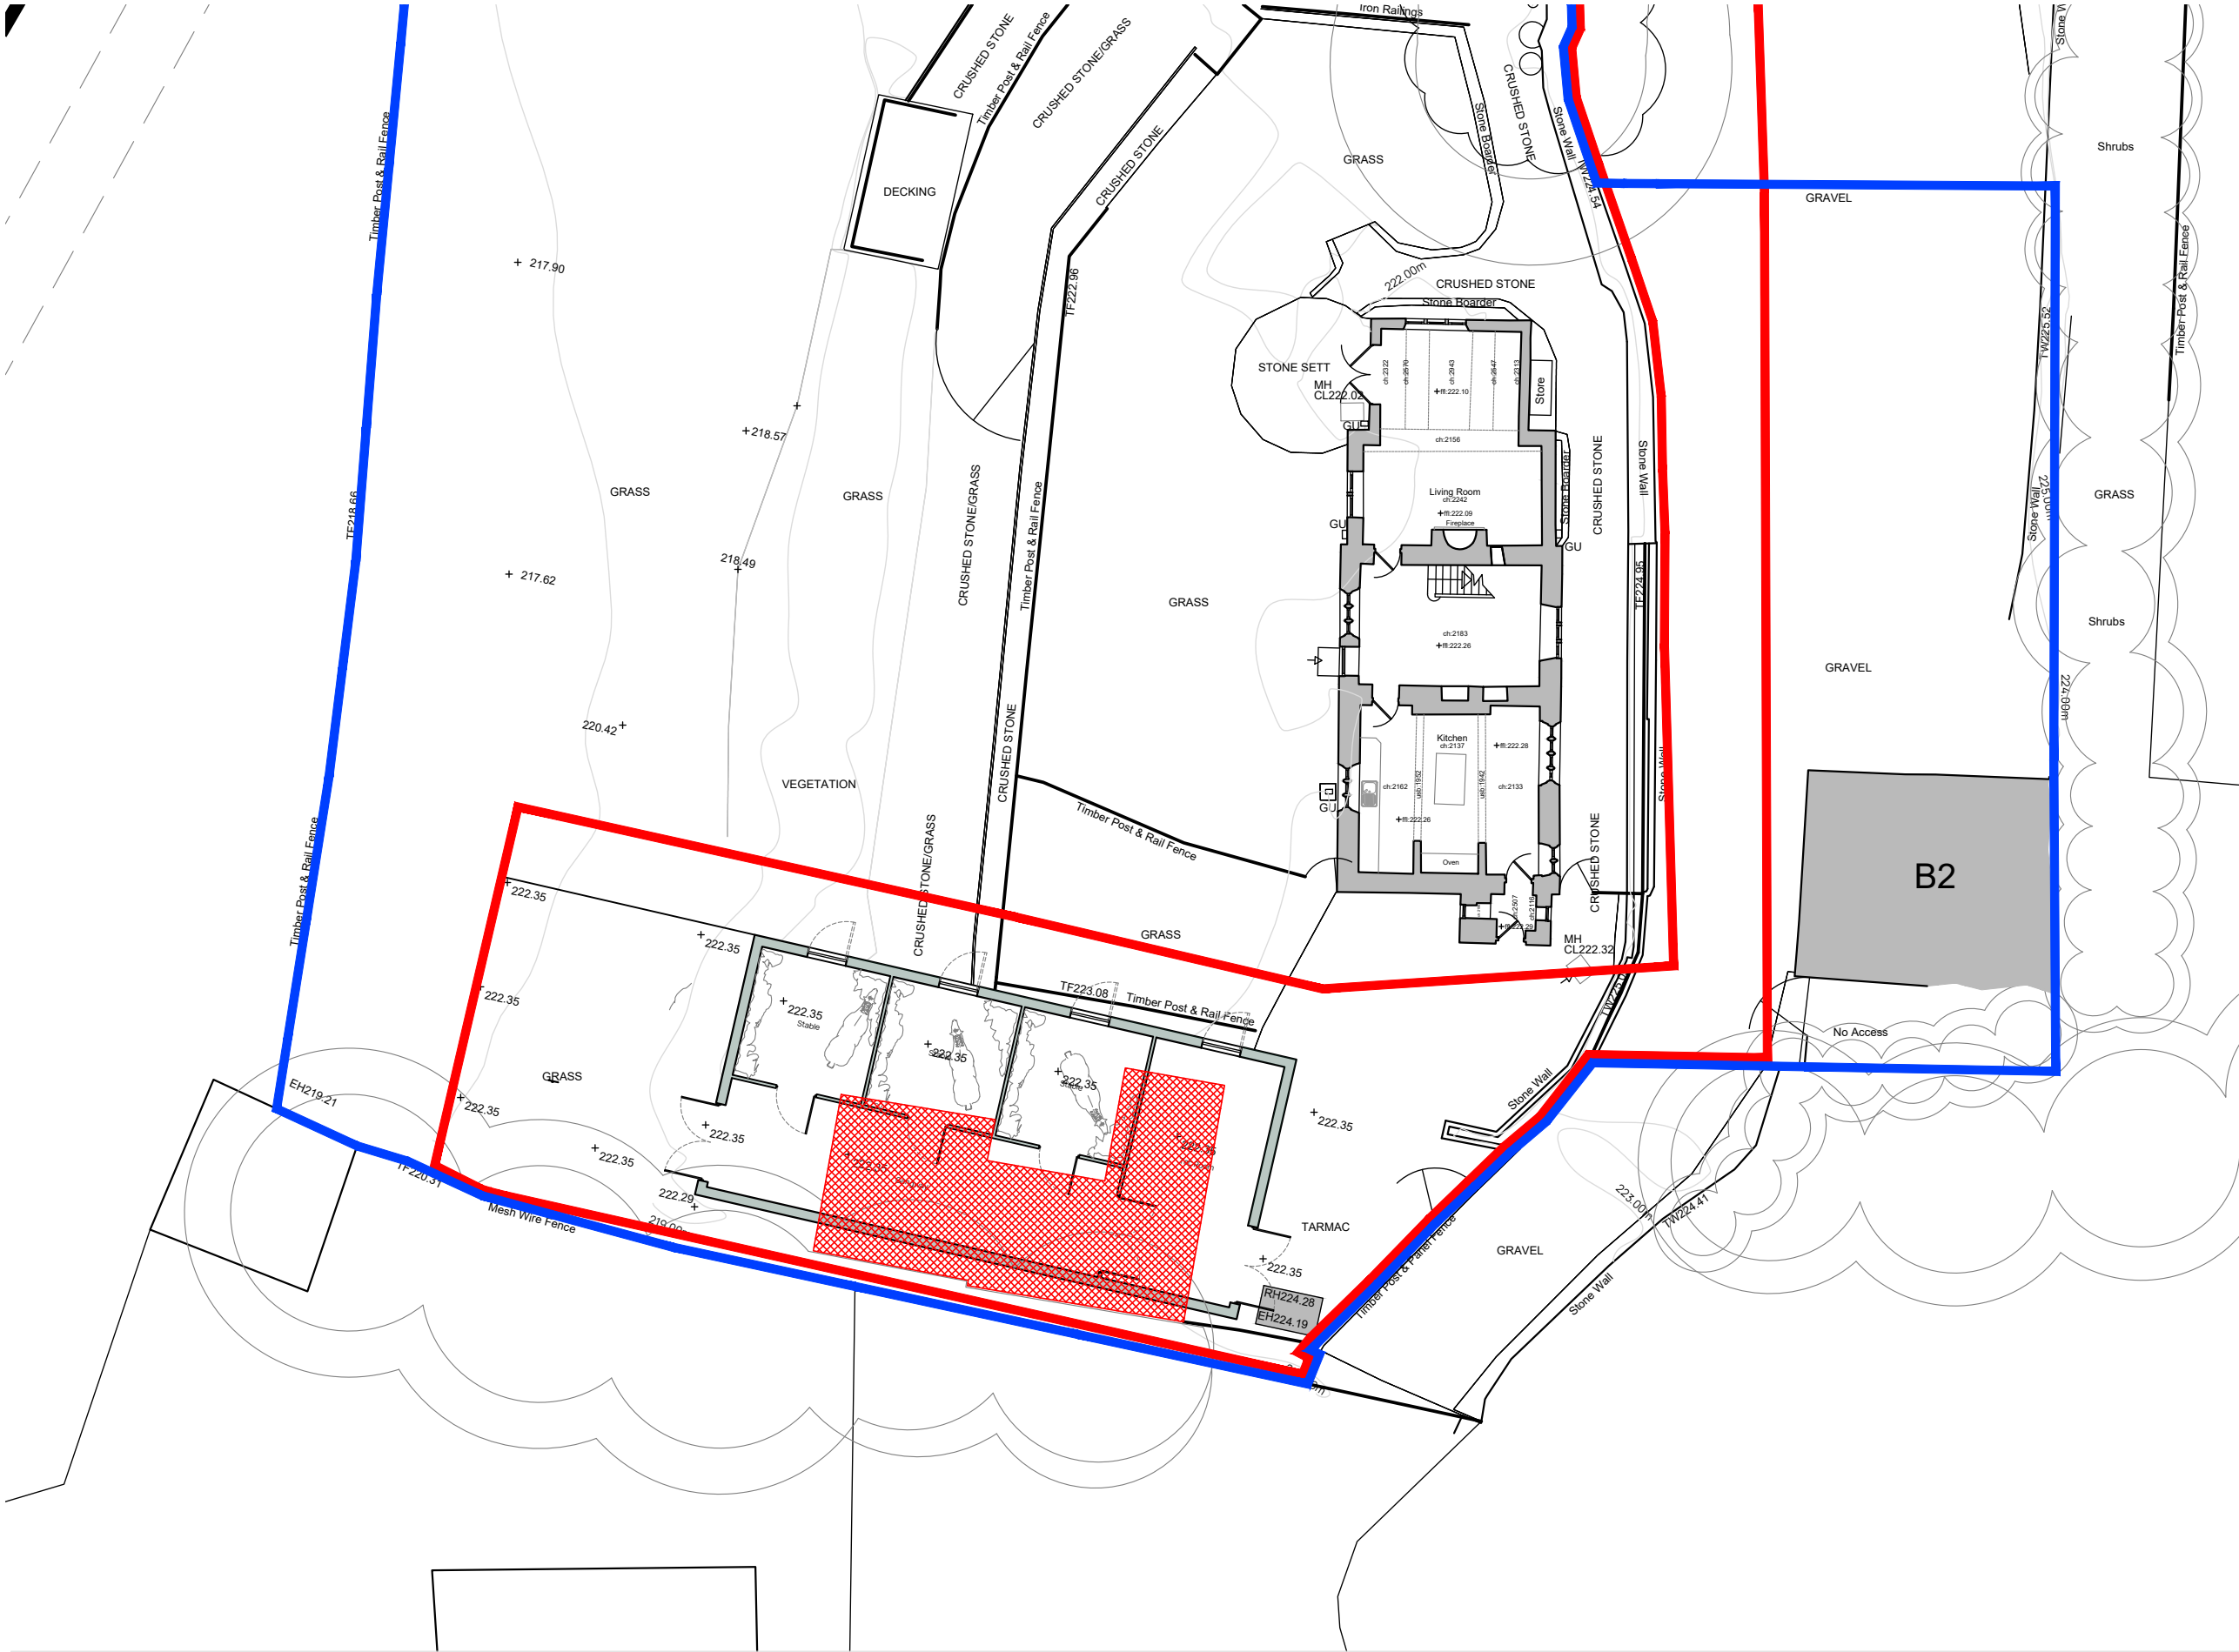

Existing and Proposed Quantum

Description Volume (m³)
Existing Stable 168 m³

Proposed Stable 468 m³

Difference +300 m³

notes:

1. Drawings are based on survey data and may not accurately represent what is physically present.
2. All dimensions to be site verified by the contractor before proceeding.
3. All dimensions are in millimeters unless noted otherwise. Only work from written dimensions.
4. Bcae Architects Ltd. shall be notified in writing of any discrepancies.
5. This drawing is copyright, and may not be reproduced in any form, without the written consent of Bcae Architects Ltd.

revisions:

rev	date	checked by	issued by	notes


project north:



key:

- Application Boundary
- Land also owned by applicant
- Existing stables to be demolished

scale bar:

 

client:

C Thompson

project:

Shippon Cottage, Milnrow

stage:

Planning

revision:

title:

Proposed Site Plan
Overla

drawn by: AE

approved by: AE

date: February 2026

job no: 147.25

scale: 1:200@A3

drawing no.