


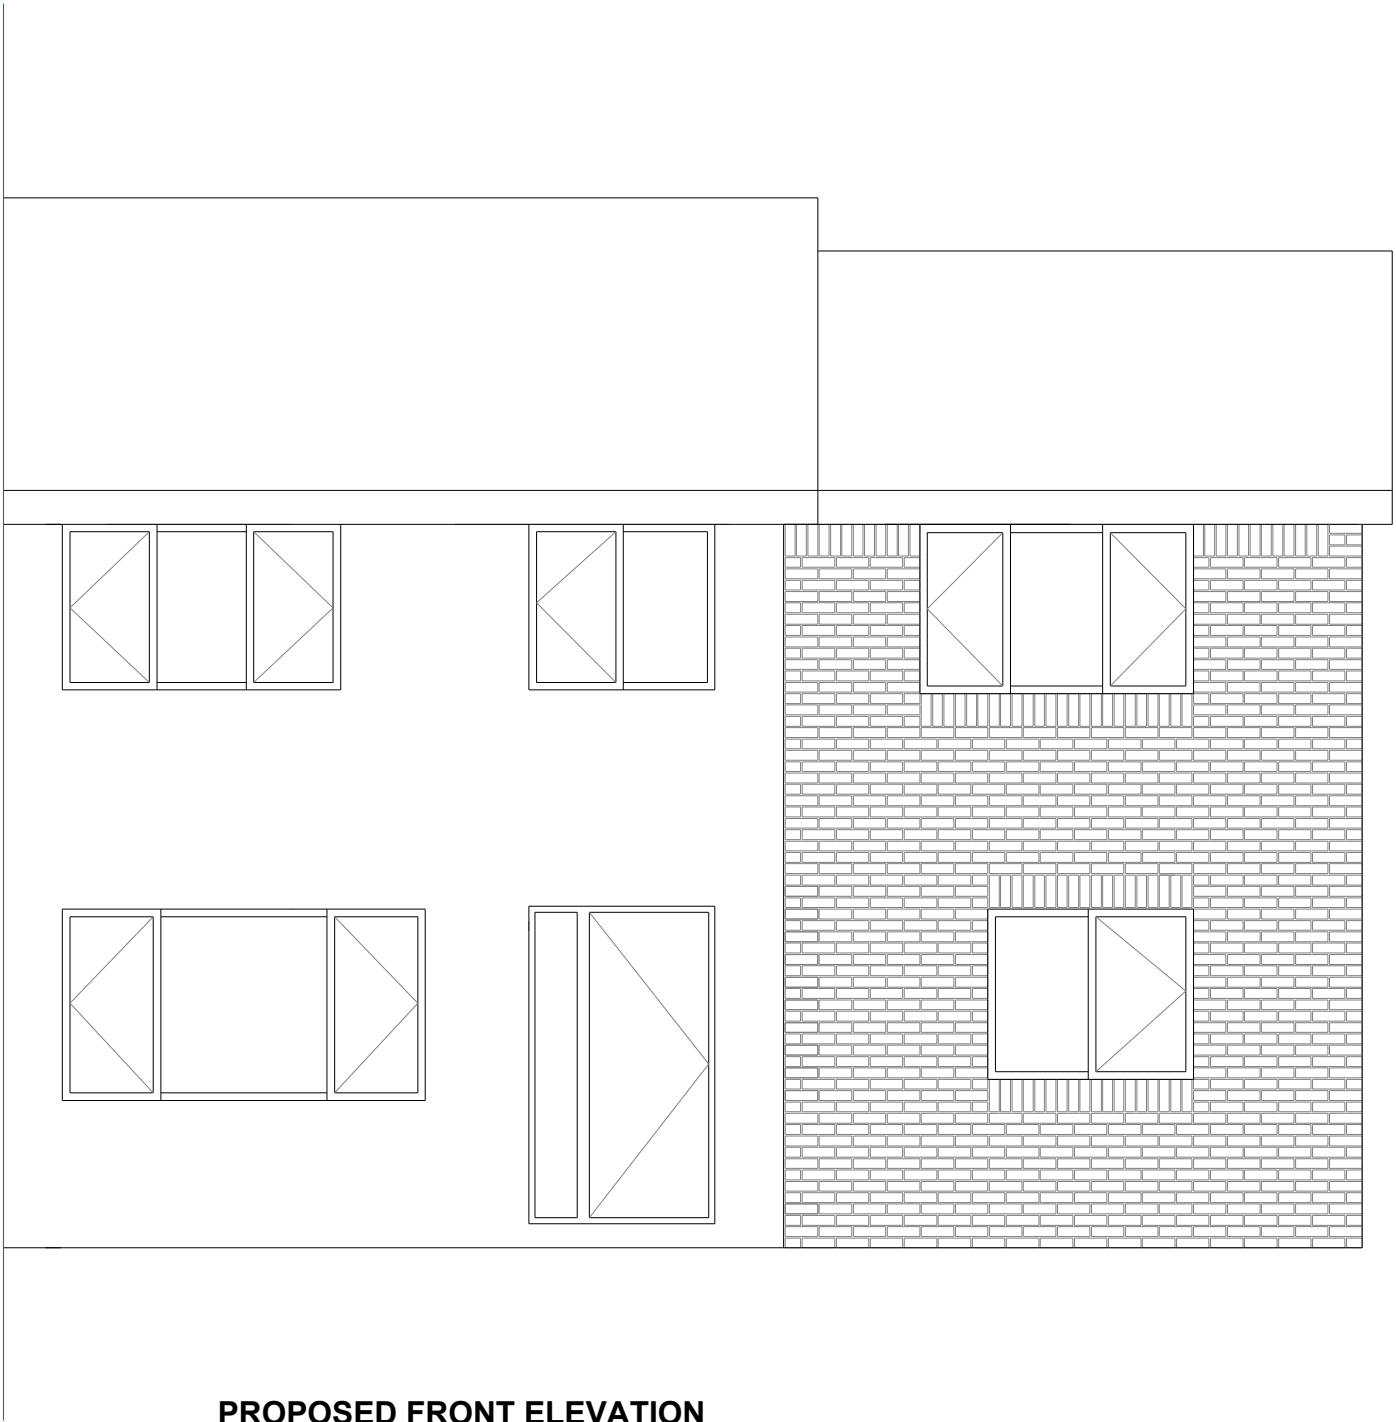

PROPOSED FRONT ELEVATION
SCALE 1:50 @ A3



Party Wall

Boundary

Bricks to match existing

Roof tiles to match existing

Soffits & Fascias to match existing

Windows to match existing

Drawing: 006

Date: 12/02/2026

Site: 48 Bader Drive
Heywood
OL10 2QS

Scale: 1:50 @A3

Title: Proposed Front
Elevation