

Party Wall


Boundary

Bricks to match existing

Roof tiles to match existing

Soffits & Fascias to match existing

Windows to match existing

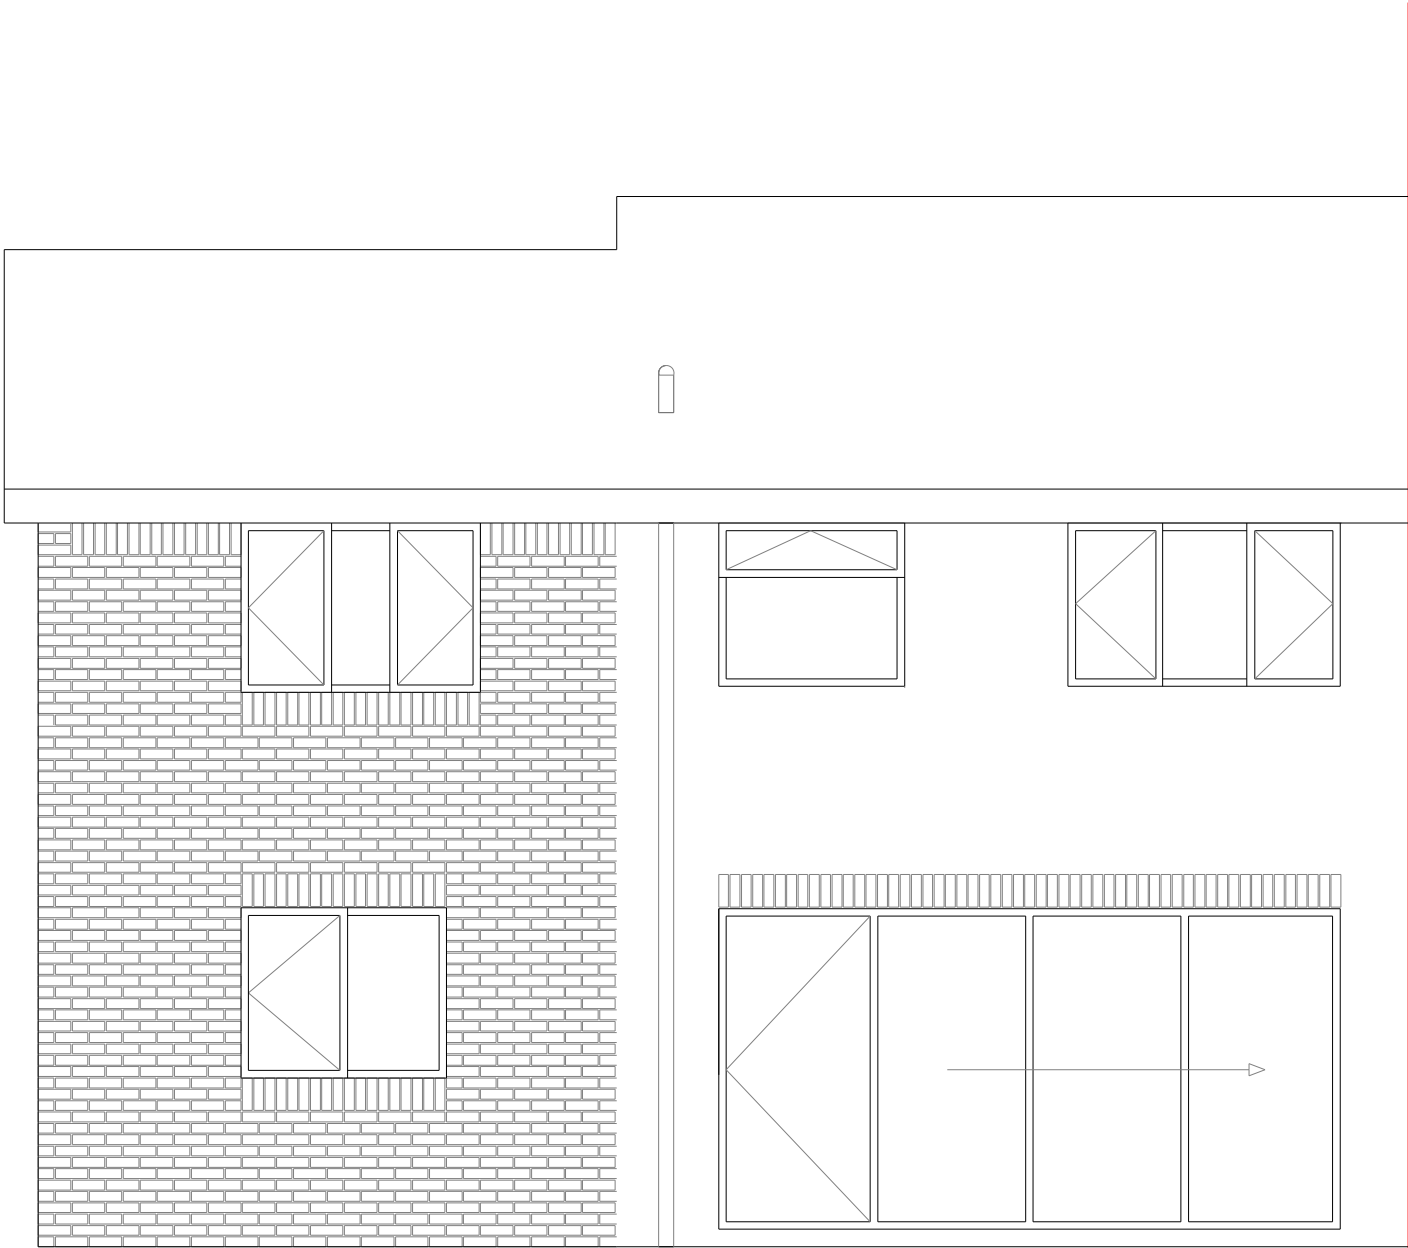

PROPOSED REAR ELEVATION
SCALE 1:50 @ A3



Drawing:	002
Date:	12/02/2026
Site:	48 Bader Drive Heywood OL10 2QS
Scale:	1:50 @A3
Title:	Proposed Rear Elevation