


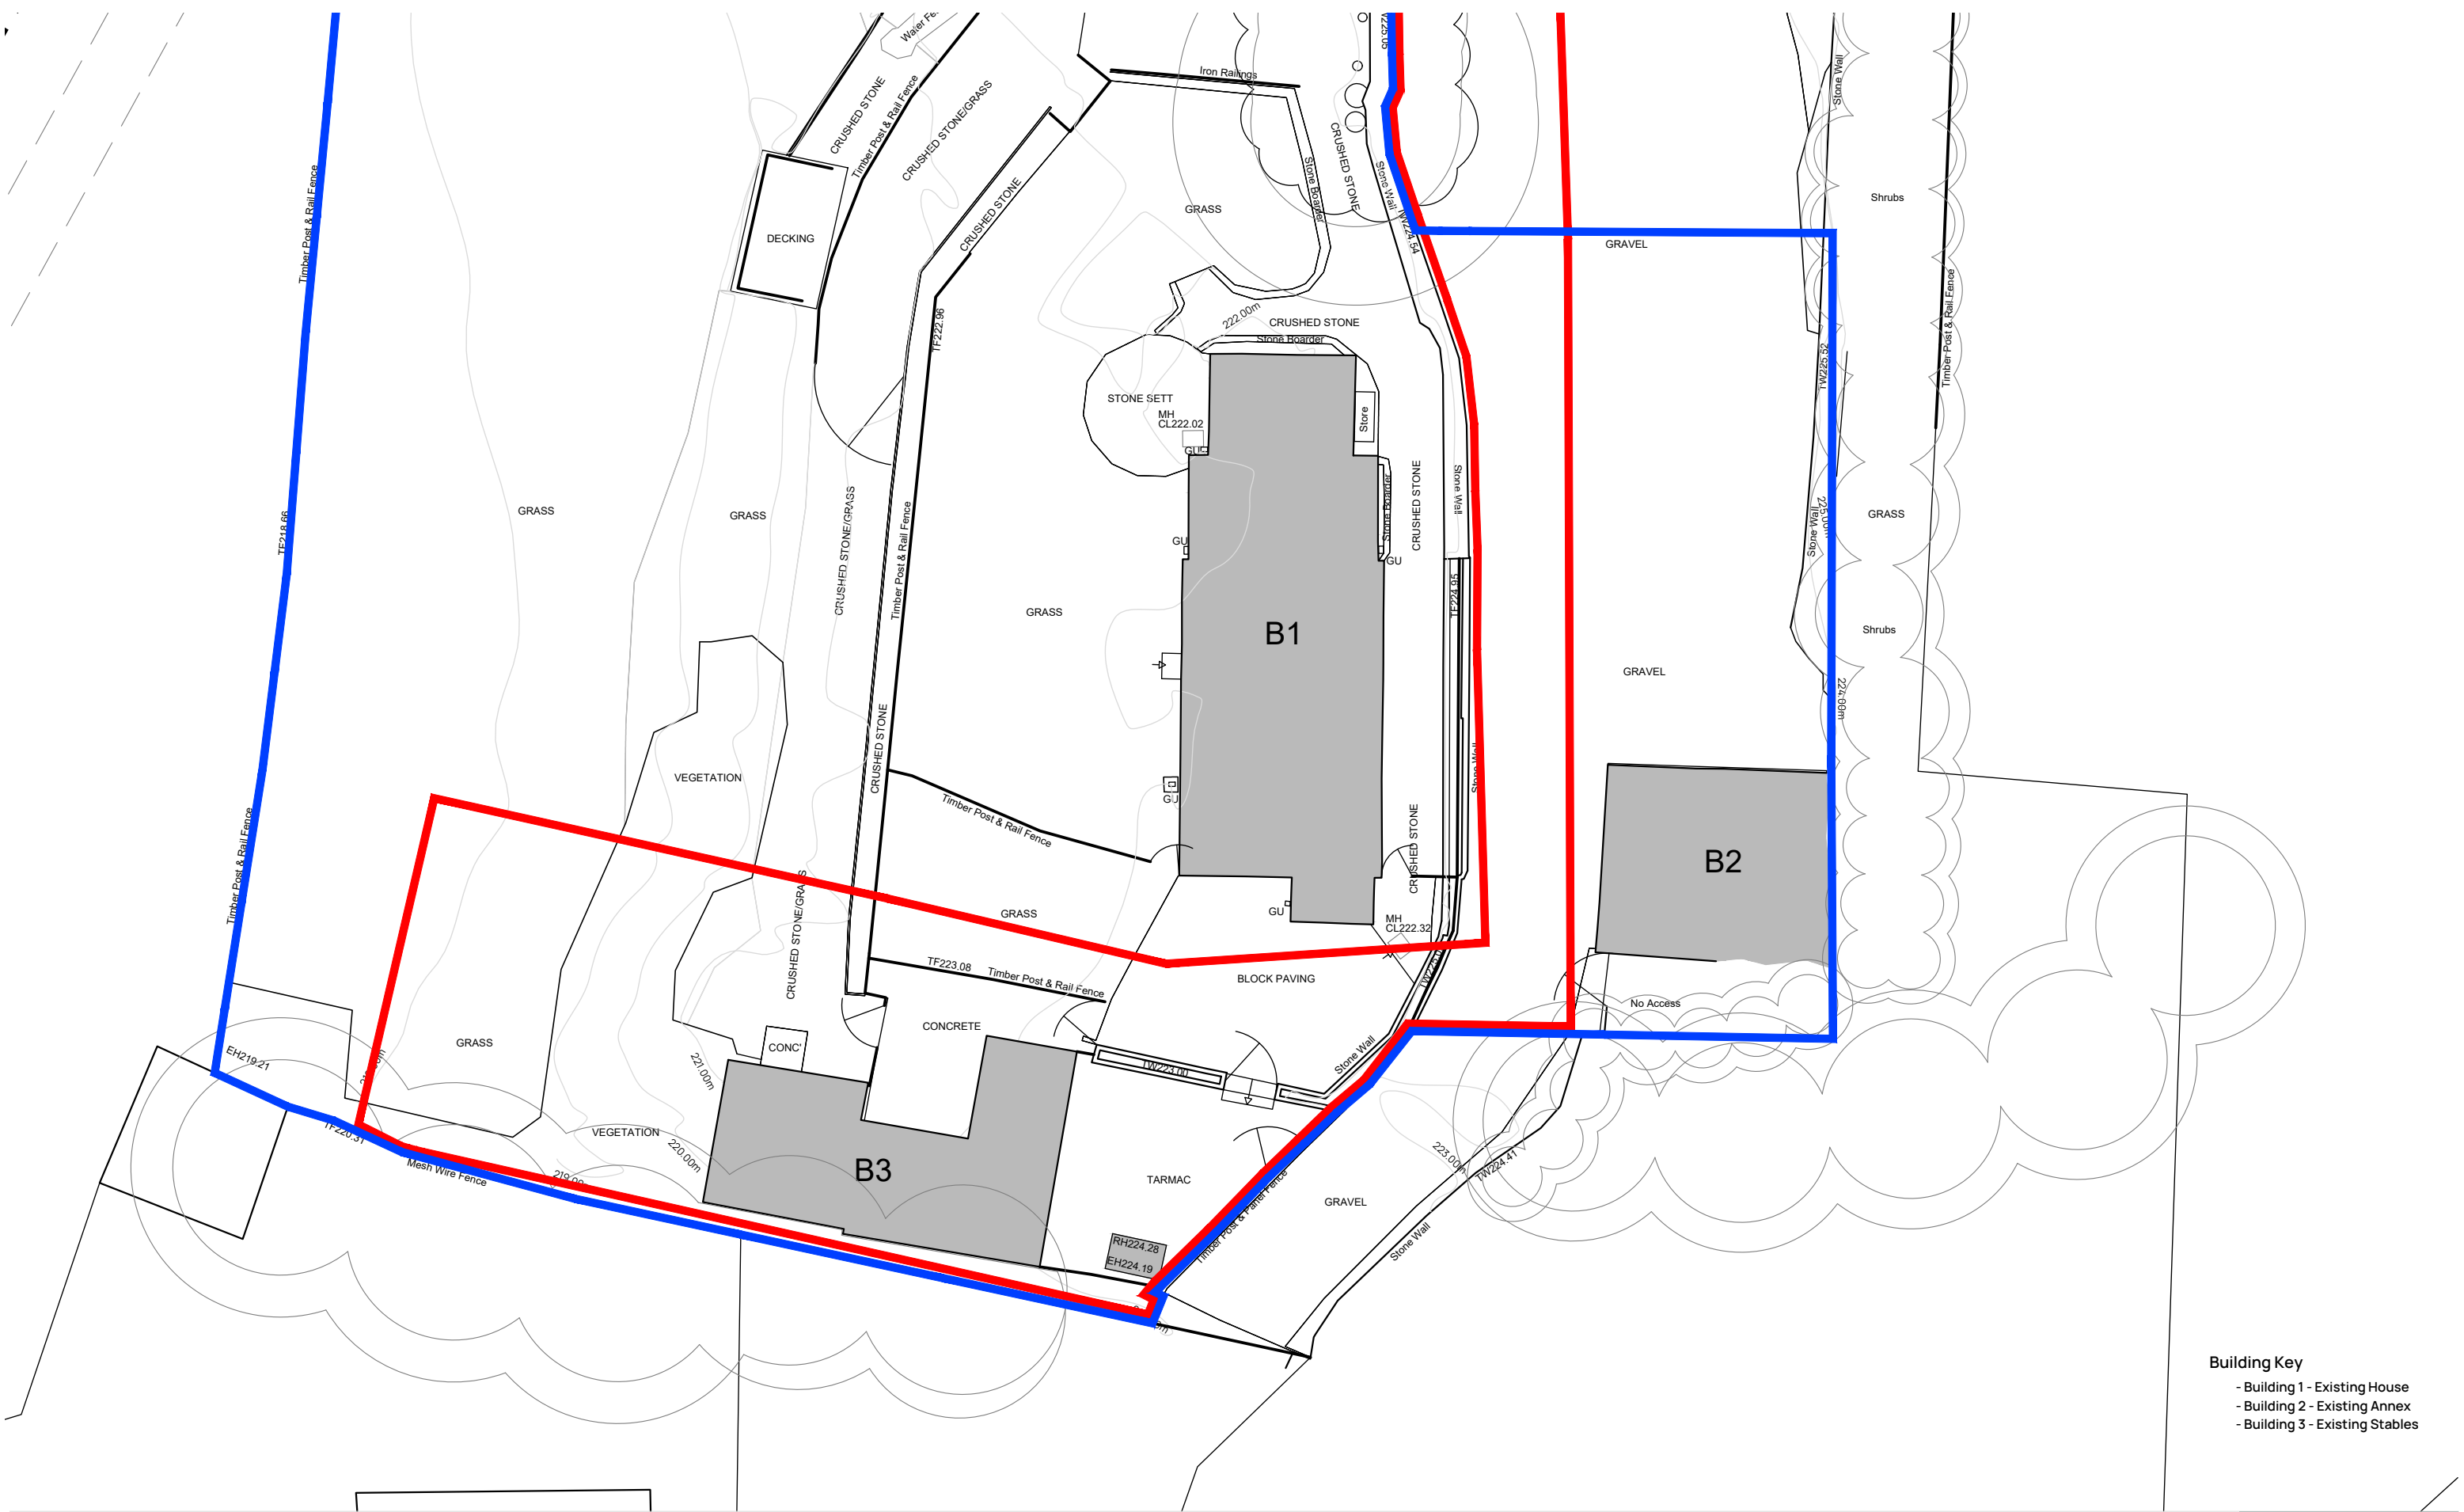


- Building Key
- Building 1 - Existing House
 - Building 2 - Existing Annex
 - Building 3 - Existing Stables

notes:

1. Drawings are based on survey data and may not accurately represent what is physically present.
2. All dimensions to be site verified by the contractor before proceeding.
3. All dimensions are in millimeters unless noted otherwise. Only work from written dimensions.
4. BCAE Architects Ltd. shall be notified in writing of any discrepancies.
5. This drawing is copyright, and may not be reproduced in any form, without the written consent of BCAE Architects Ltd.

revisions:				
rev	date	checked by	issued by	notes
A	10.02.2026	AE	AE	Annex removed and additional information added

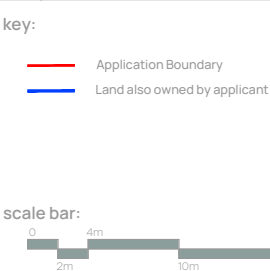

client:	C Thompson
project:	Shippon Cottage, Milnrow
stage:	Existing
revision:	A

title:	Existing Site Plan
drawn by:	AE
approved by:	AE
date:	August 2025
job no:	147.25
scale:	1:200@A3