




proposed front elevation



proposed rear elevation

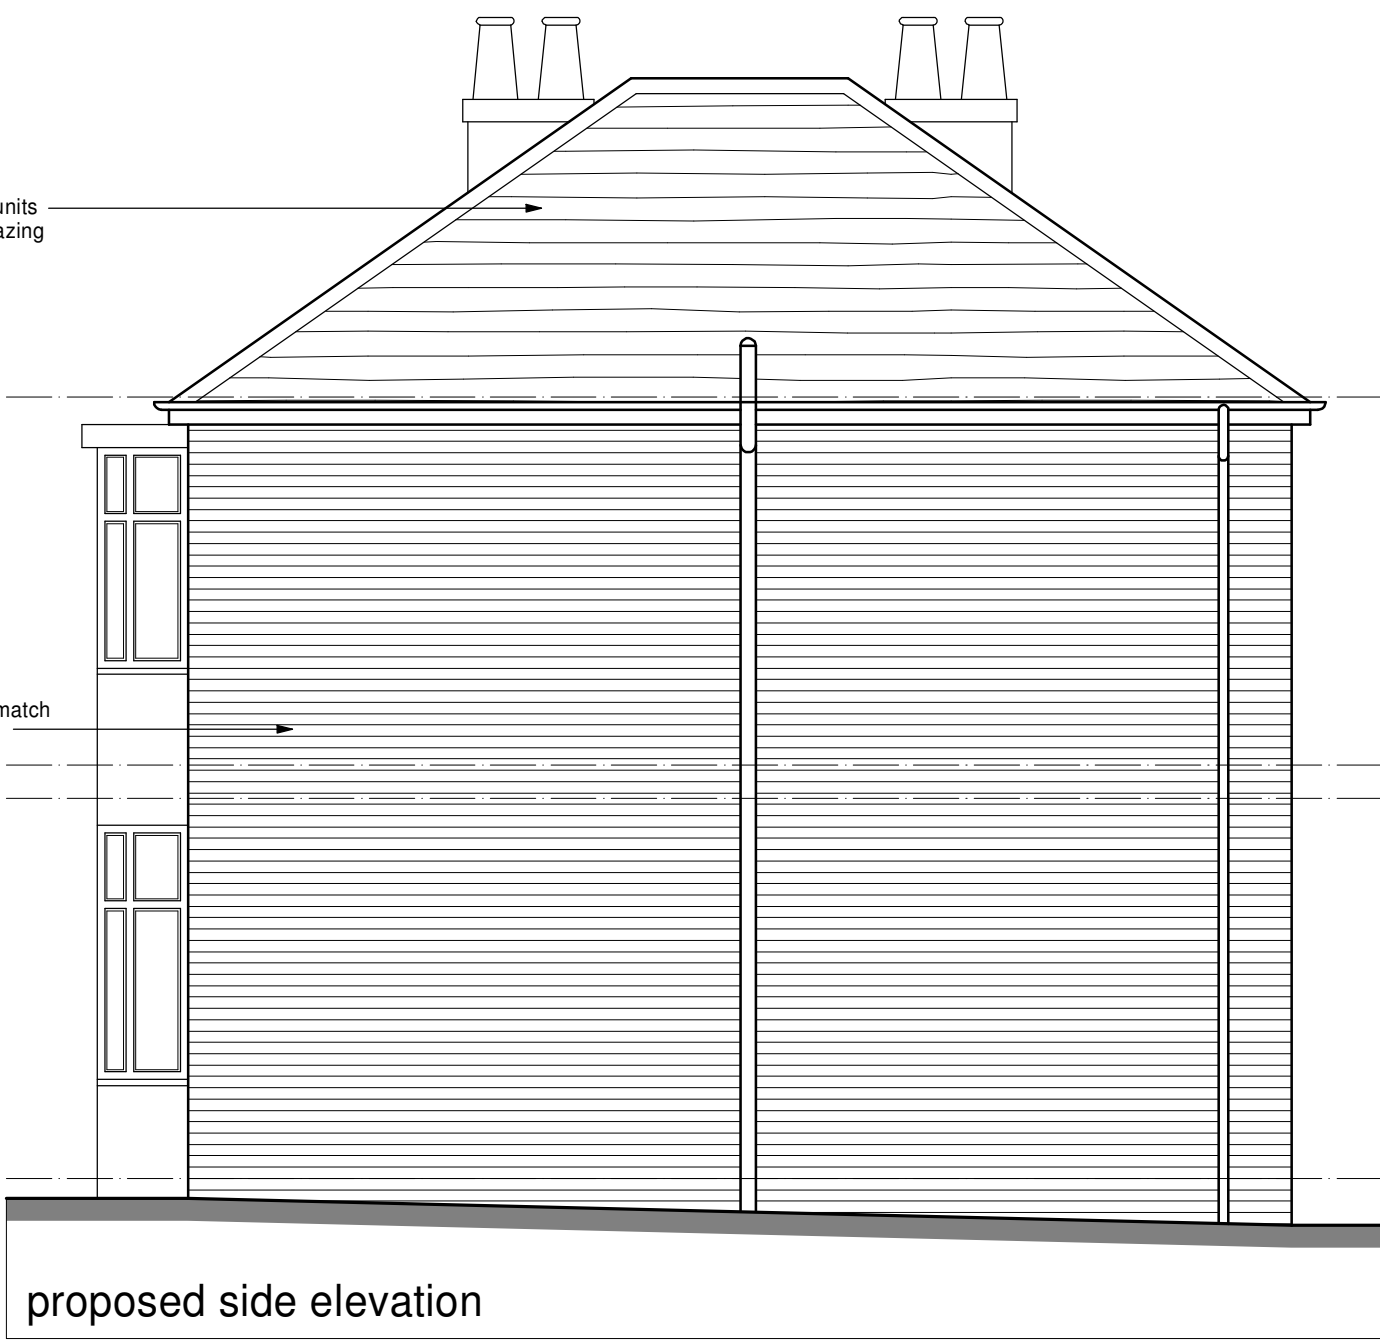

proposed side elevation

Foundations:
600 x 300mm concrete trench fill taken down to firm bearing strata at min 900mm below ground level. Foundations to be taken down to invert of any drain within 1000mm of excavation.

Drainage:
New drains bridged where passing through footings. Drains passing under building to be encased in 150mm concrete. All new drainage to be 100mm diameter Polypropylene Underground or similar drainage system. Pipes laid to self cleansing fall on 150 bed pea shingle. New gullies to be roddable NB Drainage systems to be checked on site to determine - combined or separate systems - if separate ensure foul and surface water are connected to correct drainage system.

Ground Floor Construction rear extension:
150mm concrete slab with floated finish on visqueen on 120mm Celotex XR4000 or equivalent floor insulation on 1200 gauge DPM lapped into DPC on 25mm sand blinding on consolidated hardcore. Provide 25mm rigid insulation to the edge of slab. Provide 100mm dia duct pipe through to air bricks with cavity trays over to vent any exg air bricks. U Value to be 0.15W/m²K

Lighting:
One third of the primary light fittings in the proposed extension (minimum one) to be of a type which will only receive high efficiency lamps.

Structural Steel:
All structural steel to be encased in a Fireline plasterboard to give minimum half hour fire protection.

Doors and Windows:
All new windows to be double glazed and have trickle vents not less than 8000mm². All windows adjoining a door or a glazed door or less than 800mm above floor to be in toughened glass to BS6206 or EN12150. New and replacement windows and roof lights fully draught proofed & double glazed in Optiwhite (outer pane) 16mm argon filled air space with aluminium spacer bar with an inner pane of low emissivity K glass to give a U value of 1.4w/m²K or window energy rating band C certificates of compliance to be provided to building control on completion. New windows to habitable rooms without alternative at least 1no opening light with a clear opening of 450 x 750mm. Top hung Windows to have assist arms and stays to keep up. Escape windows should be between 800 - 1100mm from finished floor level.

External Walls traditional:
Brickwork to match the existing outer leaf 100mm cavity with 90mm Eco-Cavity Full Fill, 10mm cavity - 100mm light block inner leaf dry lined in 12.5mm plasterboard and skim on Drywall dabs. Stainless steel double triangle wall ties (min 59mm embedment) 750mm horizontal c/c & 450 vertical c/c staggered and doubled up at all window and door reveals. Cavities to be closed at all reveals and at eaves - using Thermabate insulated cavity closers. NB all masonry below ground level to be in concrete common brick. DPC to be fixed at min 150mm above ground level. Provide cavity fill to 225mm below damp proof course.

Heating:
Mode of heating to extension as yet unknown if a new boiler to be fitted this is to have a Class A SEDBUK energy efficiency rating. NB All plumbing work to be carried out by GAS SAFE registered installer Hot water & heating systems to comply with Domestic Heating Compliance guide. Provide a carbon monoxide monitor.

Flat Roof to top of main roof:
New GRP finish to flat roof on 12mm external grade ply on sw firrings. sw flat roof joists @ 400mm centres. Joists spanning between walls purlins to SE design.

Main Roof Construction:
Roof tiles to match existing (35 deg pitch) on sw tanalised battens on Kingspan Nulite 17 Breathable Membrane with counter batten on standard fink trusses at 600mm c/c or traditional rafter/ceiling joists @ 400mm c/c to SE design. 100 x 75 wall plates bedded on and strapped to blockwork @ 2000mm centres. 300mm Rockwool insulation laid in 2no layers between and across ceiling joists - pack eaves with insulation. Ceiling joists underdrawn 12.5mm plasterboard and skim.

First Floor Construction:
22mm tongue and groove moisture resistant flooring grade chipboard or softwood floorboards to clients discretion on sw joists @ 400 centres to SE design 100mm quilt insulation between floor joists Provide 2No. Rows of herringbone strutting at third span of joists. 12.5mm plasterboard and skim finish to the underside. Provide lateral restraint straps at 2m centres with associated nogging.

Plumbing to bathroom:
WC to have 100mm connection to soil pipes. bath, shower to have 75mm deep seal anti vac traps with 38mm diameter wastes, basin to have 75mm deep seal anti vac trap with 32mm diameter waste. All wastes bossed on to new & existing soil and vent pipes.

Partitions:
Partitions at ground and first floor formed in 100 x 50mm studding at 400 centres with 12.5mm plasterboard and skim finish both sides. Double joists under all partitions running in direction of joists. Minimum 50mm Rockwool Sound Deadening quilt to new partitions between bathrooms and habitable rooms.

APPROVED DOCUMENT L1 (2005)
From the 1st April 2005. All new and replacement natural gas and LPG boilers are required to have a minimum SEDBUK (Seasonal Efficiency of Domestic Boilers in the UK) rating of 86% From the 1st April 2005 Oil fired boilers must have a minimum SEDBUK rating of 86%. Exceptional Circumstances permitting the installation of a Non-Condensing boiler. The installer must complete an 'Assessment form' using the procedure described in the document 'Guide to the Condensing Boiler Installation Procedure for dwellings' (ODPM 2005)

The declaration should be retained by the householder as it may be needed when the property is offered for sale. All electrical work required to meet the requirements of Part P (electrical safety) will be designed, installed, inspected and tested by a person competent to do so. Prior to completion the Local Authority must be satisfied by either:- An electrical installation certificate issued under a Competent Person Scheme has been issued; or Appropriate certificates and forms defined in BS 7671 (as amended) have been submitted that confirm the work has been inspected and tested by a competent person. A competent person will have a sound knowledge and experience relevant to the nature of the work undertaken and to the technical standards set down in BS 7671, be fully versed in the inspection and testing procedures contained in the regulations and employ adequate testing equipment.

Ventilation: Unless otherwise stated, room ventilation will be provided by natural means. Windows to incorporate; opening lights at least equal to 1/20th floor area, along with controllable trickle vents with an equivalent area of 8,000mm². Where opening restrictors are to be provided the opening lights to be increased in size to 1/10th of the room floor area. Wet room areas to be afforded mechanical extract ventilation using the following extract rates:
Kitchen 30 Litres/sec (adjacent to the hob)
60 Litres/sec elsewhere
Utility Room 30 Litres/sec
Bathroom 15 Litres/sec
Sanitary accommodation 6 Litres/sec.
In addition, controllable trickle vents with equivalent area of area of 4,000mm². All extracts to open air. Extractor to have min 15 mins over run and to be connected to light switch.

Self-contained mains powered smoke detectors (rechargeable battery backed up) in accordance with BS5839-6: 2004 - Grade D - category LD3 standard to be provided to each level as indicated by 'SD' on floor plans. All alarms to be interlinked and wired to separate sub circuit on mains distribution board. Smoke alarms to be situated within 3.0m of bedroom doors and 7.5m of all other habitable rooms. NOTE - all smoke detectors are to be positioned so that they can be reached for maintenance and testing i.e. not over stairs etc.

Any new gas boiler to be min 92% SEDBUK condensing wall mounted with balanced flue/stainless steel guard to outlet. Flues discharge in accordance with manufacturers instructions & to Building Regulations ADJ. Copy of the Building Regulations Compliance Certificate from your GAS SAFE installer to be provided. All new radiators to be provided with thermostatic valves.

Part G: - Cold & Hot Water Supply
Provide safe, wholesome cold water to kitchen taps and drinking water outlets.
Cold water systems must be protected from contamination and freezing; storage tanks require secure lids.
Supply of hot water to baths, basins, showers, and sinks is required.
Hot water storage must prevent corrosion, heat loss, and Legionella growth (store at 60°C minimum).
Temperature controls (e.g. mixing valves) are needed to avoid scalding at usage points.
Install all systems to good practice standards, ensuring accessibility for operation and maintenance.
Test thoroughly for leaks and correct functioning before use.
Provide a temperature mixing valve to any baths, to prevent the temperature of delivered water not exceeding 48°C.


New Staircase risers at max 220mm - goings in straight flight min 220mm. Maximum pitch 42deg with minimum head height of 2000mm measured vertically off pitch line. Handrails fixed at 900mm off pitch line throughout flight. Balustrading to be fixed around stairwell @ 9th floor level @ 900mm above floor - vertical spindles @ max 100mm centres. Stairs to be underdrawn in 12.5mm plasterboard and skim.

Any openings at first floor which are within 800mm of the finished floor, will require fixed guarding to comply with Part K.


If the property is in a mining area, please confirm this will not affect the build.

If the existing house has any form of gas barrier then a gas barrier and ventilation must be provided for the proposed extension.

Any trees on site that may have an effect on the foundation and floor slab design should be in accordance with NHBC chapter 4.2. If specialist foundations are required structural calculations will be required and approved by BCO.

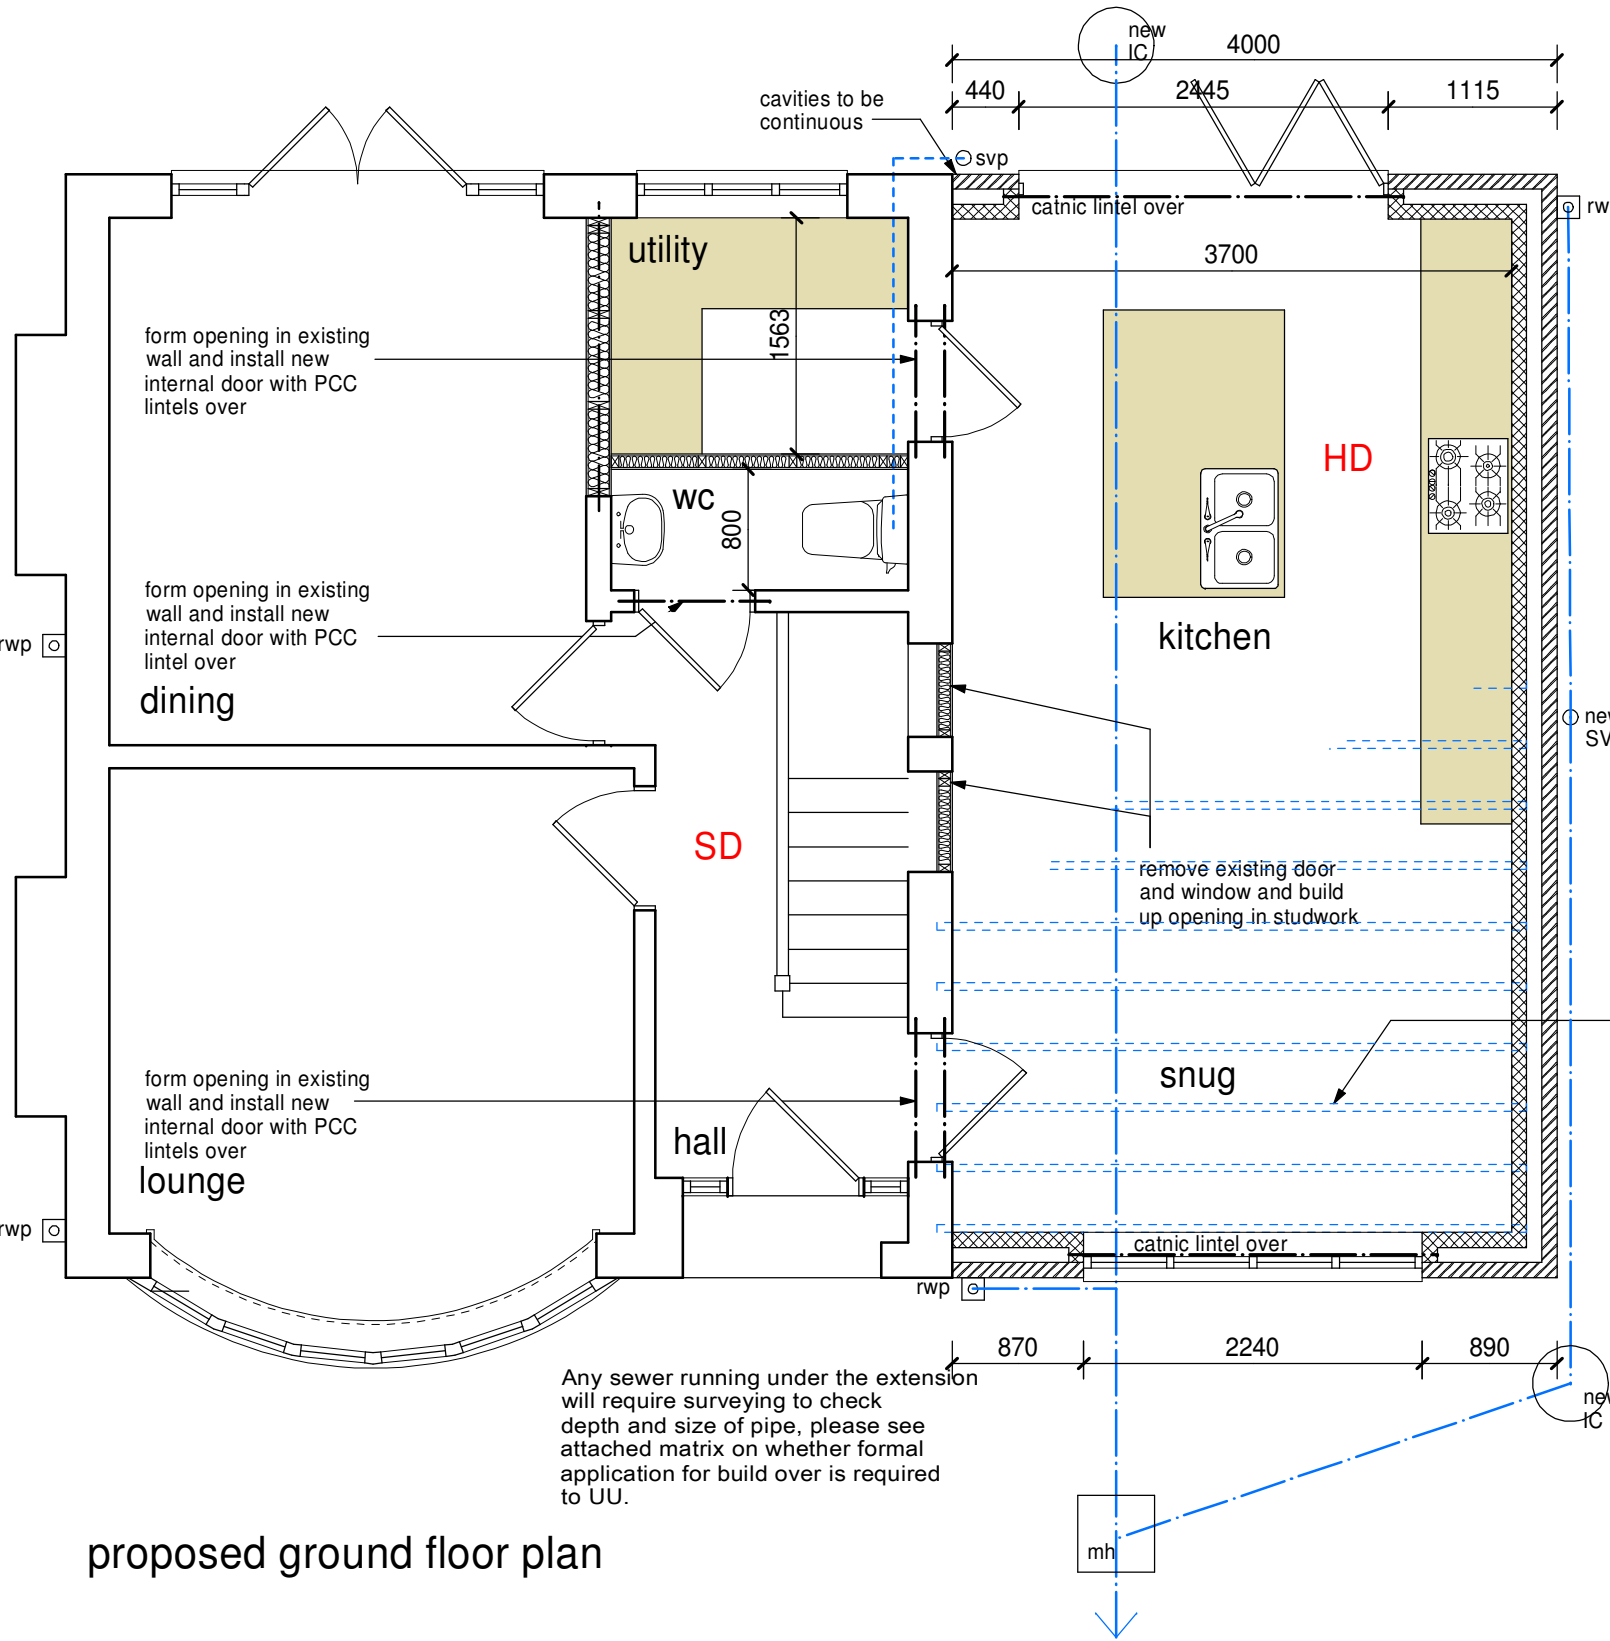

proposed ground floor plan

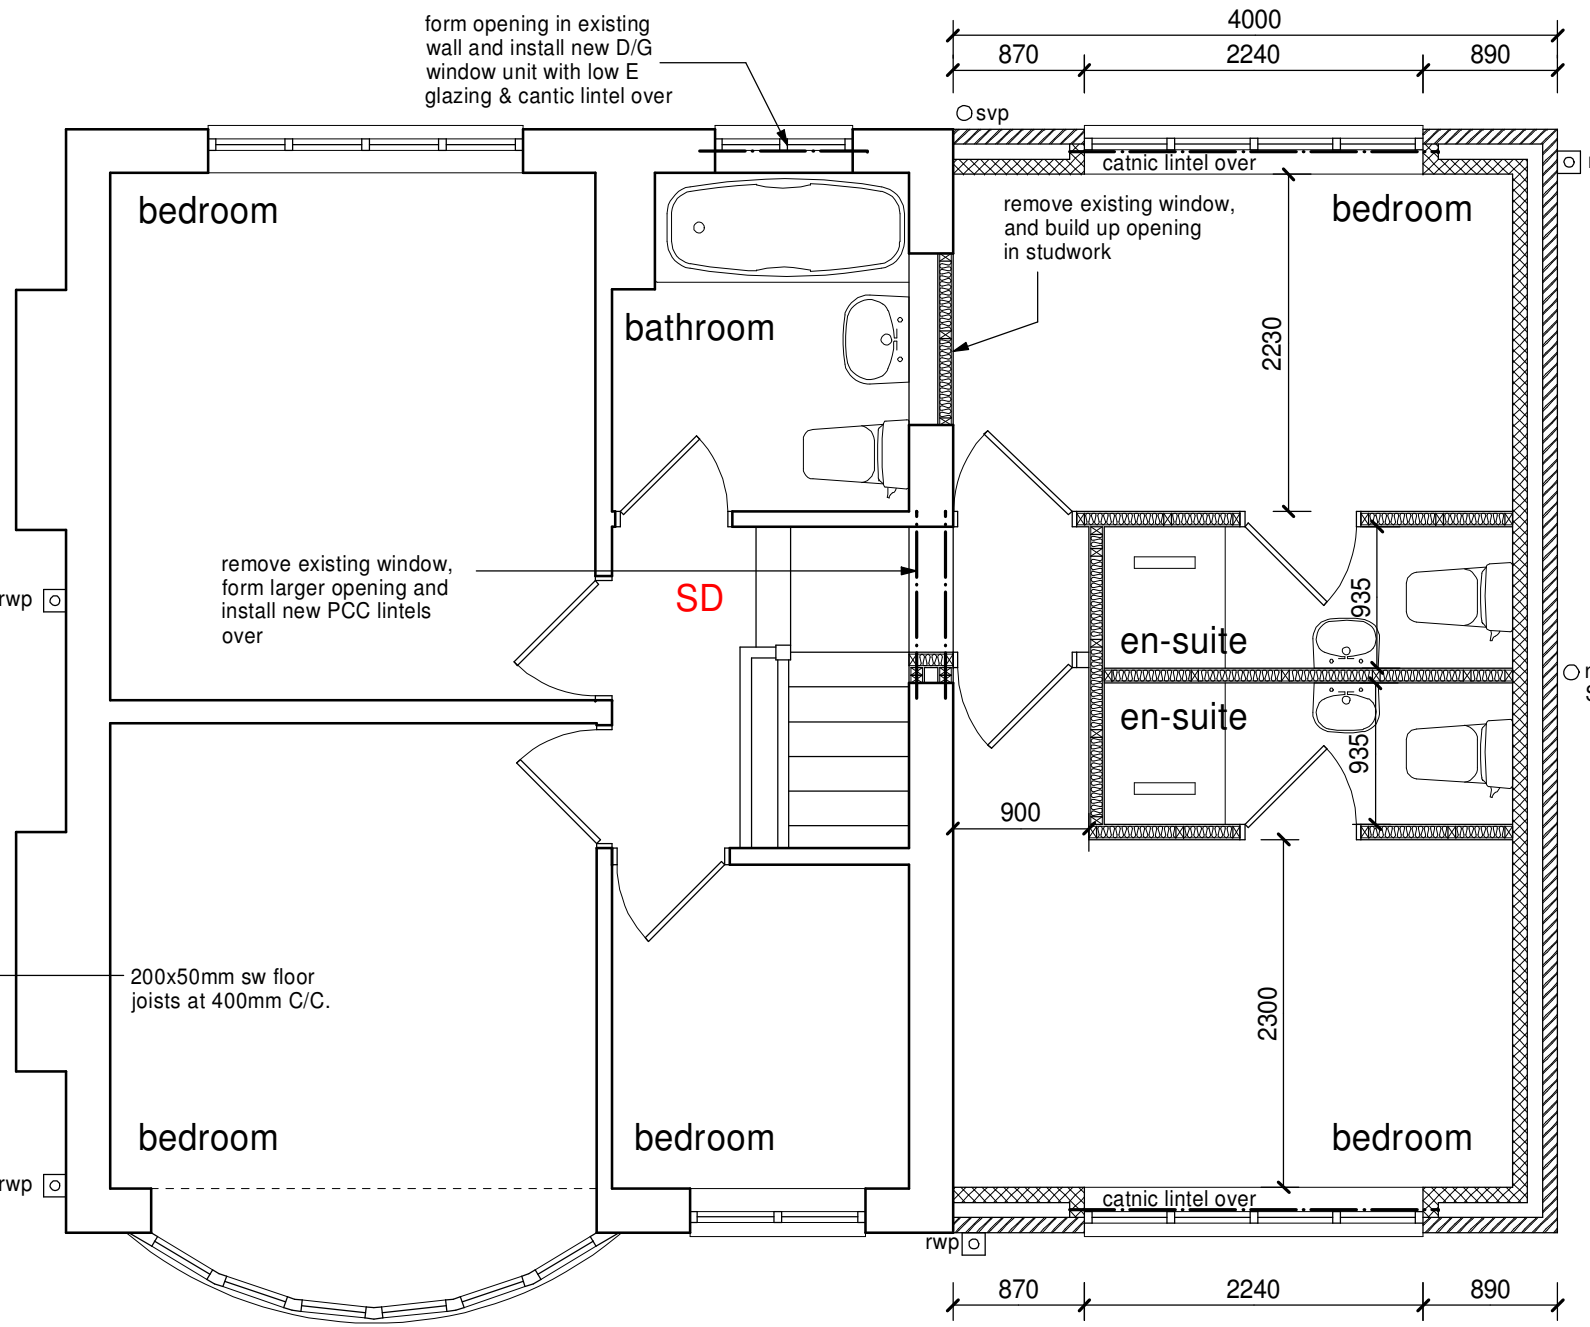

proposed first floor plan

ALL STEELWORK TO BE READ IN CONJUNCTION WITH SE CALCULATIONS

Investigate exg drainage system and determine if separate or combined. New connections to be made to the appropriate drainage systems where separate i.e. foul to foul, sw to sw.

Subject to compliance with local conditions compliance regarding public sewers / migrating gasses and contaminated land treatment.


If the ground is suitable, a soakaway for the rainwater drainage must be used. It must be minimum of 5m from any building. If the ground isn't suitable for a soakaway, please note that foul and surface water drainage provisions will need to be kept separate.

Carbon monoxide monitor required for all boiler and fires installations.

Lintels over openings type to be suitable for loading configuration & span, install d.p.c. cavity tray over with stop ends & weepholes at max 900mm c/c. Min 2 per cavity tray. All to be encased in plasterboard to give half hour fire protection.

Any replacement windows to be no worse in terms of guarding - Part K and means of escape - Part B.

Any gas heating works to be carried out by Gas Safe Registered Engineer.

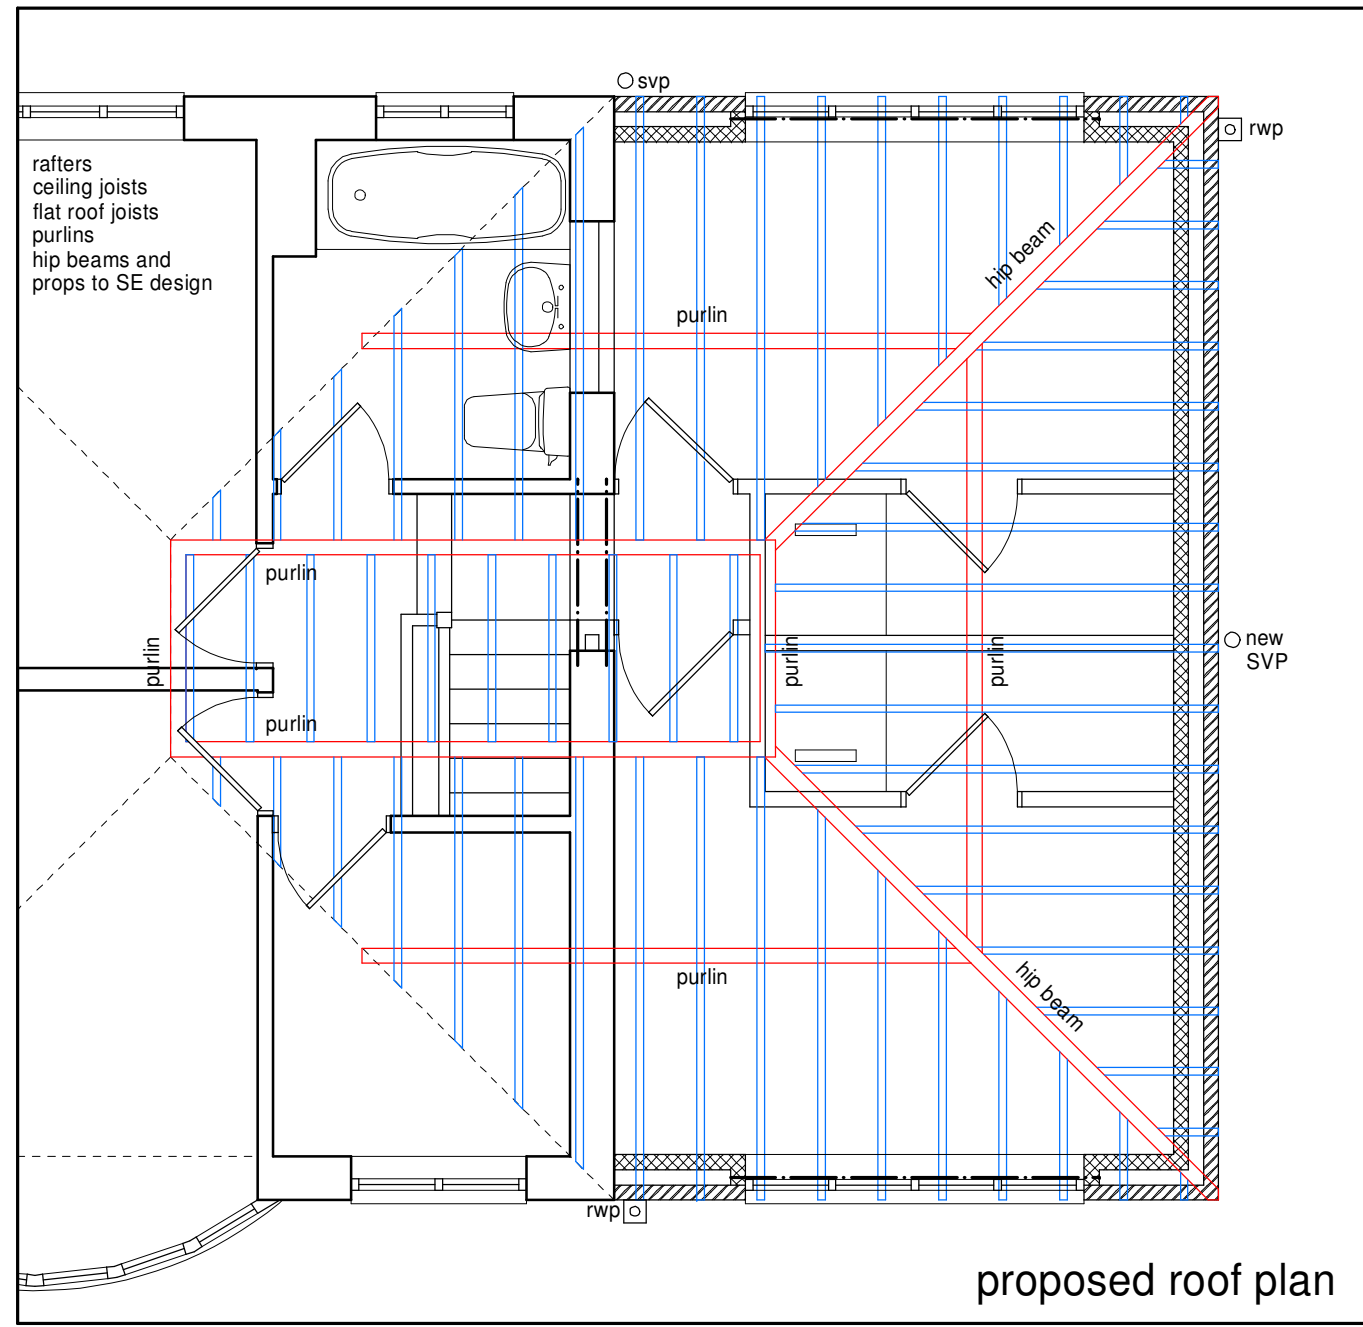

proposed roof plan

This drawing has been prepared for the sole purpose of obtaining Planning Permission and Building Regulation Approval ONLY. All structural calculations are to be checked by structural engineer prior to construction.

All dimensions & details are to be checked on site prior to construction, any discrepancies reported to ExtensionsNW prior to any work undertaken. Any work undertaken prior to full planning & building regulation approval at the builders own risk. ExtensionsNW will not be held responsible for any problems arising.

This drawing is the copyright of ExtensionsNW and any reproduction in whole or part is strictly forbidden. Plotted on 16/02/2026. ExtensionsNW reserve the right to modify and make necessary alterations dependent on site conditions.

D	
C	
B	
A	
DATE	

SCALE 1:50	DATE Jan 2026
DRAWN JDJ	PP B.R
CUSTOMER	
Mr P Derbyshire	
PROJECT	
Extension to the side	
LOCATION	
16 Ash Walk Middleton M24 1JY	
LOCAL AUTHORITY	

<u>Extensions</u> 	
3 Cribben Street, Rawmarsh, Rotherham. BB4 8HZ. Mob: 07964348495 Web: www.extensionsnw.co.uk E-mail: joc@extensionsnw.co.uk	
JOB No.	REV.
3654 - 01	