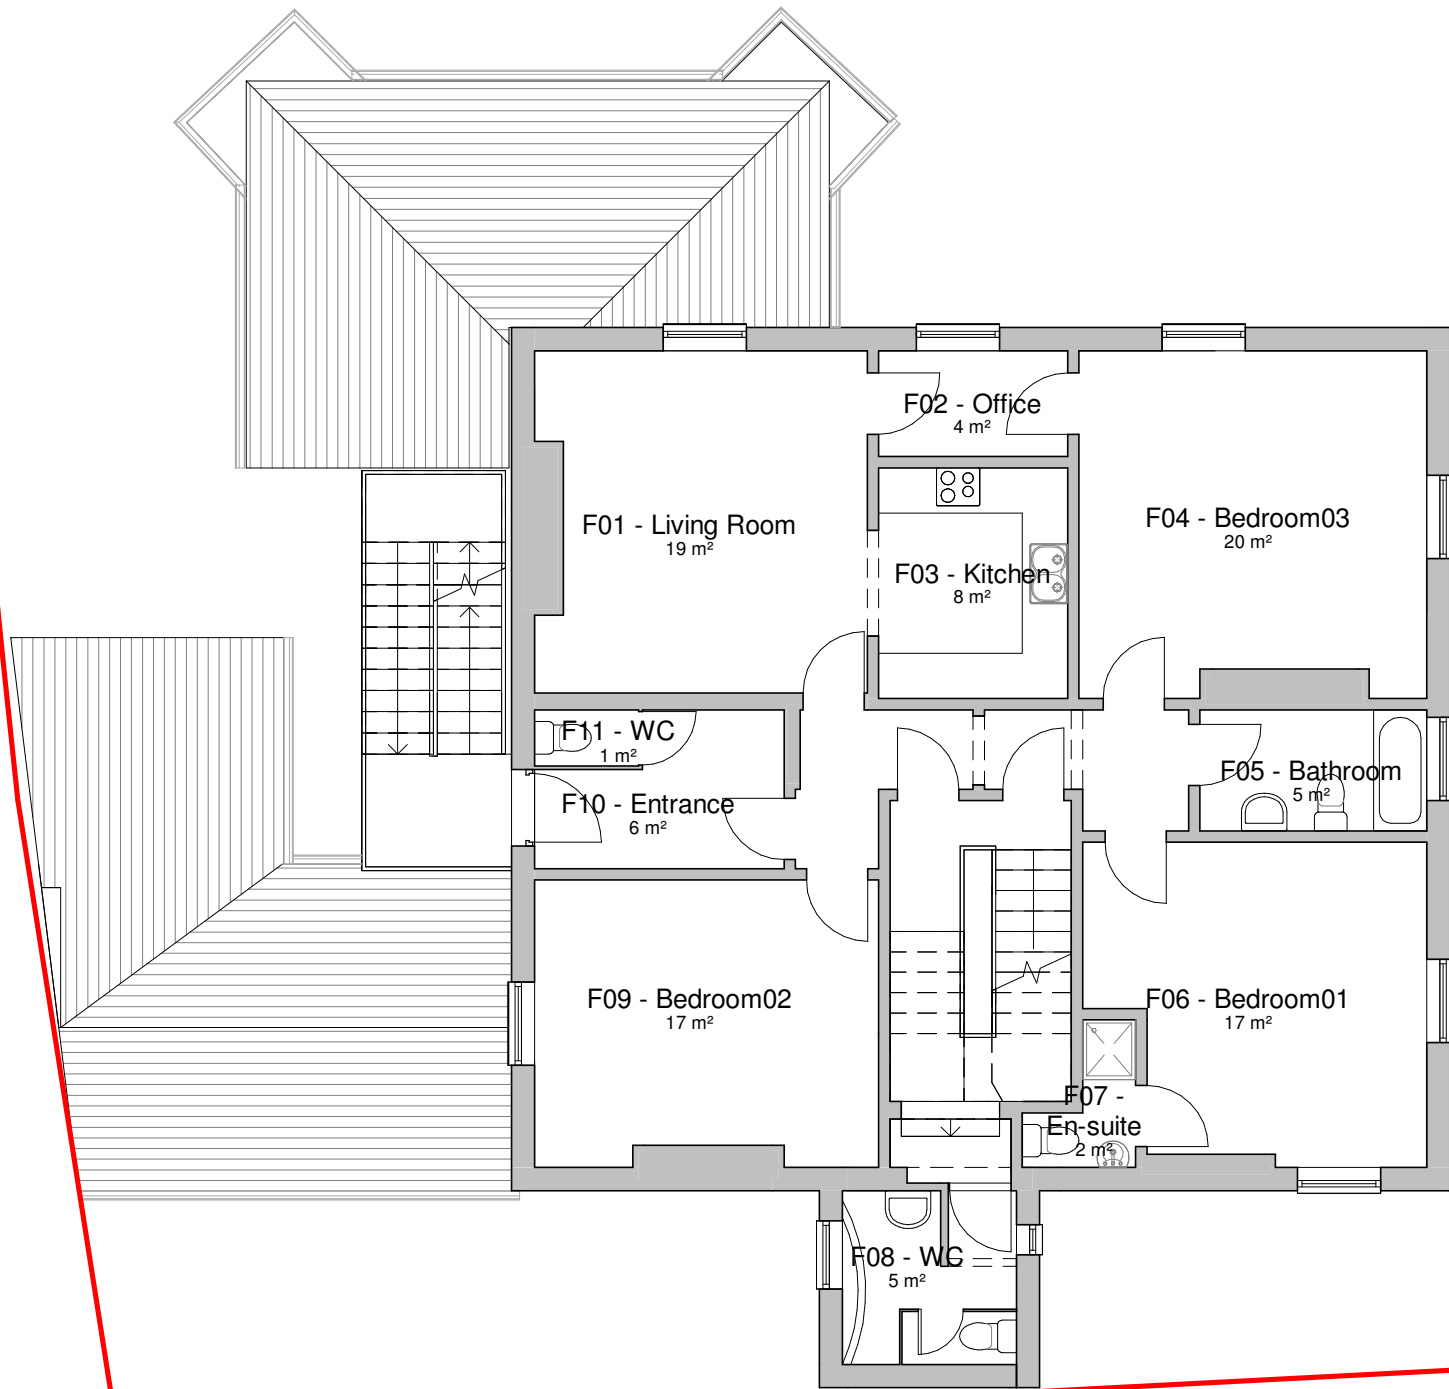


#### General Notes

The Architect shall have no responsibility for any use made of this document other than for that which it was prepared and issued.

All dimensions should be checked on site. Do not scale from this drawing

To be read in conjunction with all other Consultant's drawings.

The Architect to be immediately notified of any discrepancies.

Copyright on this drawing retained by the Architect.

#### LEGEND

 Site Boundary

|     |          |     |     |                                     |                              |
|-----|----------|-----|-----|-------------------------------------|------------------------------|
| P4  | 17/10/25 | SA  | SH  | Amended Proposal                    |                              |
| P3  | 21/02/25 | AK  | SH  | Amended Drawings                    |                              |
| P2  | 16/10/24 | SA  | SH  | Amended Chimney and Windows Details |                              |
| P1  | 26/07/24 | SA  | SH  | Initial Issue                       |                              |
| No. | Date     | Dwn | Chk | App                                 | Revision or reason for issue |

Client  
Brightwise Properties

**createitstudios**  
... leave an impression  
Create It Studios (NW) Ltd  
3 Stevenson Square,  
Manchester  
M1 1DN  
info@createitstudios.co.uk

Project Title  
Reed Hotel, 1 Reed Hill, Rochdale,  
Manchester, OL16 1DF

Scale / North Point  
1 : 100

Drawing Title  
Existing First Floor Plan

|                |          |
|----------------|----------|
| Drawing Number | Revision |
| A1559(01)AP004 | P4       |
| Drawing Status |          |
| Preliminary    |          |