

Original historic windows will be preserved and restored. All other windows are to be replaced with slimline timber sash double-glazed windows with a maximum thickness of 14mm.

LEGEND

- Original Window - to be preserved and restored
- New Window - slimline timber sash double-glazed windows with a maximum thickness of 14mm.

**General Notes**



The Architect shall have no responsibility for any use made of this document other than for that which it was prepared and issued.

All dimensions should be checked on site. Do not scale from this drawing

To be read in conjunction with all other Consultant's drawings.

The Architect to be immediately notified of any discrepancies.

Copyright on this drawing retained by the Architect.

 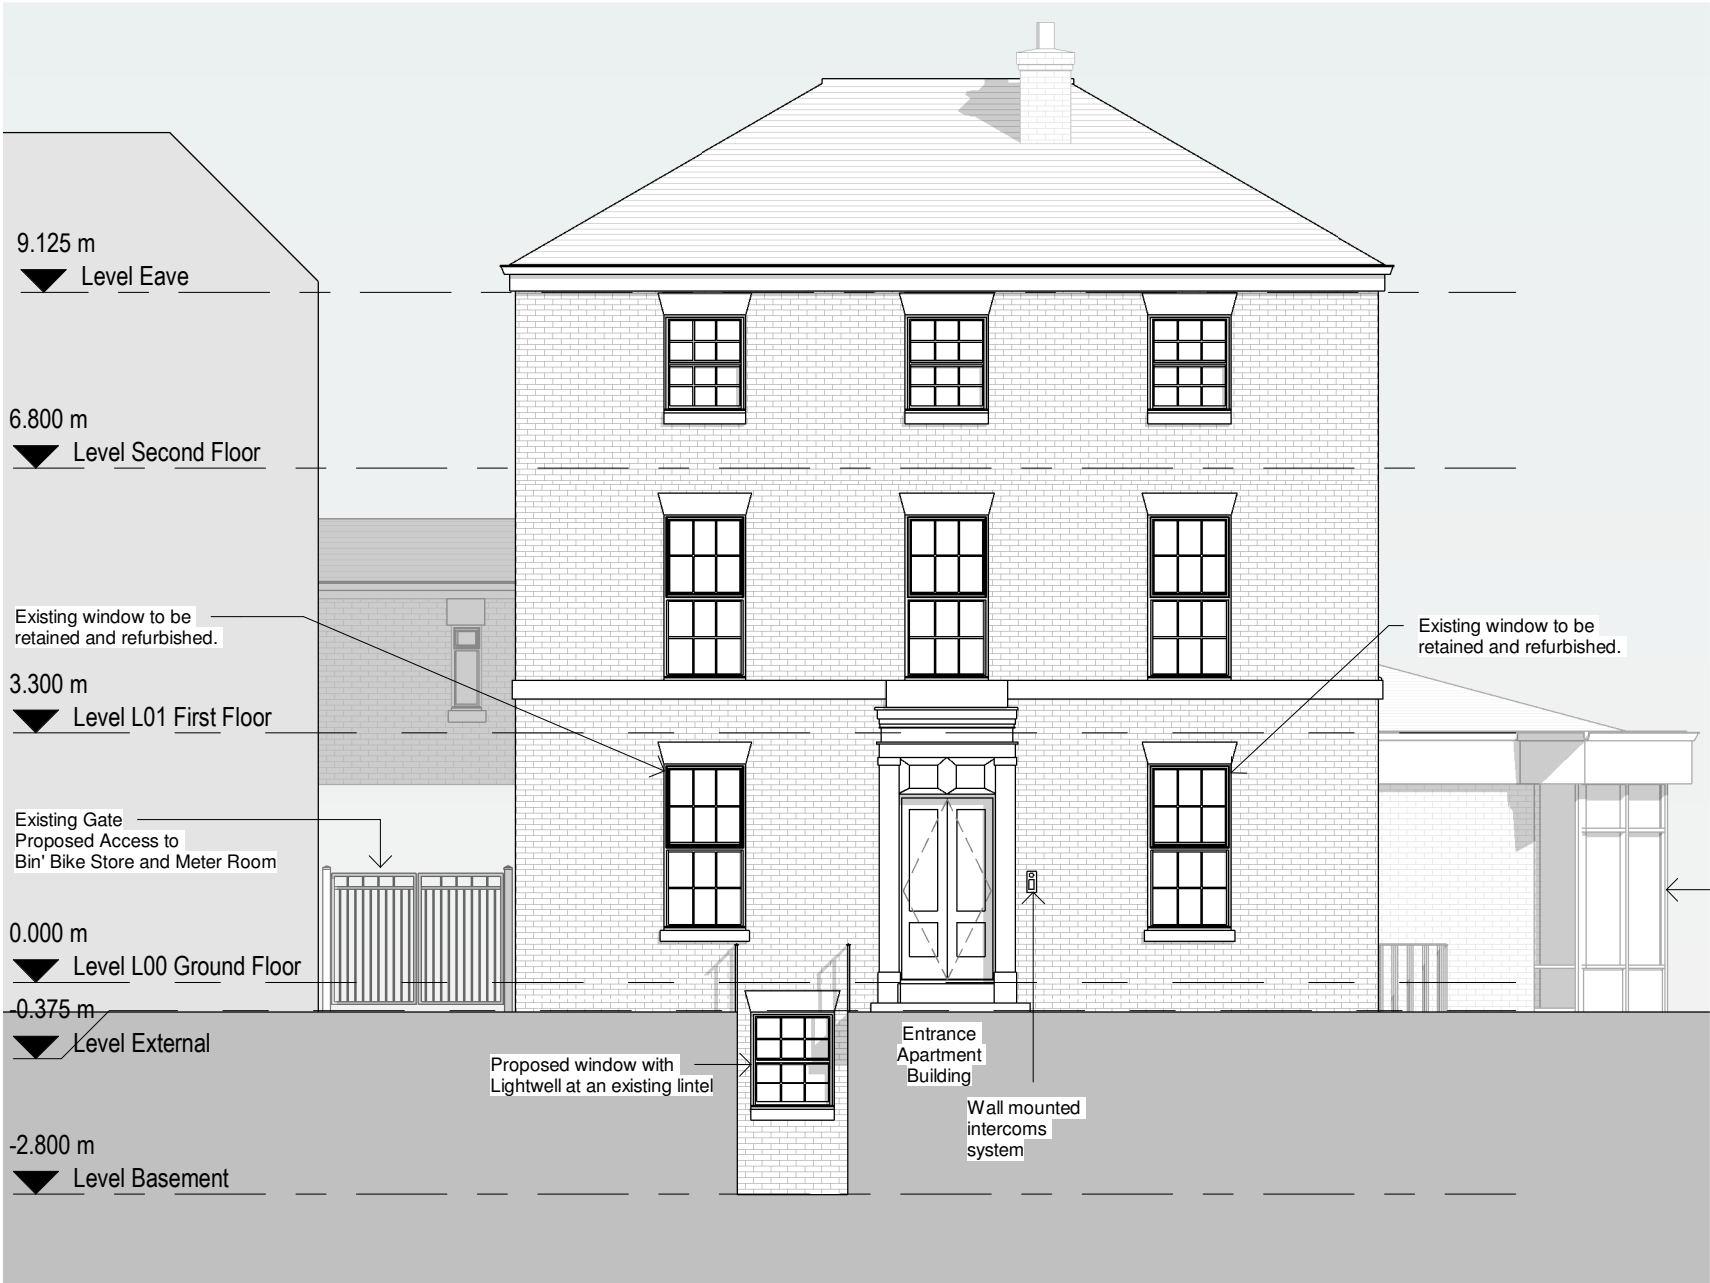

|     |          |     |     |                  |                              |
|-----|----------|-----|-----|------------------|------------------------------|
| P10 | 15/12/25 | AK  | SH  | Amended Proposal |                              |
| P9  | 26/11/25 | SA  | SH  | Amended Proposal |                              |
| P8  | 17/10/25 | SA  | SH  | Amended Proposal |                              |
| P7  | 21/02/25 | AK  | SH  | Amended Proposal |                              |
| P6  | 10/02/25 | AK  | SH  | Amended Proposal |                              |
| P5  | 11/11/24 | SA  | SH  | Amended Windows  |                              |
| P4  | 28/10/24 | SA  | SH  | Amended Proposal |                              |
| P3  | 16/10/24 | SA  | SH  | Amended Proposal |                              |
| P2  | 06/08/24 | SA  | SH  | Amended Proposal |                              |
| P1  | 29/07/24 | SA  | SH  | Initial Issue    |                              |
| No. | Date     | Dwn | Chk | App              | Revision or reason for issue |

Client  
Brightwise Properties

create **it** studios  
... leave an impression

Create It Studios (NW) Ltd  
3 Stevenson Square,  
Manchester  
M1 1DN  
info@createitstudios.co.uk

Project Title  
Reed Hotel, 1 Reed Hill, Rochdale,  
Manchester, OL16 1DF

Scale / North Point  
As indicated

Drawing Title  
Proposed East Elevation

|                |          |
|----------------|----------|
| Drawing Number | Revision |
| A1559(02)AP006 | P10      |
| Drawing Status |          |
| Preliminary    |          |