

Original historic windows will be preserved and restored. All other windows are to be replaced with slimline timber sash double-glazed windows with a maximum thickness of 14mm.

LEGEND

- Original Window - to be preserved and restored
- New Window - slimline timber sash double-glazed windows with a maximum thickness of 14mm.

General Notes



The Architect shall have no responsibility for any use made of this document other than for that which it was prepared and issued.

All dimensions should be checked on site. Do not scale from this drawing

To be read in conjunction with all other Consultant's drawings.


The Architect to be immediately notified of any discrepancies.

Copyright on this drawing retained by the Architect.

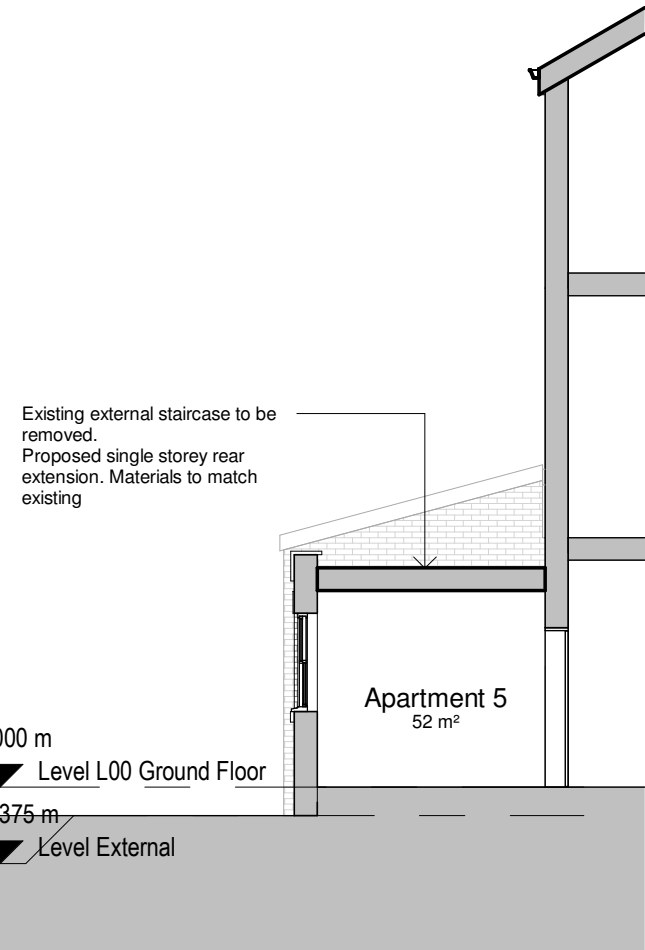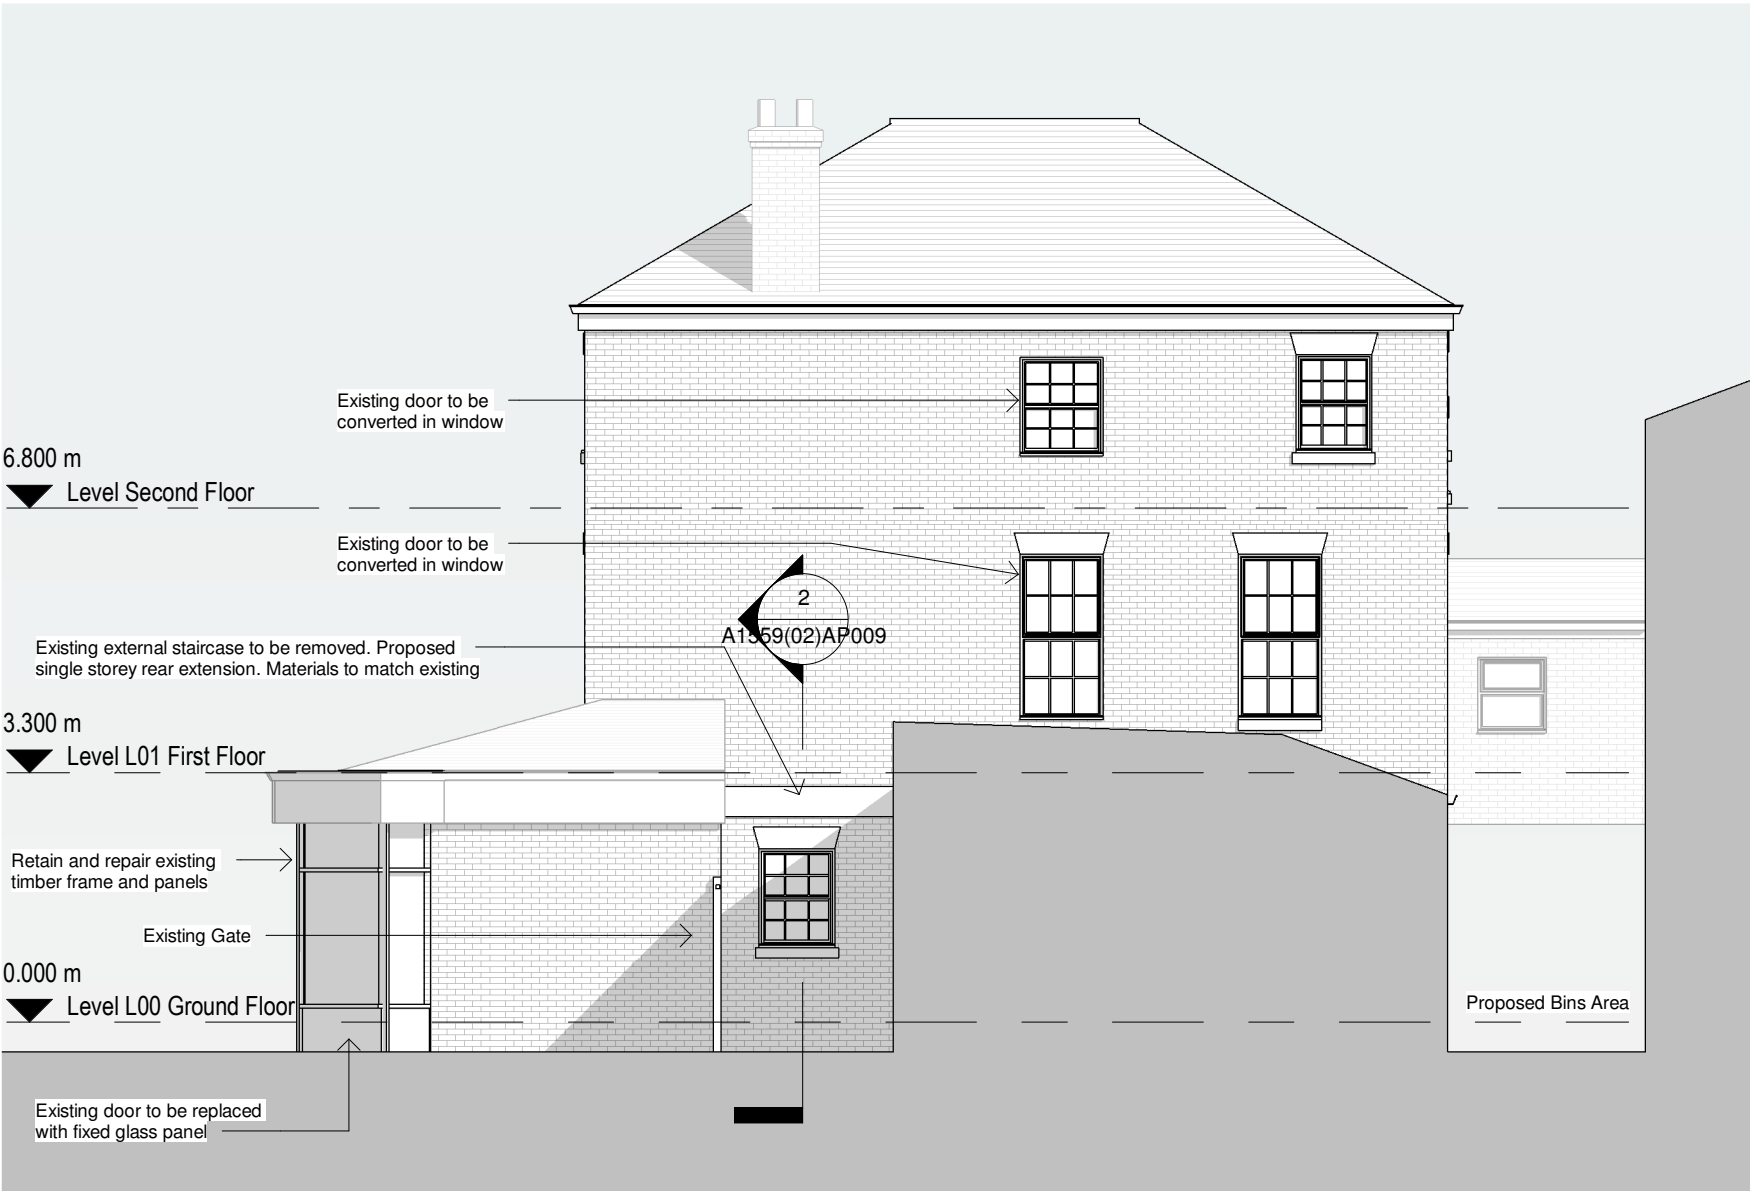

1 Proposed West Elevation
1 : 100

2 Section Extension
1 : 100

 

P9	15/12/25	AK	SH	Amended Proposal	
P8	26/11/25	SA	SH	Amended Proposal	
P7	17/10/25	SA	SH	Amended Proposal	
P6	21/02/25	AK	SH	Amended Proposal	
P5	10/02/25	AK	SH	Amended Proposal	
P4	28/10/24	SA	SH	Amended Proposal	
P3	16/10/24	SA	SH	Amended Proposal	
P2	06/08/24	SA	SH	Amended Proposal	
P1	29/07/24	SA	SH	Initial Issue	
No.	Date	Dwn	Chk	App	Revision or reason for issue

Client
Brightwise Properties

create it studios
... leave an impression

Create It Studios (NW) Ltd
3 Stevenson Square,
Manchester
M1 1DN
info@createitstudios.co.uk

Project Title
Reed Hotel, 1 Reed Hill, Rochdale,
Manchester, OL16 1DF

Scale / North Point
As indicated

Drawing Title
Proposed West Elevation

Drawing Number	Revision
A1559(02)AP009	P9
Drawing Status	
Preliminary	