


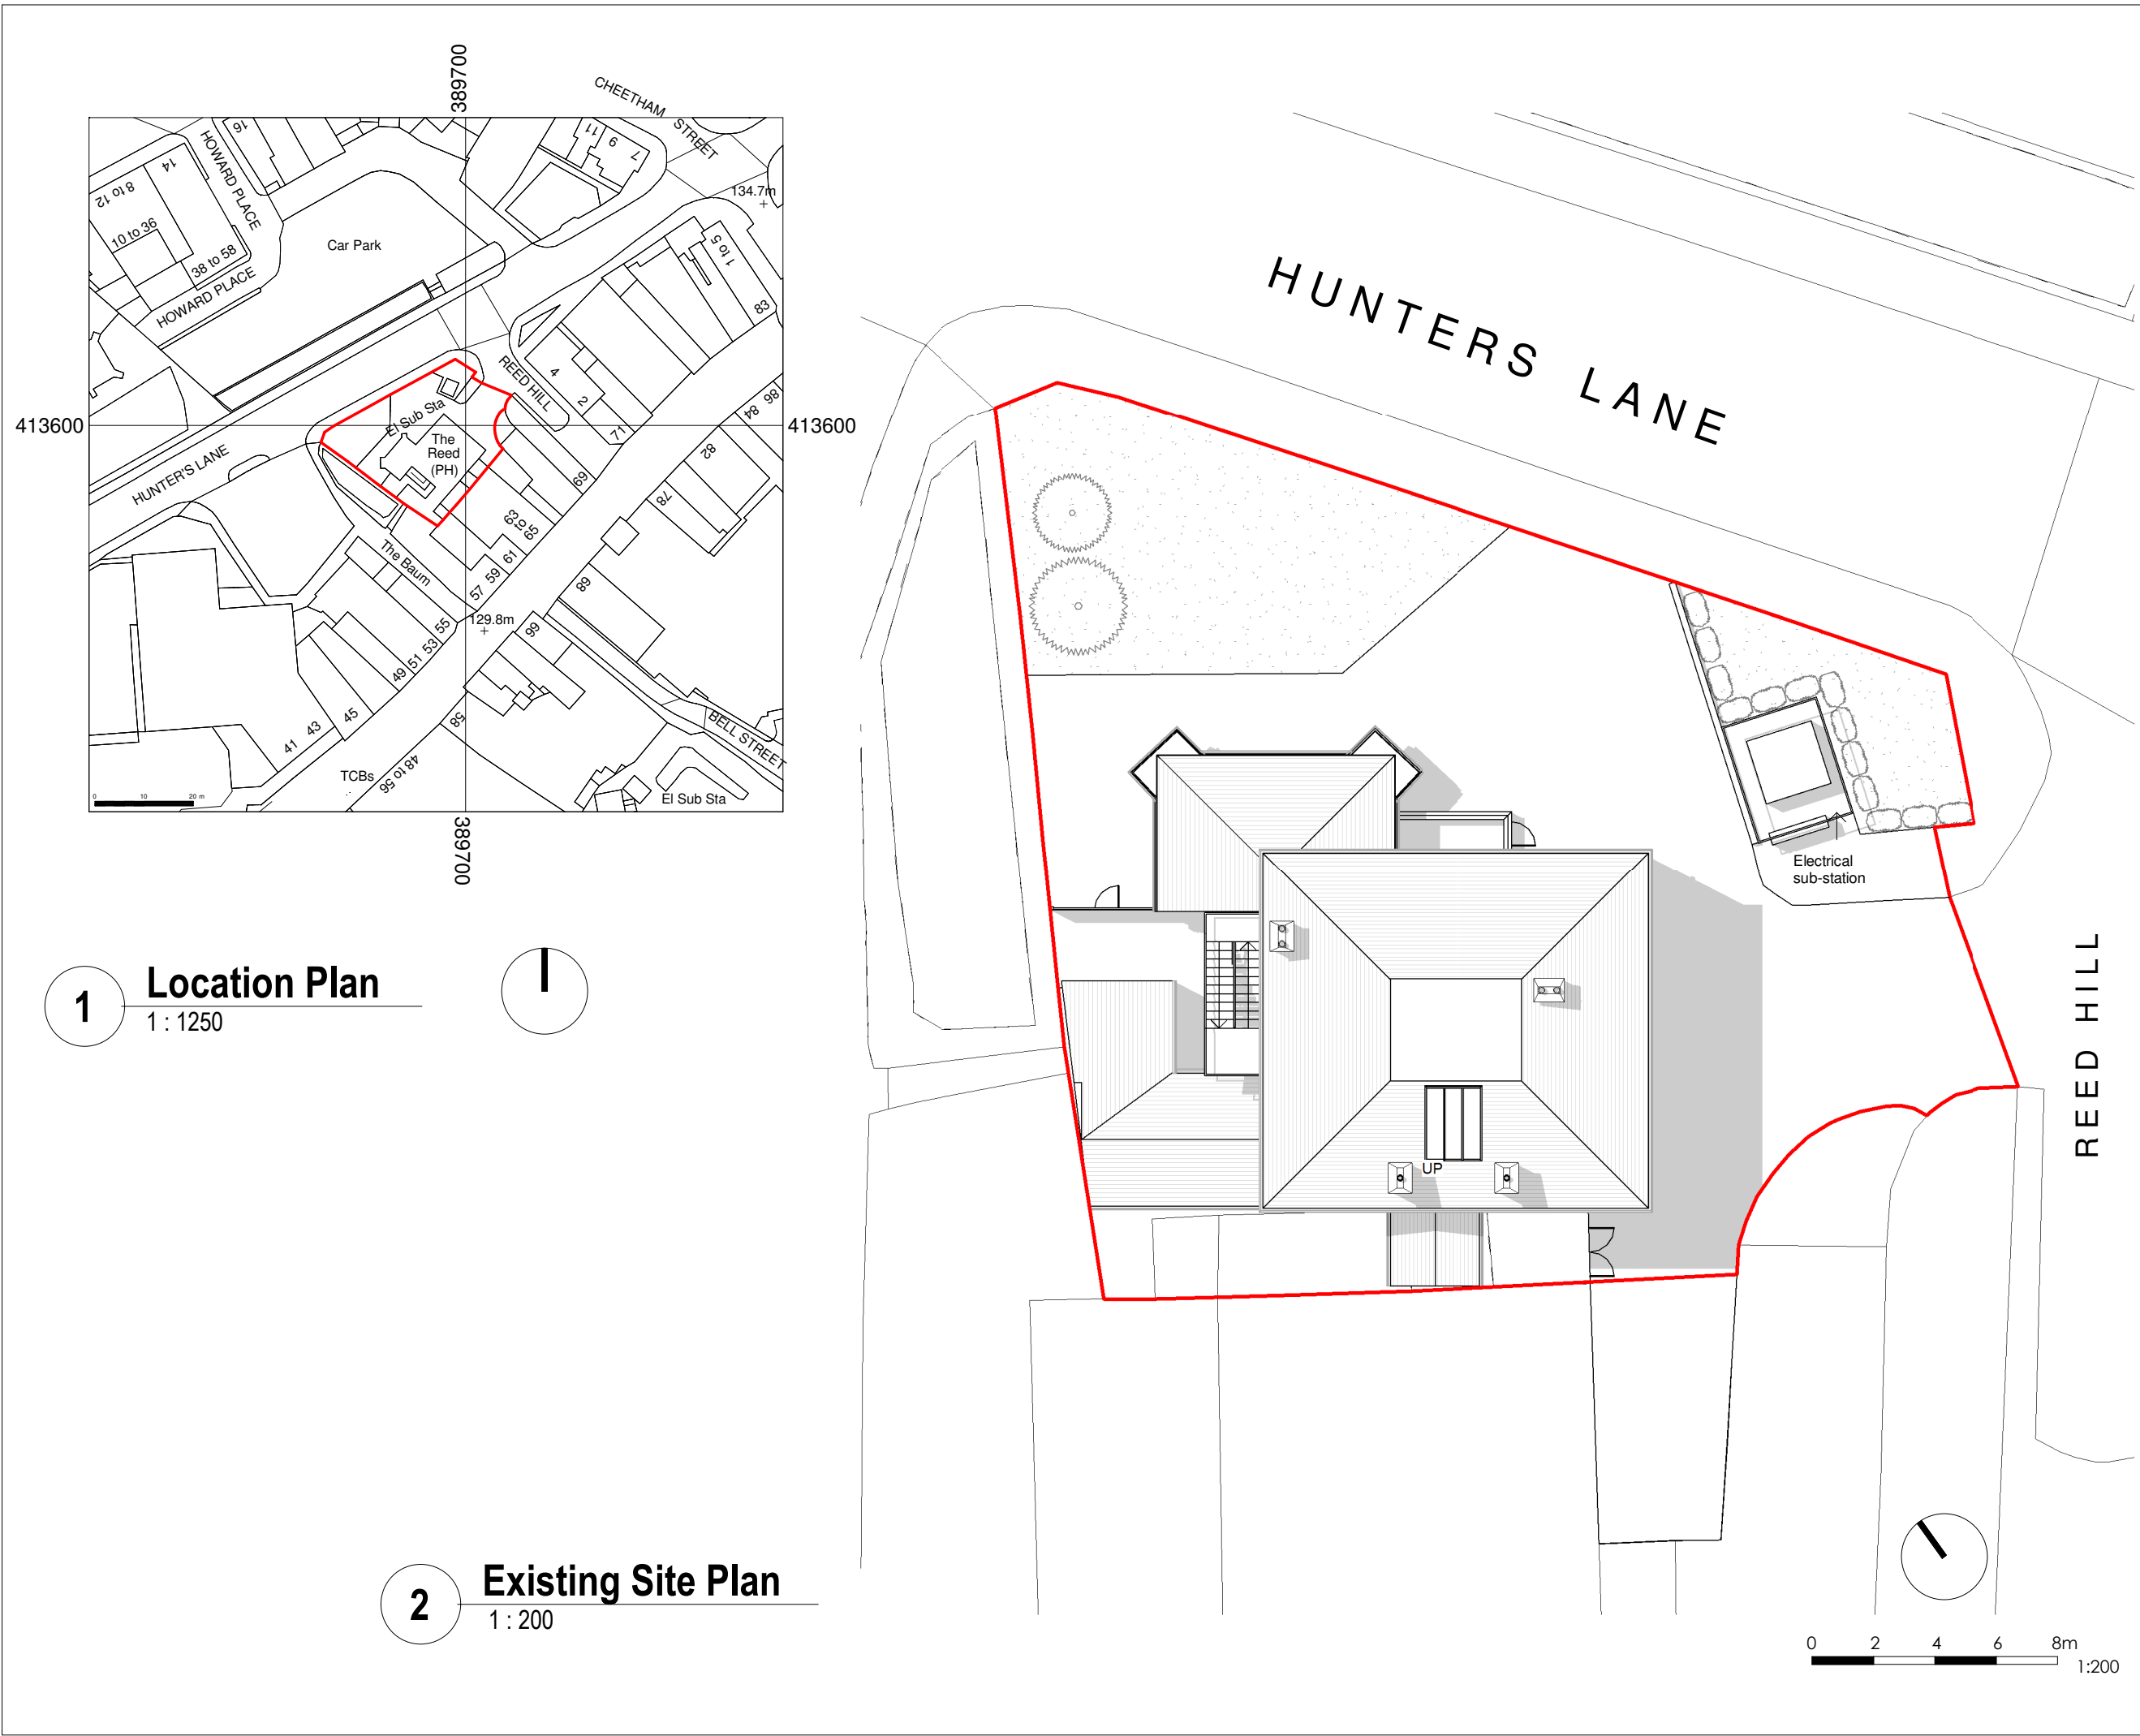

General Notes

The Architect shall have no responsibility for any use made of this document other than for that which it was prepared and issued.

All dimensions should be checked on site. Do not scale from this drawing

To be read in conjunction with all other Consultant's drawings.

The Architect to be immediately notified of any discrepancies.

Copyright on this drawing retained by the Architect.

LEGEND

— Site Boundary

P4	21/02/25	AK	SH	Amended Drawings	
P3	10/02/25	AK	SH	Amended Drawings	
P2	16/10/24	SA	SH	Amended Chimney and Windows Details	
P1	26/07/24	SA	SH	Initial Issue	
No.	Date	Dwn	Chk	App	Revision or reason for issue

Client
Brightwise Properties

createitstudios
... leave an impression

Create It Studios (NW) Ltd
3 Stevenson Square,
Manchester
M1 1DN
info@createitstudios.co.uk

Project Title
Reed Hotel, 1 Reed Hill, Rochdale,
Manchester, OL16 1DF

Scale / North Point
As indicated

Drawing Title
Location Plan And Existing Site Plan

Drawing Number	Revision
A1559(01)AP001	P4
Drawing Status	
Preliminary	