



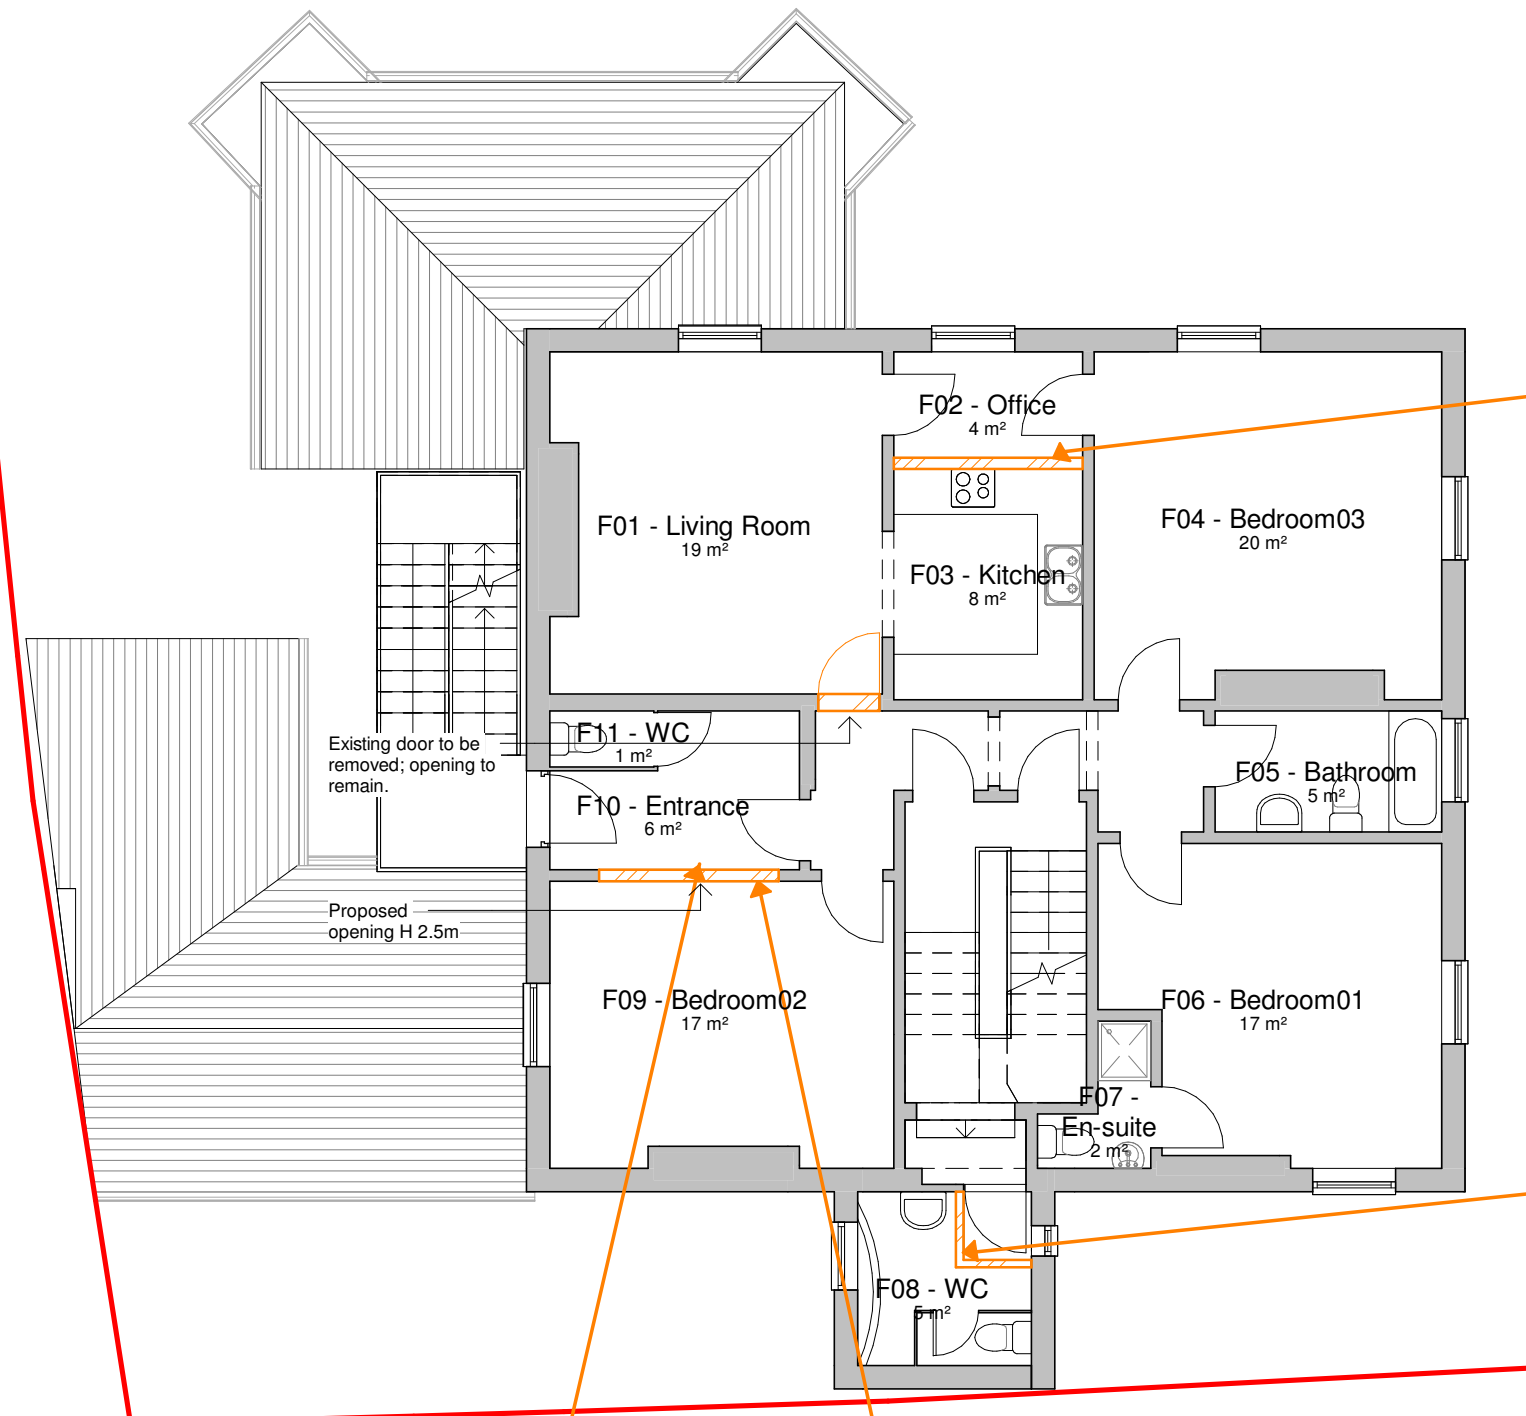

0 1 2 3 4m
1:100

 

General Notes
The Architect shall have no responsibility for any use made of this document other than for that which it was prepared and issued.
All dimensions should be checked on site. Do not scale from this drawing.
To be read in conjunction with all other Consultant's drawings.
The Architect to be immediately notified of any discrepancies.
Copyright on this drawing retained by the Architect.

LEGEND
Site Boundary
Demolished Wall

P1 17/10/25 SA SH Initial Issue
No. Date Dwn Chk App Revision or reason for issue

Client
Brightwise Properties

createitstudios
... leave an impression
Create It Studios (NW) Ltd
3 Stevenson Square,
Manchester
M1 1DN
info@createitstudios.co.uk

Project Title
Reed Hotel, 1 Reed Hill, Rochdale,
Manchester, OL16 1DF

Scale / North Point
As indicated

Drawing Title
Demolished First Floor Plan

Drawing Number
A1559(01)AP016
Drawing Status
Preliminary
Revision
P1