


Original historic windows will be preserved and restored. All other windows are to be replaced with slimline timber sash double-glazed windows with a maximum thickness of 14mm.

LEGEND

- Original Window - to be preserved and restored
- New Window - slimline timber sash double-glazed windows with a maximum thickness of 14mm.

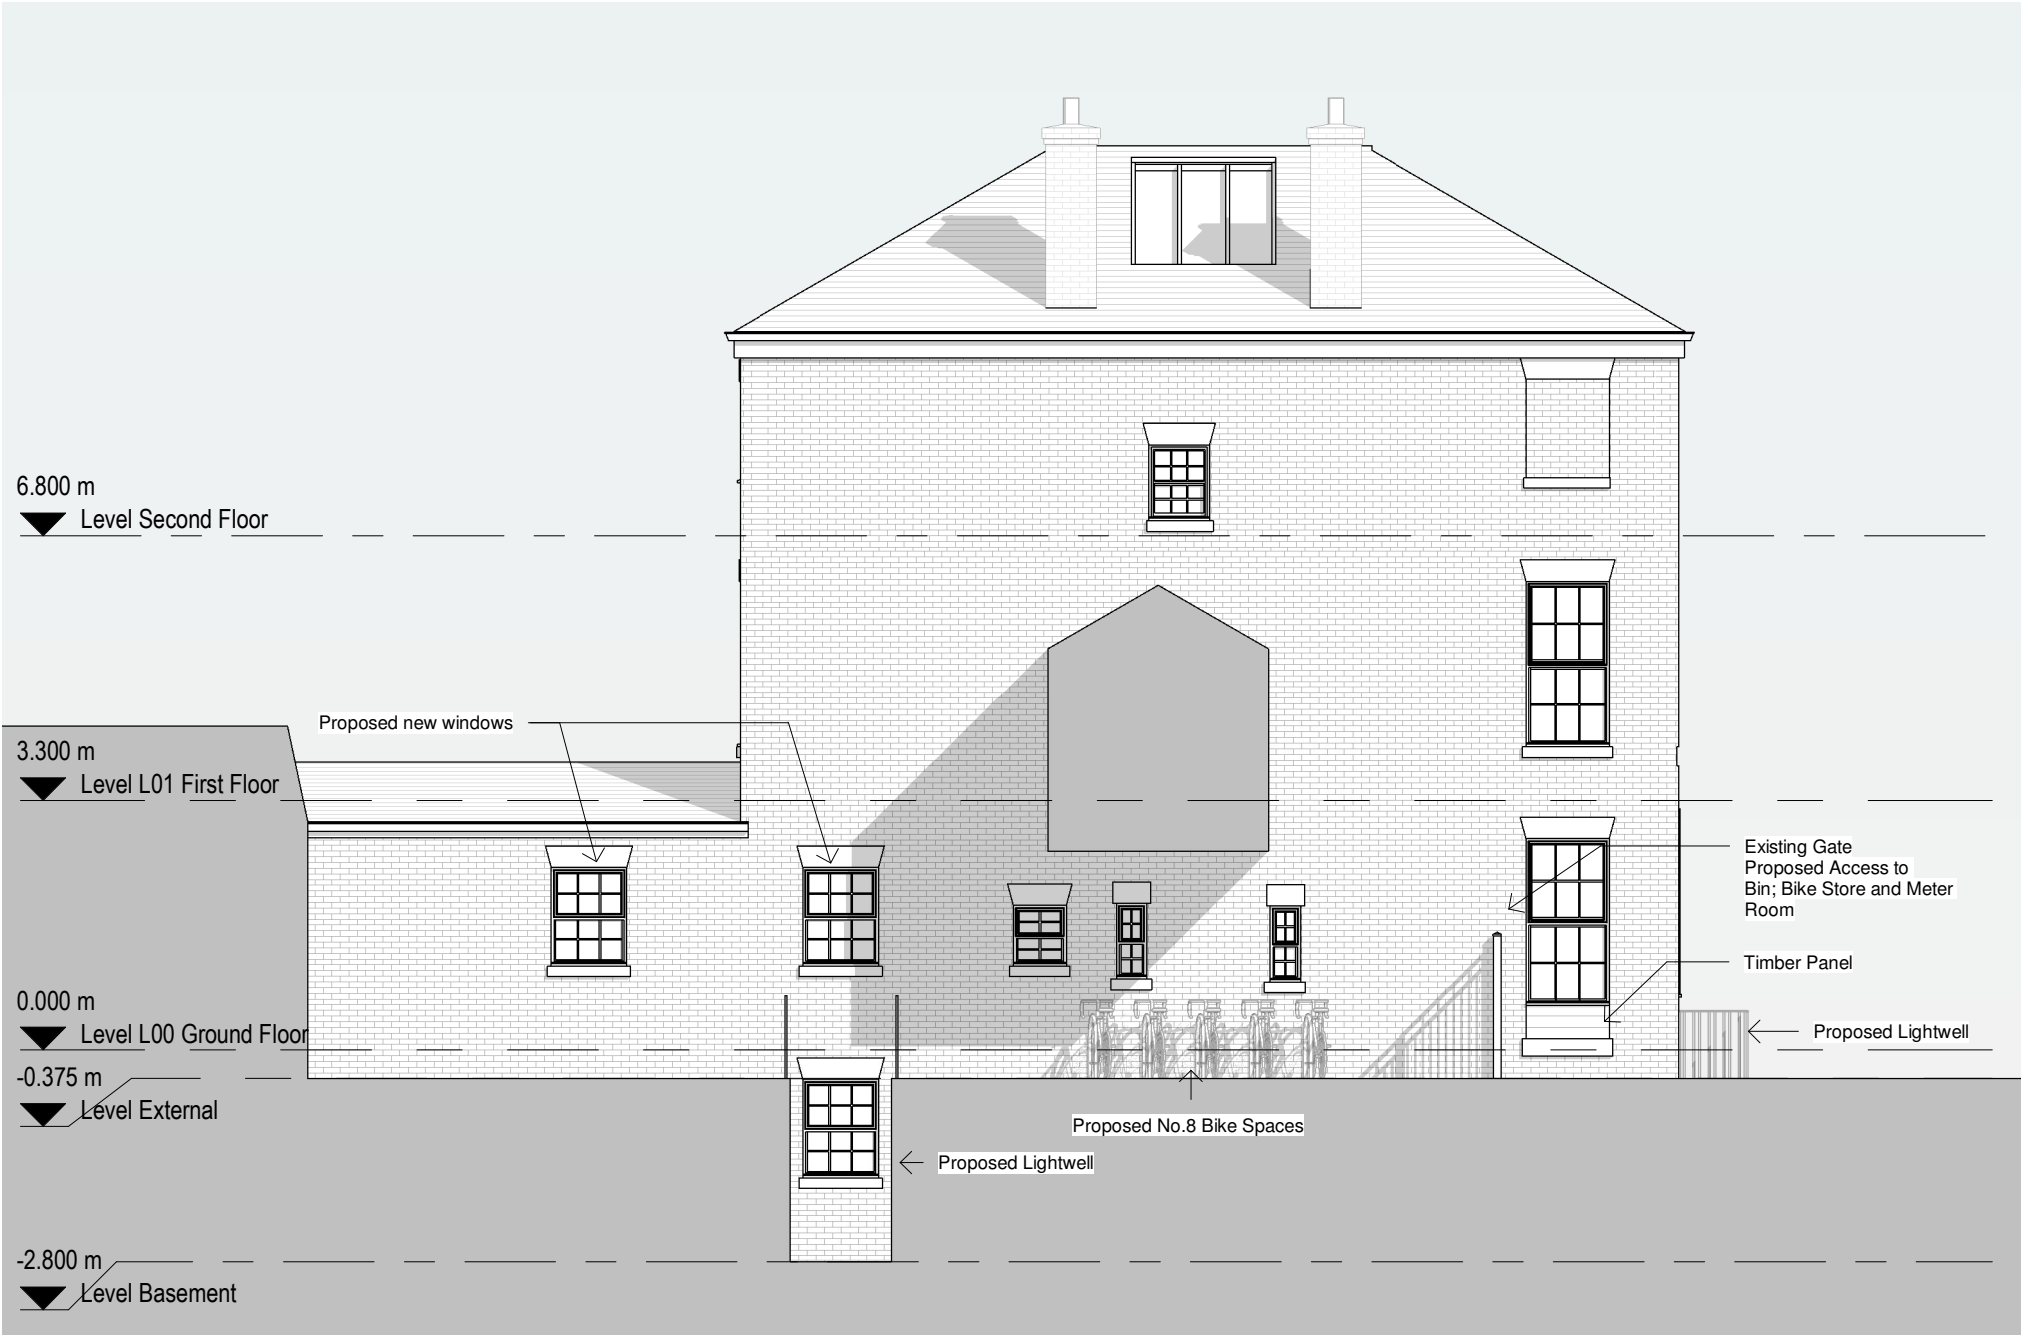

General Notes

The Architect shall have no responsibility for any use made of this document other than for that which it was prepared and issued.
All dimensions should be checked on site. Do not scale from this drawing.
To be read in conjunction with all other Consultant's drawings.
The Architect to be immediately notified of any discrepancies.
Copyright on this drawing retained by the Architect.

P10	04/02/26	AK	SH	Amended Windows	
P9	26/11/25	SA	SH	Amended Proposal	
P8	17/10/25	SA	SH	Amended Proposal	
P7	21/02/25	AK	SH	Amended Proposal	
P6	10/02/25	AK	SH	Amended Proposal	
P5	11/11/24	SA	SH	Amended Windows	
P4	28/10/24	SA	SH	Amended Proposal	
P3	16/10/24	SA	SH	Amended Proposal	
P2	06/08/24	SA	SH	Amended Proposal	
P1	29/07/24	SA	SH	Initial Issue	
No.	Date	Dwn	Chk	App	Revision or reason for issue

Client
Brightwise Properties

createitstudios
... leave an impression
Create It Studios (NW) Ltd
3 Stevenson Square,
Manchester
M1 1DN
info@createitstudios.co.uk

Project Title
Reed Hotel, 1 Reed Hill, Rochdale,
Manchester, OL16 1DF

Scale / North Point
As indicated

Drawing Title
Proposed South Elevation

Drawing Number	Revision
A1559(02)AP008	P10
Drawing Status	
Preliminary	