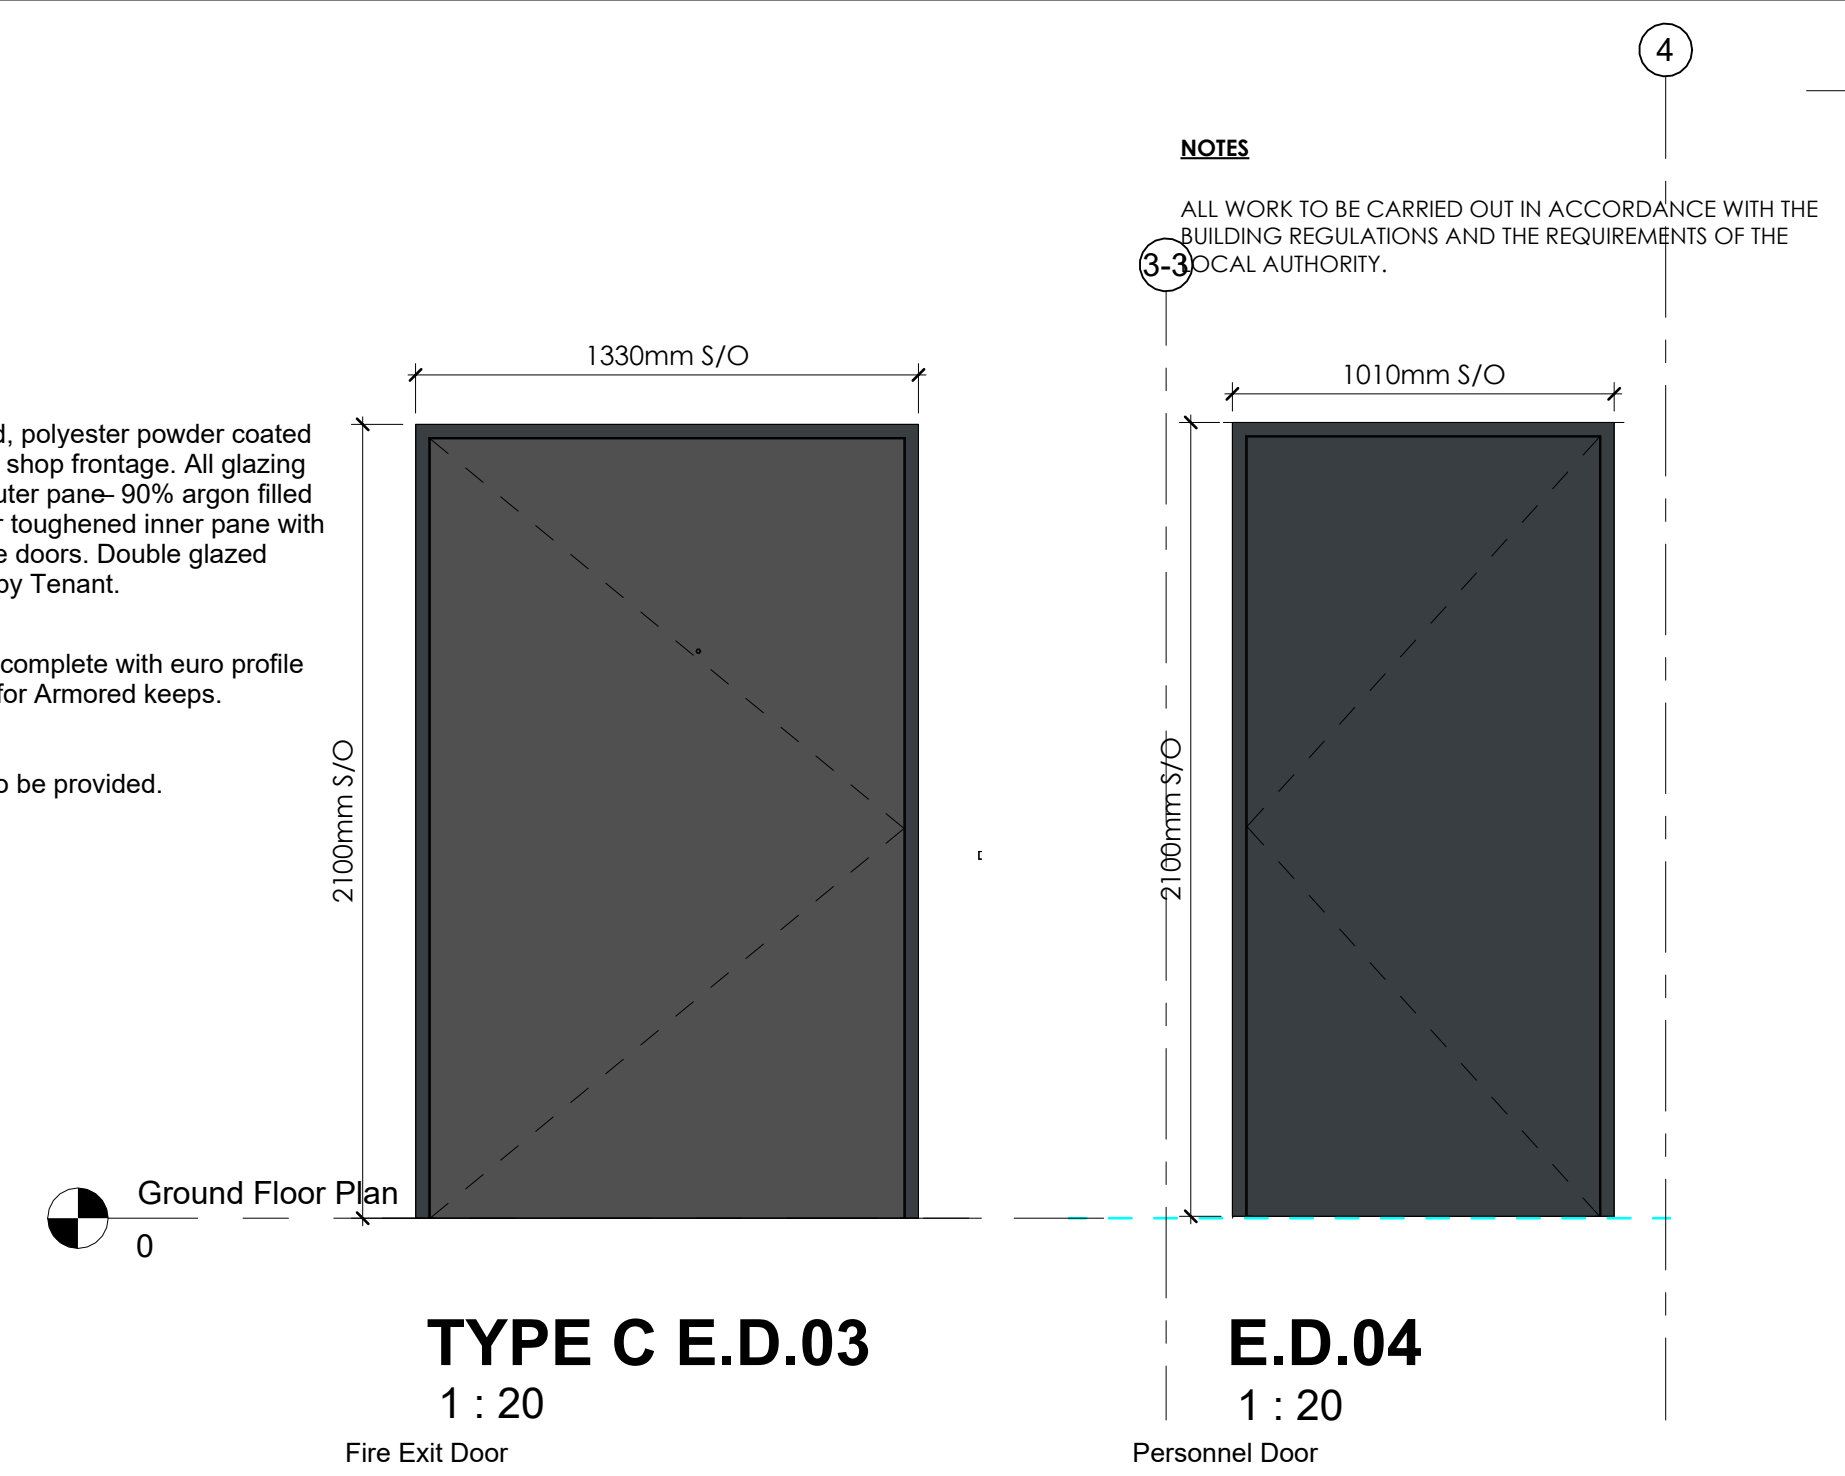


Ground Floor Plan

Curtain walling head height

3000

341 1120 1120 1135

6 5-1

CW-03
Type A

1 · 20



Fire Exit Door

Fire Exit Door


Single leaf powder coated security steel doors to include anti vermin brush strips, fitted with door viewer, Push Bar device to facilitate easy escape in case of fire, and be locking/unlocking from outside. Door to be set at slab level and be flush with external level. Door to achieve U Value 1.6 W/m²K. Refer to Landlords specification for preferred supplier. Door Finish to be RAL 7016

Personnel Door

Personnel Door

Single leaf powder coated security steel doors
to include anti vermin brush strips, fitted with
door viewer, including Push Bar device to facilitate easy
escape in case of fire, and be locking/unlocking from outside.
Door to be set at slab level and be flush with external level.
Door to achieve U Value 1.6 W/m²K. Refer to Landlords
specification for preferred supplier. Door to be RAL 7016

QUANTITY
1 No. of Each Door

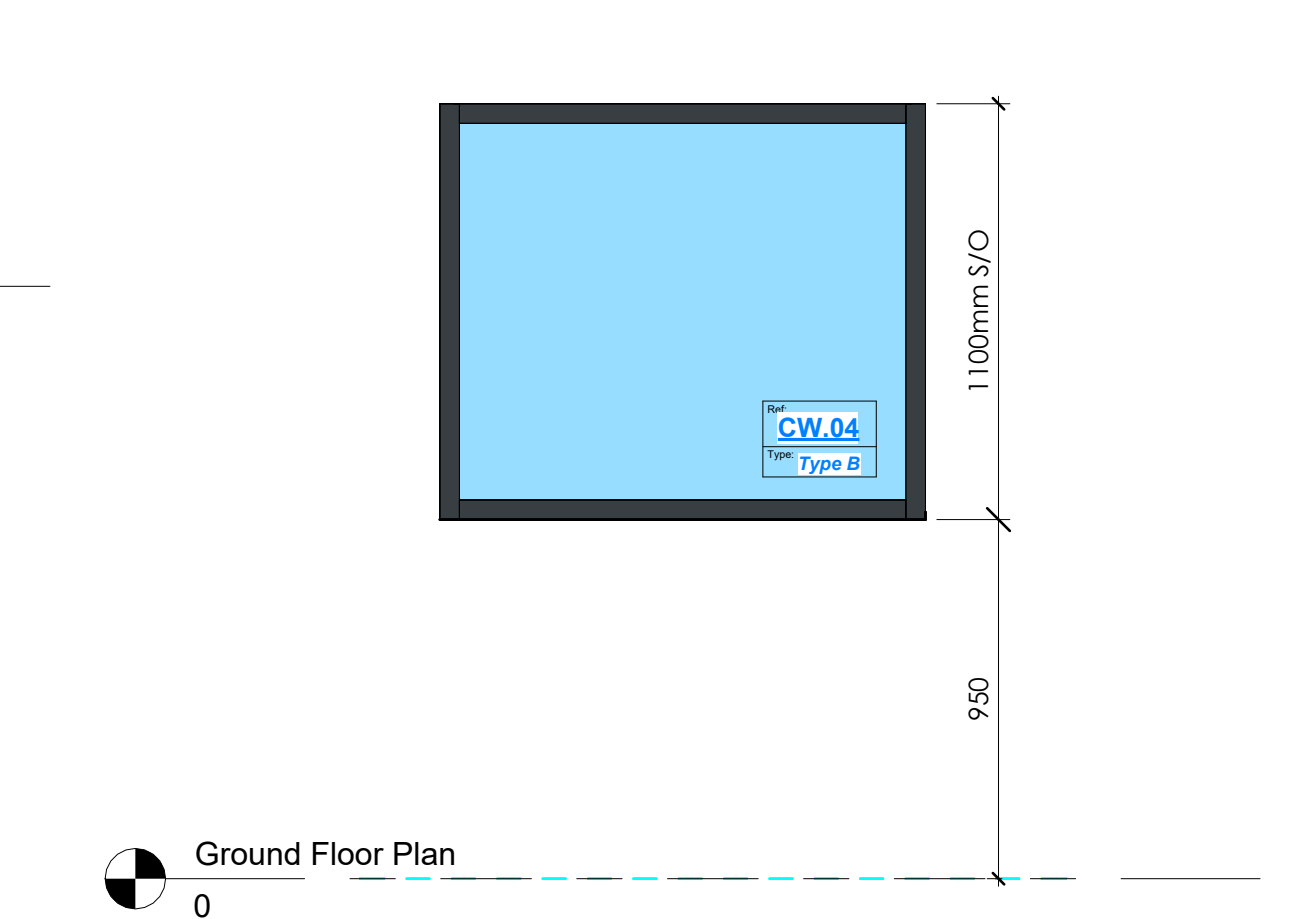

C05	Drawings updated with latest comments from Metcalf /Direct Detailing, etc.	SD	IR	27.11.25
C06	Drawings updated with metcalf comments dated 23.10.2025 Back Type Updated As Contractor E-mail dated 03.11.25. Proposed Section Detail A. Drawing Number amended from 3003 to 3006. Latest Structural Engineers Model Added.	SD	IR	10.11.25
C08	Additional Section Details for Roiled PCF Area added. Proposed External Ground floor level to elevations added. Information / drawing added to cover information requested for conditions sign on.	SD	IR	17.10.25
C09	CONSTRUCTION ISSUE	SD	IR	10.10.25
C01	FIRST ISSUE	SD	IR	20.02.25

REV	DESCRIPTION	BY	CHKD	DATE
-----	-------------	----	------	------

LOROC
ARCHITECTS

5TH FLOOR, 15 ST. PAUL'S STREET, WEST,
LEEDS, LS1 2JG
T: 0113 233 7755
W: www.jarac.co.uk

PROJECT
TESCO STORE - OLDHAM ROAD,
ROCHDALE

PROPOSED CURTAIN WALLING DETAILS

DRAWING NO.
1630-LRC-ZZ-XX-DR-A-5000

PROJECT NO.	1630	REVISION	C05
SCALE	1 : 20 @ A1	DATE	01/05/25
DRAWN BY	SD	CHECKED BY	IR

PURPOSE OF ISSUE

☐ PLANNING	☐ BUILDING REGS	☐ TENDER
☐ COMMENT	☐ INFORMATION	☒ CONSTRUCTION

THIS DRAWING IS COPYRIGHT AND THE INTELLECTUAL PROPERTY OF LOROC ARCHITECTS LIMITED. THIS DRAWING MAY NOT BE REPRODUCED IN WHOLE OR IN PART WITHOUT WRITTEN AUTHORITY. NO DIMENSIONS TO BE SCALED FROM THIS DRAWING. ALL DIMENSIONS TO BE CHECKED ON SITE PRIOR TO COMMENCEMENT OF WORKS AND ANY DISCREPANCIES REPORTED TO THE ARCHITECT/ ENGINEERY CONTRACTOR.