



NOTES

ALL WORK TO BE CARRIED OUT IN ACCORDANCE WITH THE BUILDING REGULATIONS AND THE REQUIREMENTS OF THE LOCAL AUTHORITY.

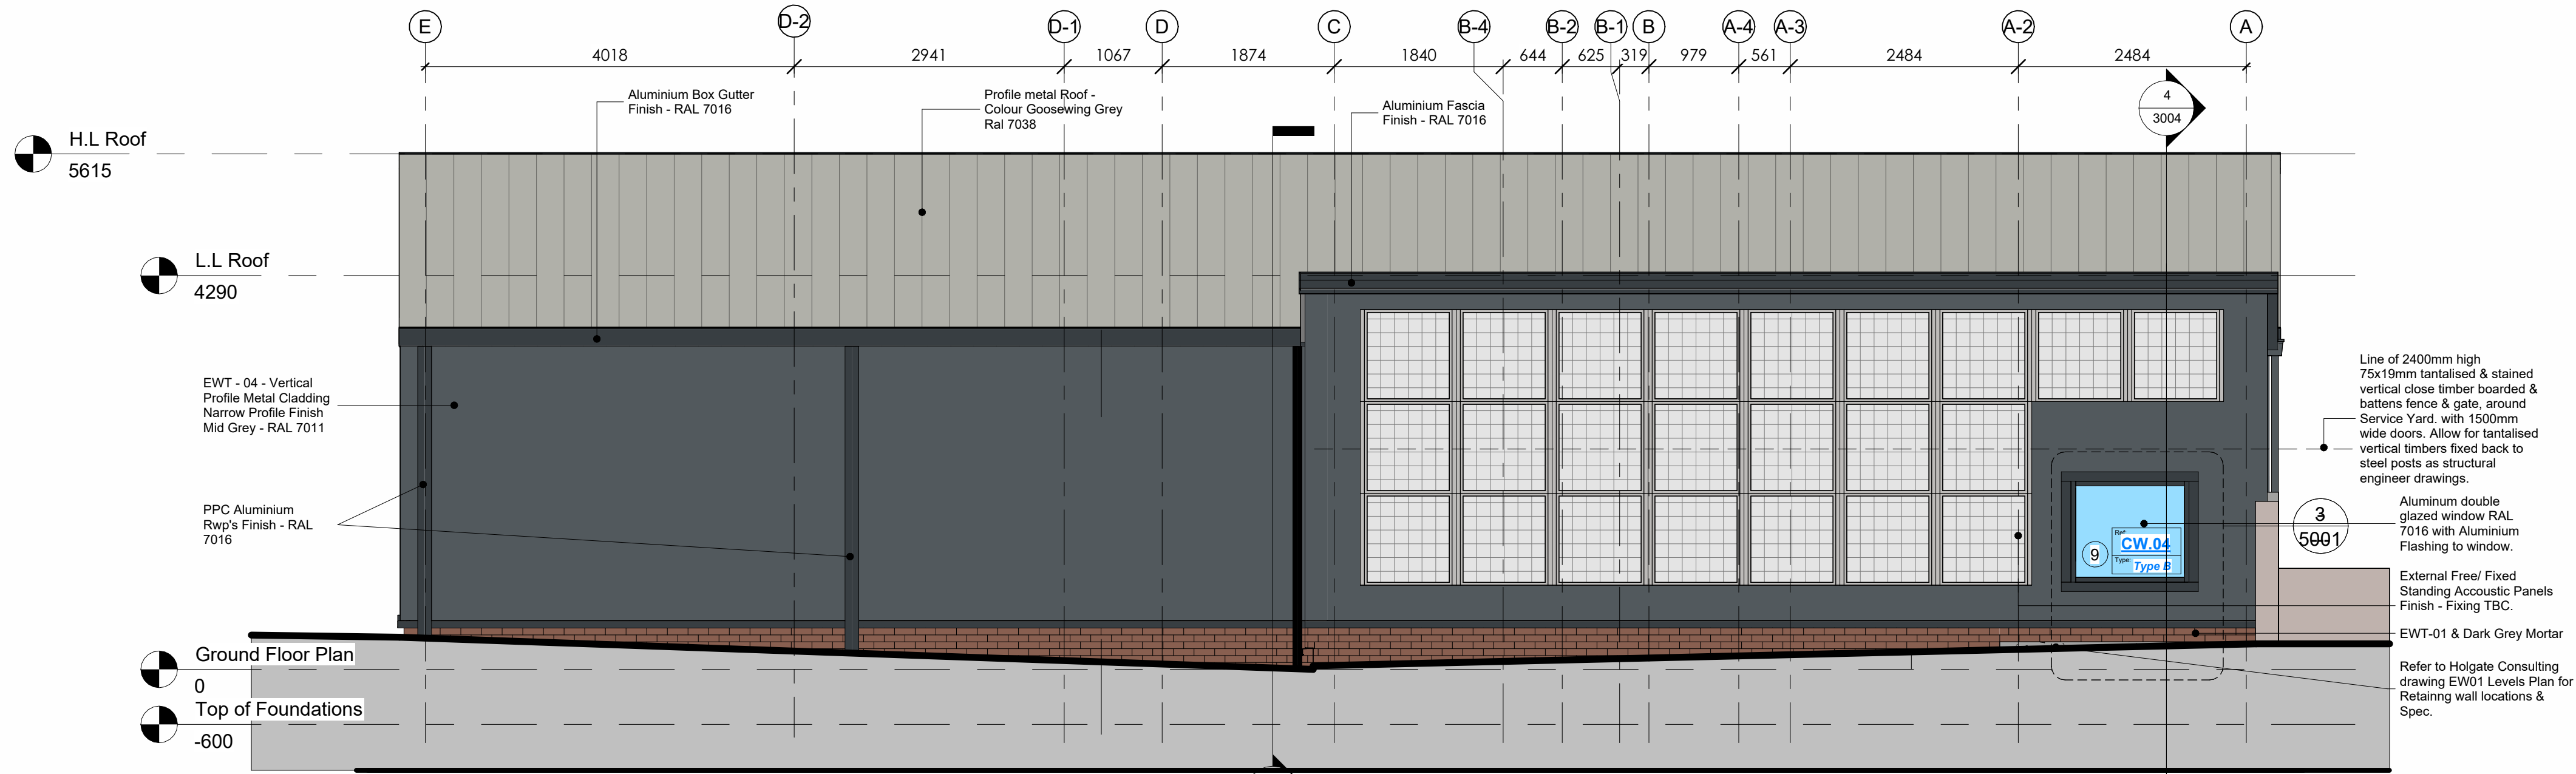


PROPOSED EAST ELEVATION (E3)

1 : 50

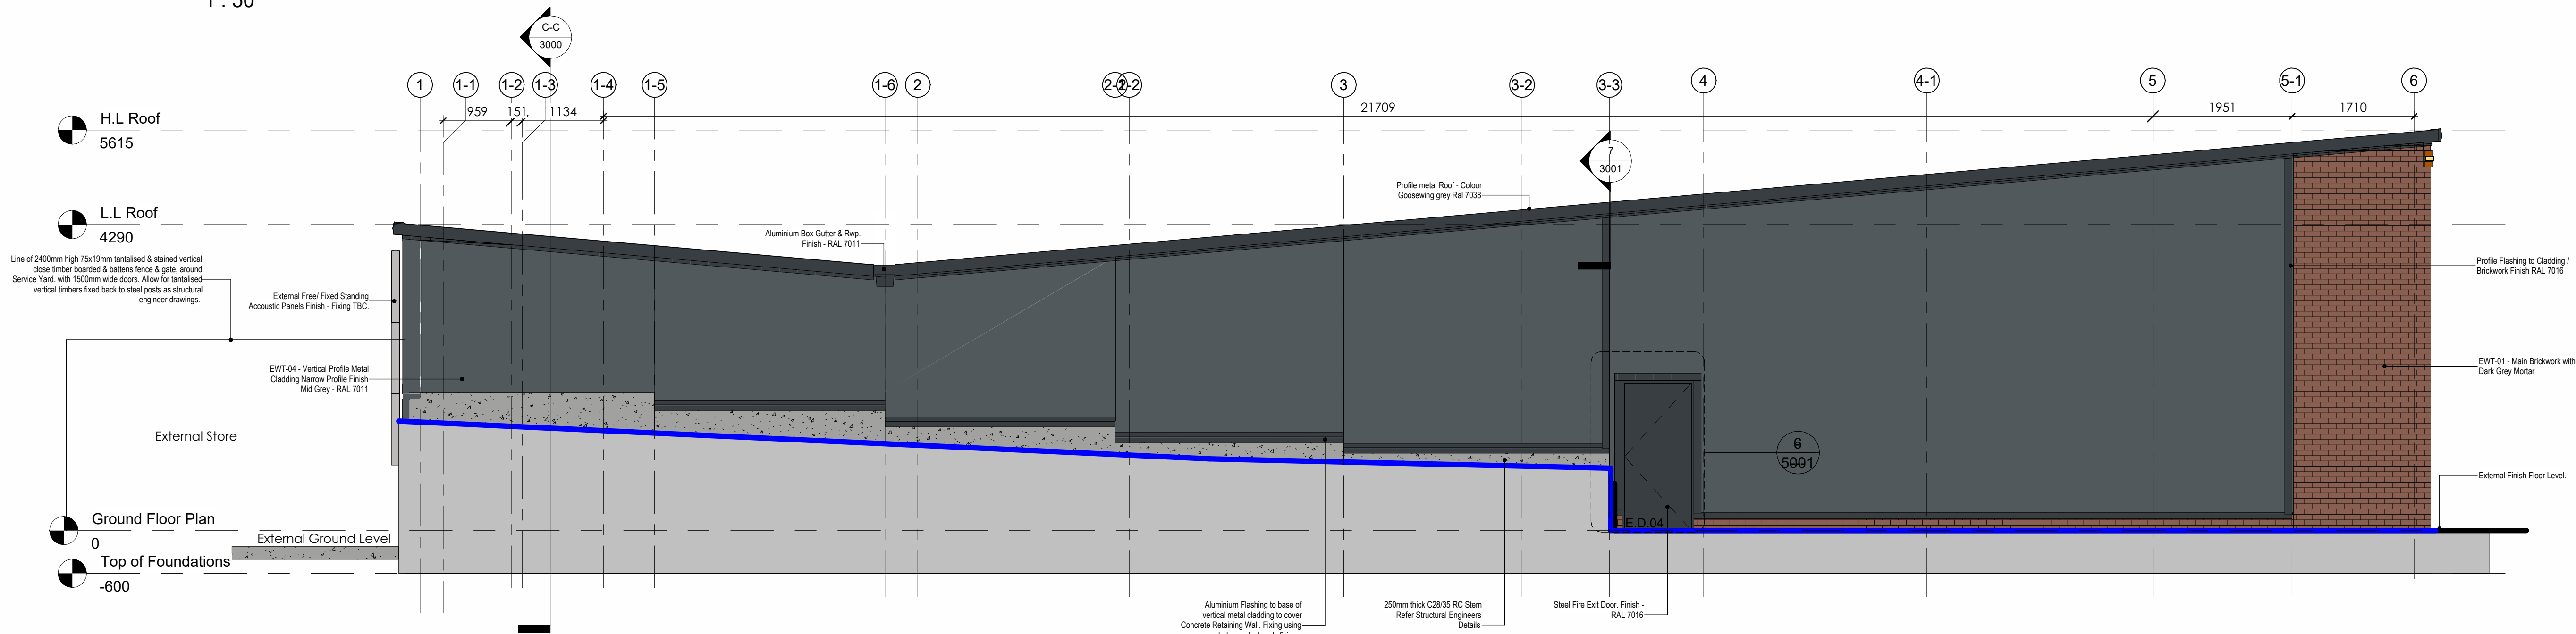

PROPOSED NORTH ELEVATION (E4)

1 : 50

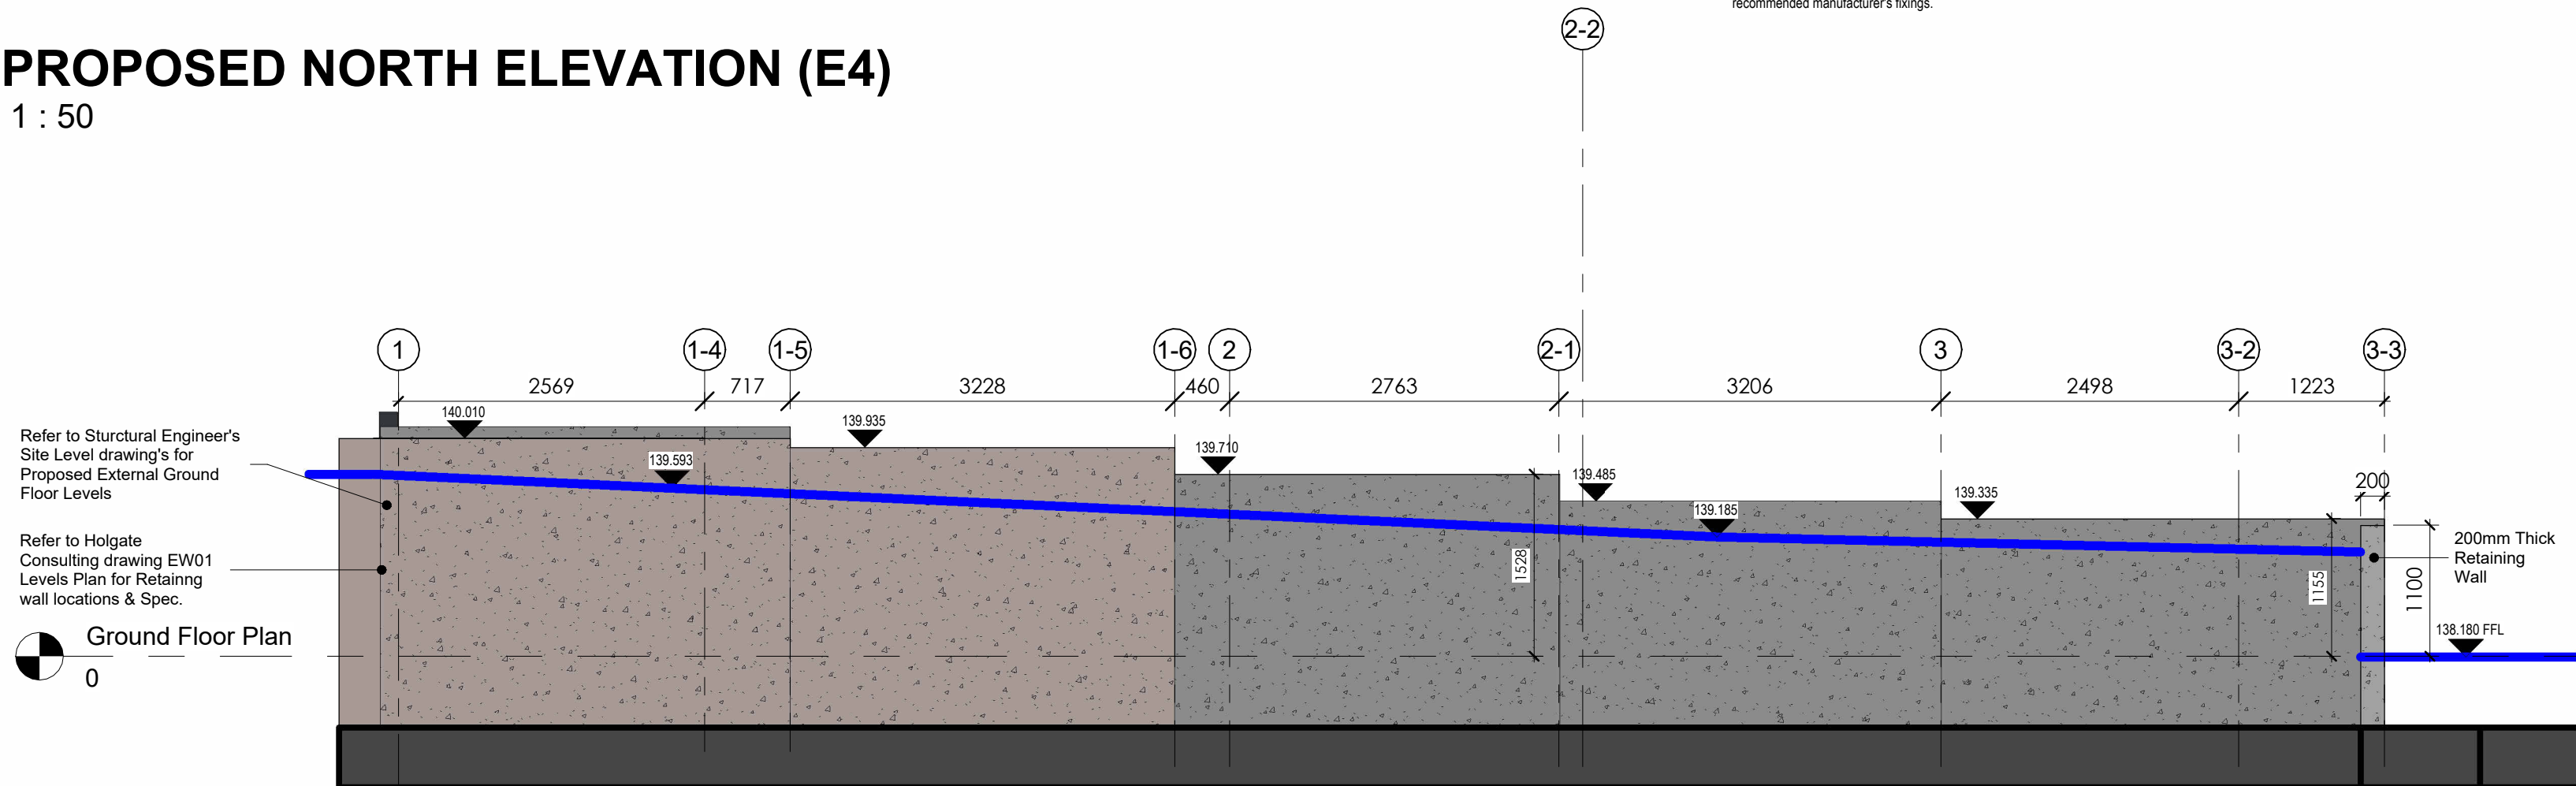

PROPOSED NORTH ELEVATION (E4) - RETAINING WALL

1 : 50

C05	Brickwork Information updated.	SD	IR	18.02.24
C04	Drawings updated with metalcraft comments dated 23.10.2023 Brick Types Updated As Contractor E-mail dated 03.11.23. Proposed Section Detail A Drawing Number overruled from 3003 to 3004. Listed Structural Engineers Model Added.	SD	IR	10.11.25
C03	Additional Section Details for Retained OPC Area added. Proposed External Ground Floor Level to elevations added. Information / drawing added to cover information requested for conditions sign off.	SD	IR	17.10.25
C02	CONSTRUCTION ISSUE	SD	IR	10.10.25
C01	FIRST ISSUE	SD	IR	20.02.25

REV	DESCRIPTION	BY	CHKD	DATE
-----	-------------	----	------	------

LOROC
ARCHITECTS

2TH FLOOR, 15 ST. PAUL'S STREET, WEST, LEEDS, LS1 2AS
3RD FLOOR, 86 - 90 PAUL STREET, LONDON, EC2A 4NE
T: 0113 233 7755
W: www.loroc.co.uk

PROJECT
TESCO STORE - OLDHAM ROAD, ROCHDALE

TITLE
PROPOSED ELEVATIONS - Sheet 2 of 2

DRAWING NO.
1630_LOR-00-00-DR-A- 2001

PROJECT NO. 1630_LOR-00-00-DR-A REVISION C05
SCALE As indicated DATE 19/02/25

DRAWN BY SD CHECKED BY IR

PURPOSE OF ISSUE
☐ PLANNING ☐ BUILDING REGS ☒ TENDER
☐ COMMENT ☐ INFORMATION ☐ CONSTRUCTION

THIS DRAWING IS COPYRIGHT AND THE INTELLECTUAL PROPERTY OF LOROC ARCHITECTS LIMITED. THIS DRAWING MAY NOT BE REPRODUCED IN WHOLE OR IN PART WITHOUT WRITTEN AUTHORITY. NO DIMENSIONS TO BE SCALED FROM THIS DRAWING. ALL DIMENSIONS TO BE CHECKED ON SITE PRIOR TO COMMENCEMENT OF WORKS AND ANY DISCREPANCIES REPORTED TO THE ARCHITECT/ ENGINEER/ CONTRACTOR.