




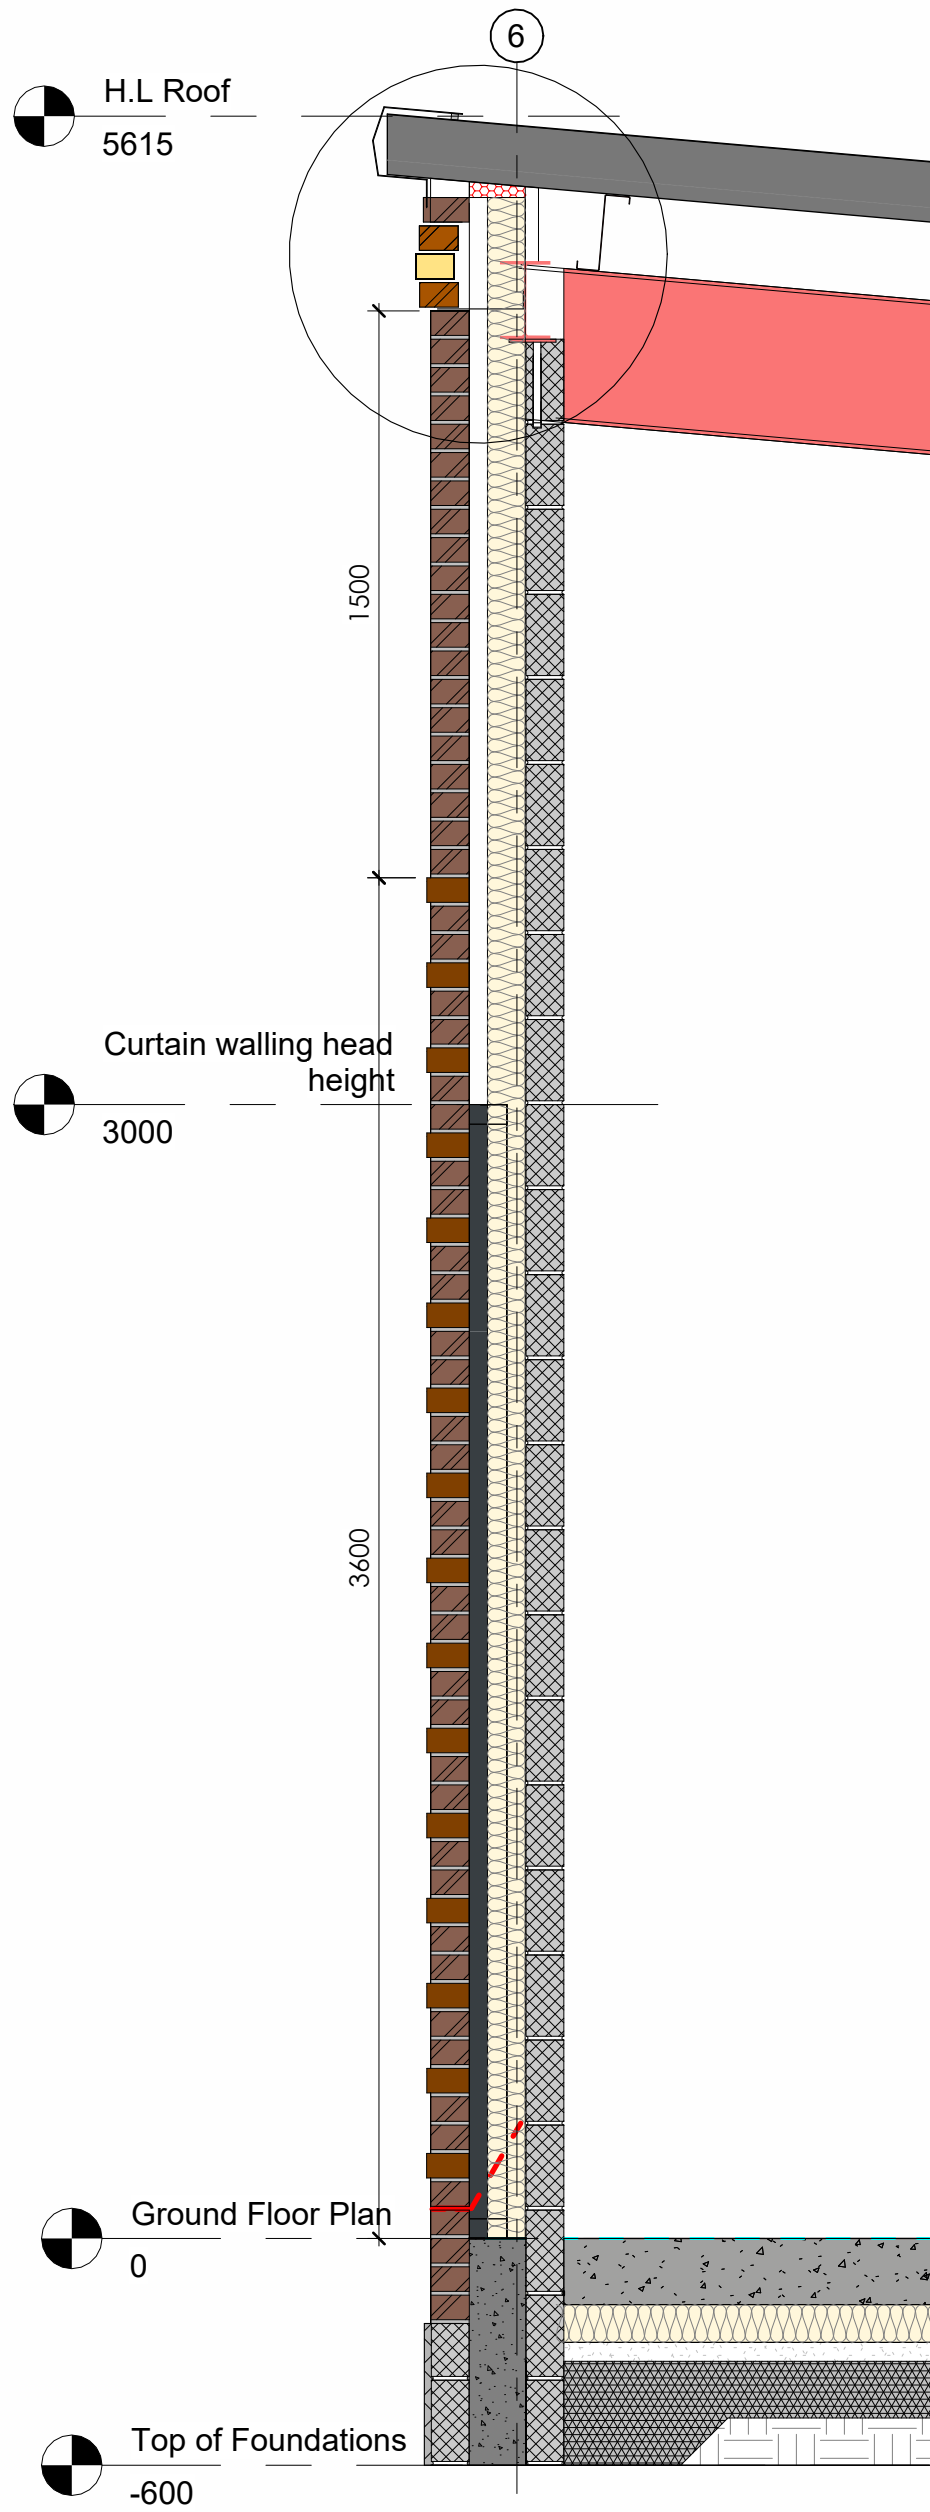

PROPOSED SECTION D-D
1 : 20

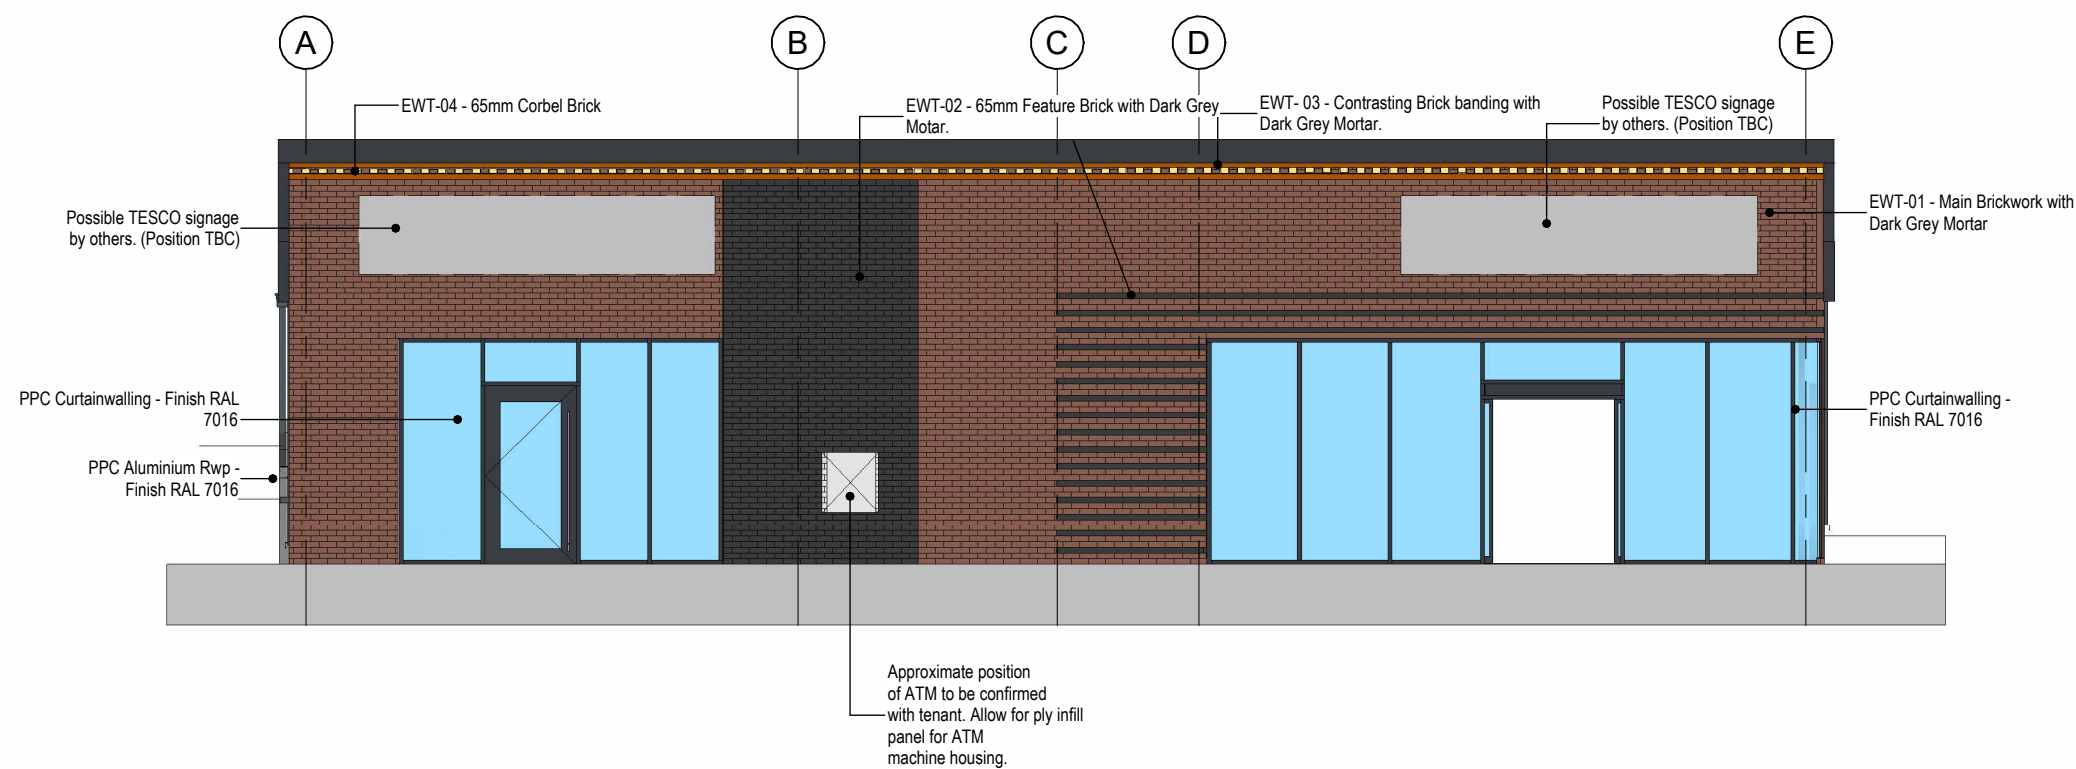

PROPOSED WEST ELEVATION (E1)
1 : 100

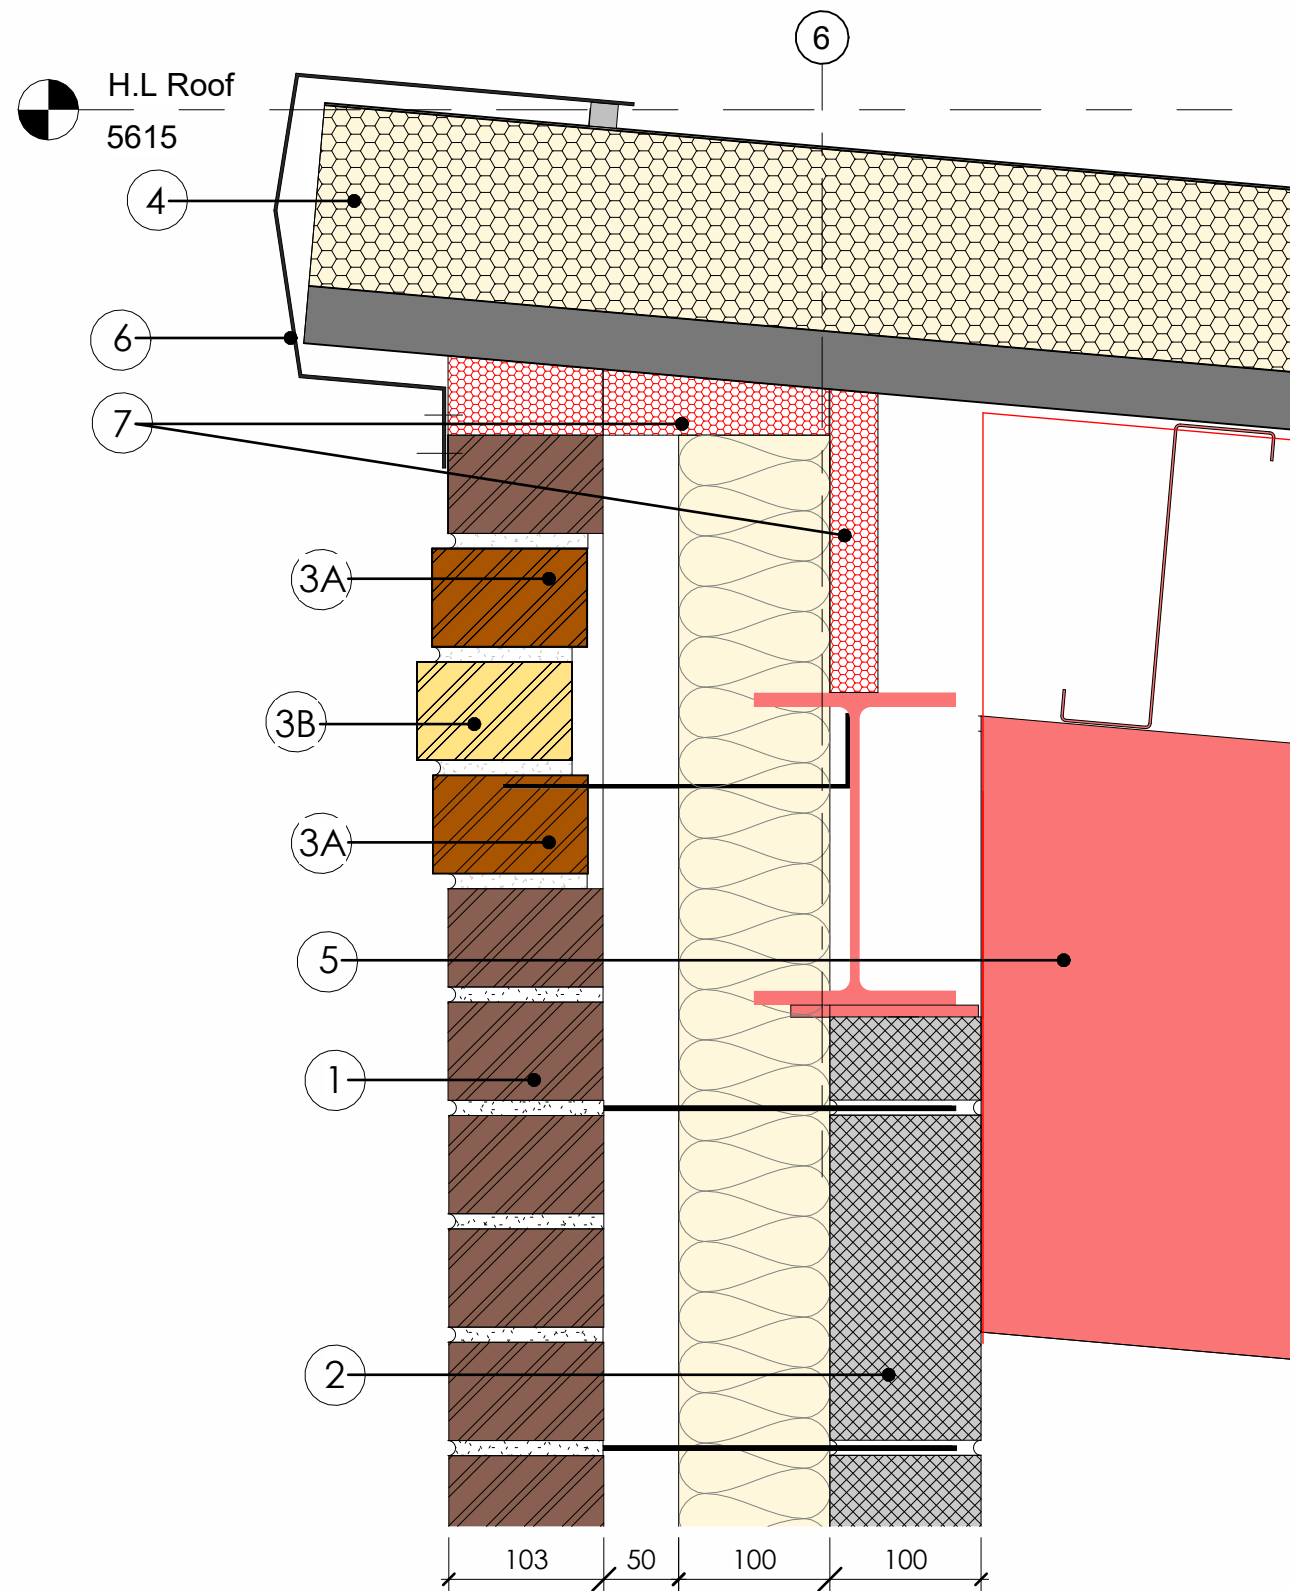

TYPICAL ROOF SECTION AT GRIDLINE 6
1 : 5

- EWT-01 - Main Brick 65mm Michelmersh Hadley Red Smooth with Dark Grey Mortar
- Concrete blocks to BS 6073 - 100mm 7N/mmsq. Services passing through walls below ground level to be linteled over with 50mm space around pipes.
- EWT-02 - 65mm Facing Brick Panel & Feature Banding Brick - Ibstock Holbrook Black Sandfaced Feature Contrasting Facing Brickworks.
- 3A EWT- 03 - Contrasting Brick - 65mm Ibstock Chesterton Smooth Red Feature banding below Corbel Brick.
- 3B EWT - 04 - Corbel Brick 65mm Classic Buff Waterstruck.
- Kingspan QuadCore Topdek Roof Panel or similar approved, to achieve max U - value 0.14 W/m²K in accordance with Landlord Specification. Fixed in accordance with manufacturers details and requirements.
- Structural Steelwork / Purlins to Structural Engineers design and specification foundation to Engineers design and specification. Steelwork to be Intumescent painted to achieve 60mins fire resistant.
- PPC aluminium fascia fixed back to roof. All Fixings as Manufacturers Recommendations & Details. Finish RAL 7016
- Fire Barrier around perimeter of all openings - min 60mins. Allow for Fire Barrier between roof and walls.

NOTES

ALL WORK TO BE CARRIED OUT IN ACCORDANCE WITH THE BUILDING REGULATIONS AND THE REQUIREMENTS OF THE LOCAL AUTHORITY.



Brickwork Perspective

P03 Brickwork Information Updated. Section D-D added. Sheet size now A1.	SD	IR	17.02.26
C01 Drawings updated with metalcraft comments dated 23.10.2025 Brick Types Updated As Contractors E-mail dated 03.11.25. Proposed Section Detail A. Drawing Number amended from 3003 to 3006. Latest Structural Engineers Model Added.	SD	IR	10.11.25
P02 BRICKWORK DETAIL UPDATED IN LINE WITH CONTRACTORS INFORMATION	SD	IR	03.06.25
P01 FIRST ISSUE	SD	IR	09.05.25

REV	DESCRIPTION	BY	CHKD	DATE
-----	-------------	----	------	------

LOROC
ARCHITECTS

5TH FLOOR, 15 ST. PAUL'S STREET, WEST, LEEDS, LS1 2JG
T: 0113 233 7755
W: www.loroc.co.uk

3RD FLOOR, 86 - 90 PAUL STREET, LONDON, EC2A 4NE
T: 0203 875 5333

PROJECT
TESCO STORE - OLDHAM ROAD, ROCHDALE

TITLE
PROPOSED SECTION DETAIL A

DRAWING NO.
1630-LRC-XX_DR_A- 3006

PROJECT NO.	1630-LRC-XX_DR_A	REVISION	P03
SCALE	As indicated	DATE	11/04/25
DRAWN BY	SD	CHECKED BY	IR

PURPOSE OF ISSUE
☐ PLANNING ☐ BUILDING REGS ☐ TENDER
☐ COMMENT ☐ INFORMATION ☐ CONSTRUCTION

THIS DRAWING IS COPYRIGHT AND THE INTELLECTUAL PROPERTY OF LOROC ARCHITECTS LIMITED. THIS DRAWING MAY NOT BE REPRODUCED IN WHOLE OR IN PART WITHOUT WRITTEN AUTHORITY. NO DIMENSIONS TO BE SCALED FROM THIS DRAWING. ALL DIMENSIONS TO BE CHECKED ON SITE PRIOR TO COMMENCEMENT OF WORKS AND ANY DISCREPANCIES REPORTED TO THE ARCHITECT/ ENGINEER/ CONTRACTOR.