


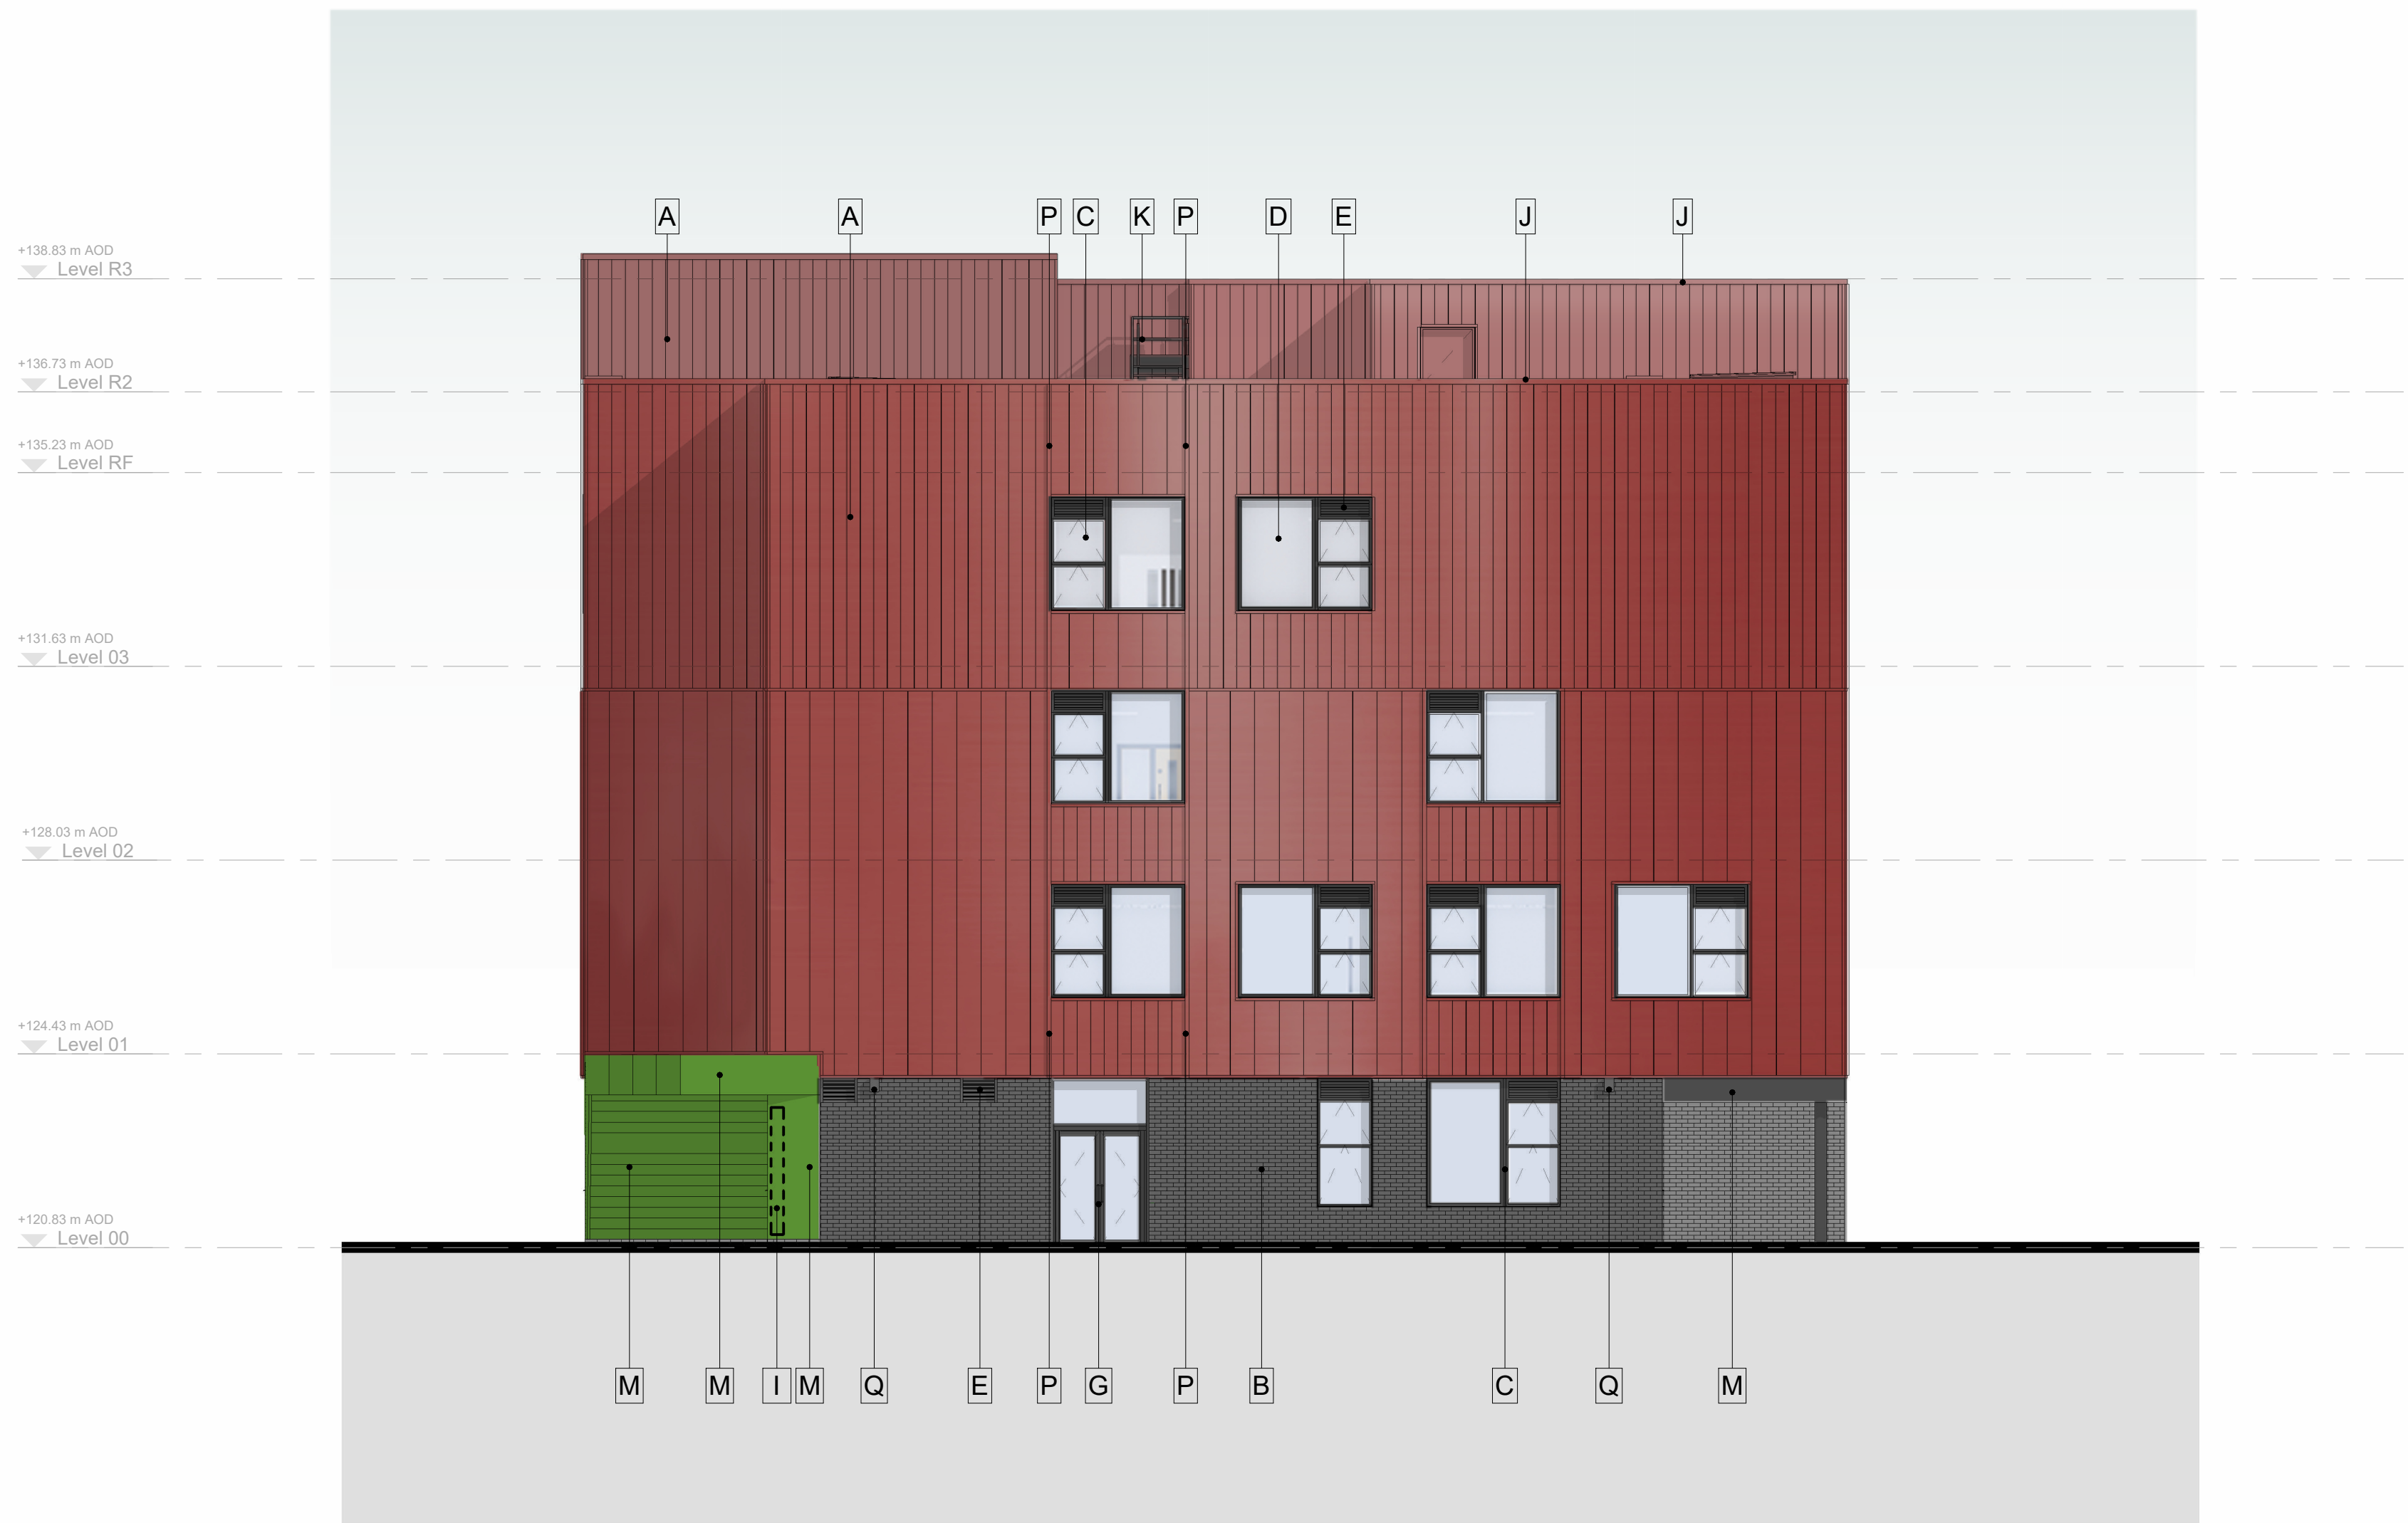

1 North Elevation
1 : 100



2 West Elevation
1 : 100

0 1 2 3 4 5
m

© COPYRIGHT
The copyright in this drawing is vested in Sheppard Robson and no license or assignment of any kind has been, or is, granted to any third party whether by provision of copies or originals or otherwise unless agreed in writing.

DO NOT SCALE FROM THIS DRAWING
The contractor shall check and verify all dimensions on site and report any discrepancies in writing to Sheppard Robson before proceeding work.

FOR ELECTRONIC DATA ISSUE
Electronic Data drawings are issued as "read only" and should not be interrogated for measurement. All dimensions and levels should read, only from those values stated in text on the drawing.

HAZARD IDENTIFICATION
To be read with CDM Risk Assessment FE0012-SRA-XX-XX-T-A-0094.

MATERIAL KEY

A Standing Seam Metal Cladding
Colour Oxide Red - RAL 3009

B Facing Brickwork
LBT Brick & Facades BA307 Moria
Lime Green Glazed Brick to Nursery Entrance

C Aluminium Window / Curtain Wall
Colour Anthracite Grey - RAL 7016

D Clear Glazing

E Metal Louvre
Colour Anthracite Grey - RAL 7016

F Metal Blank Door
Colour Anthracite Grey - RAL 7016

G Metal Framed Glazed Door
Colour Anthracite Grey - RAL 7016

H Glazed Door in Curtain Wall
Colour Anthracite Grey - RAL 7016

I External Building Signage
Refer to RCD schedule - TBA

J Parapet Metal Coving
Colour Oxide Red - RAL 3009

K Galvanised External Stair

L Spandrel Panel
Colour Anthracite Grey - RAL 7016

M Metal Cladding
Colour Anthracite Grey - RAL 7016 generally
Yellow Green - RAL 6018 to Nursery Canopy

N Metal Louvre
Colour Oxide Red - RAL 3009

O Automatic Circular Sliding Glazed Door
Colour Anthracite Grey - RAL 7016

P Vertical Feature Trim
Colour Oxide Red - RAL 3009


Q Bird box

R Bat box

REVISIONS

REV.	DATE	AMENDMENT
P01	07/03/2025	Issued for Planning
P02	07/05/2025	Issued for Planning
P03	01/10/2025	Issued for Planning
P04	22/10/2025	Issued for Planning
P05	19/02/2026	Issued for Planning

KEYPLAN

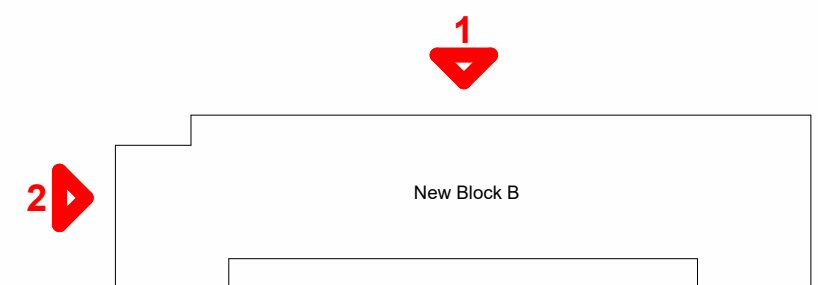

CLIENT
Department for Education (DfE)

WILLMOTT DIXON
SINCE 1852

Department for Education

PROJECT
Hopwood Hall College Rochdale

SCALE@AD
1 : 100

DATE
19/02/2026

ORIGINATOR
DC

CHECKED
DC

AUTHORISED
HI

DESCRIPTION
General Arrangement
North and West Elevations

CLASSIFICATION
PM_40_40_27: Elevation drawings

STAGE
RIBA Stage 5

SR NO.
7254

SHEPPARD ROBSON

77 Parkway Camden Town London NW1 7PU
T: +44 (0)20 7504 1700 E: enquiries@sheppardrobson.co.uk

S2 Planning

DRAWING NO.
FE0012-SRA-01-XX-D-A-0222

REV.
P05