



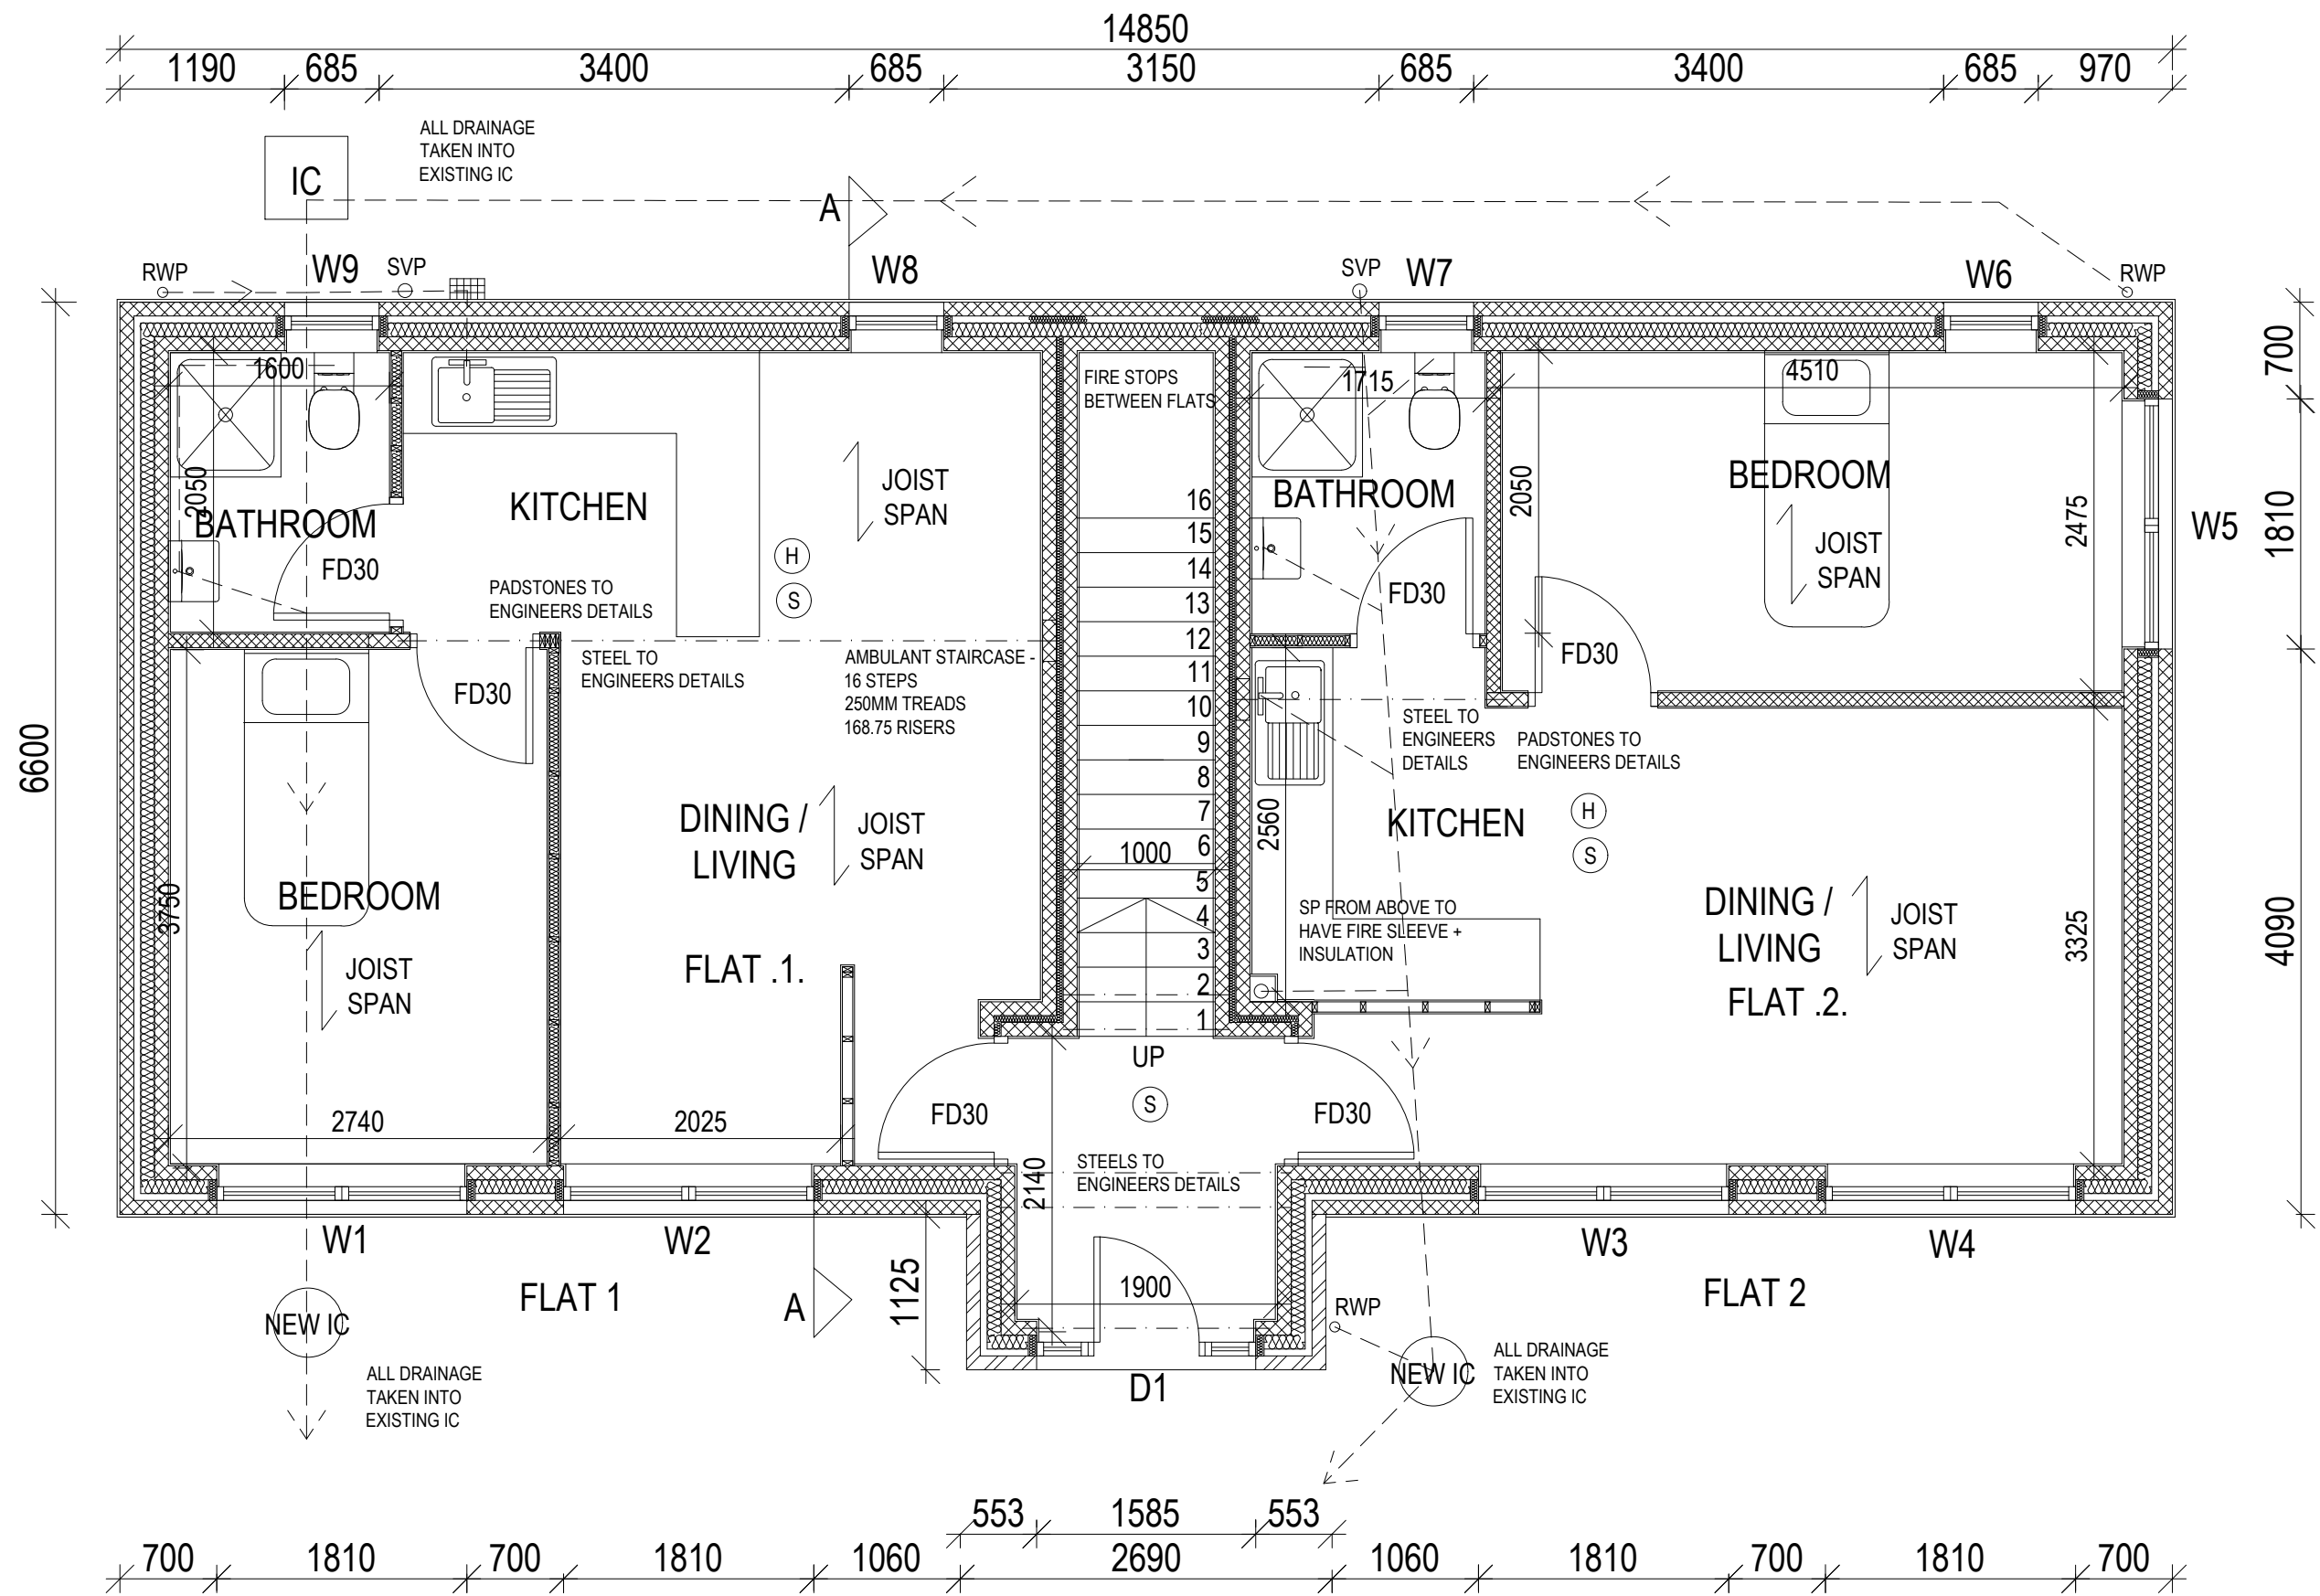

PROPOSED GROUND FLOOR PLAN

- FLAT .1. BEDROOM 10.2 SQ M 1 PERSON 1 BED 37SQ M
- FLAT .2. BEDROOM 10.8 SQ M 1 PERSON 1 BED 37SQ M
- FLAT .3. BEDROOM 10.2 SQ M 1 PERSON 1 BED 37SQ M
- FLAT .4. BEDROOM 10.2 SQ M 1 PERSON 1 BED 37SQ M

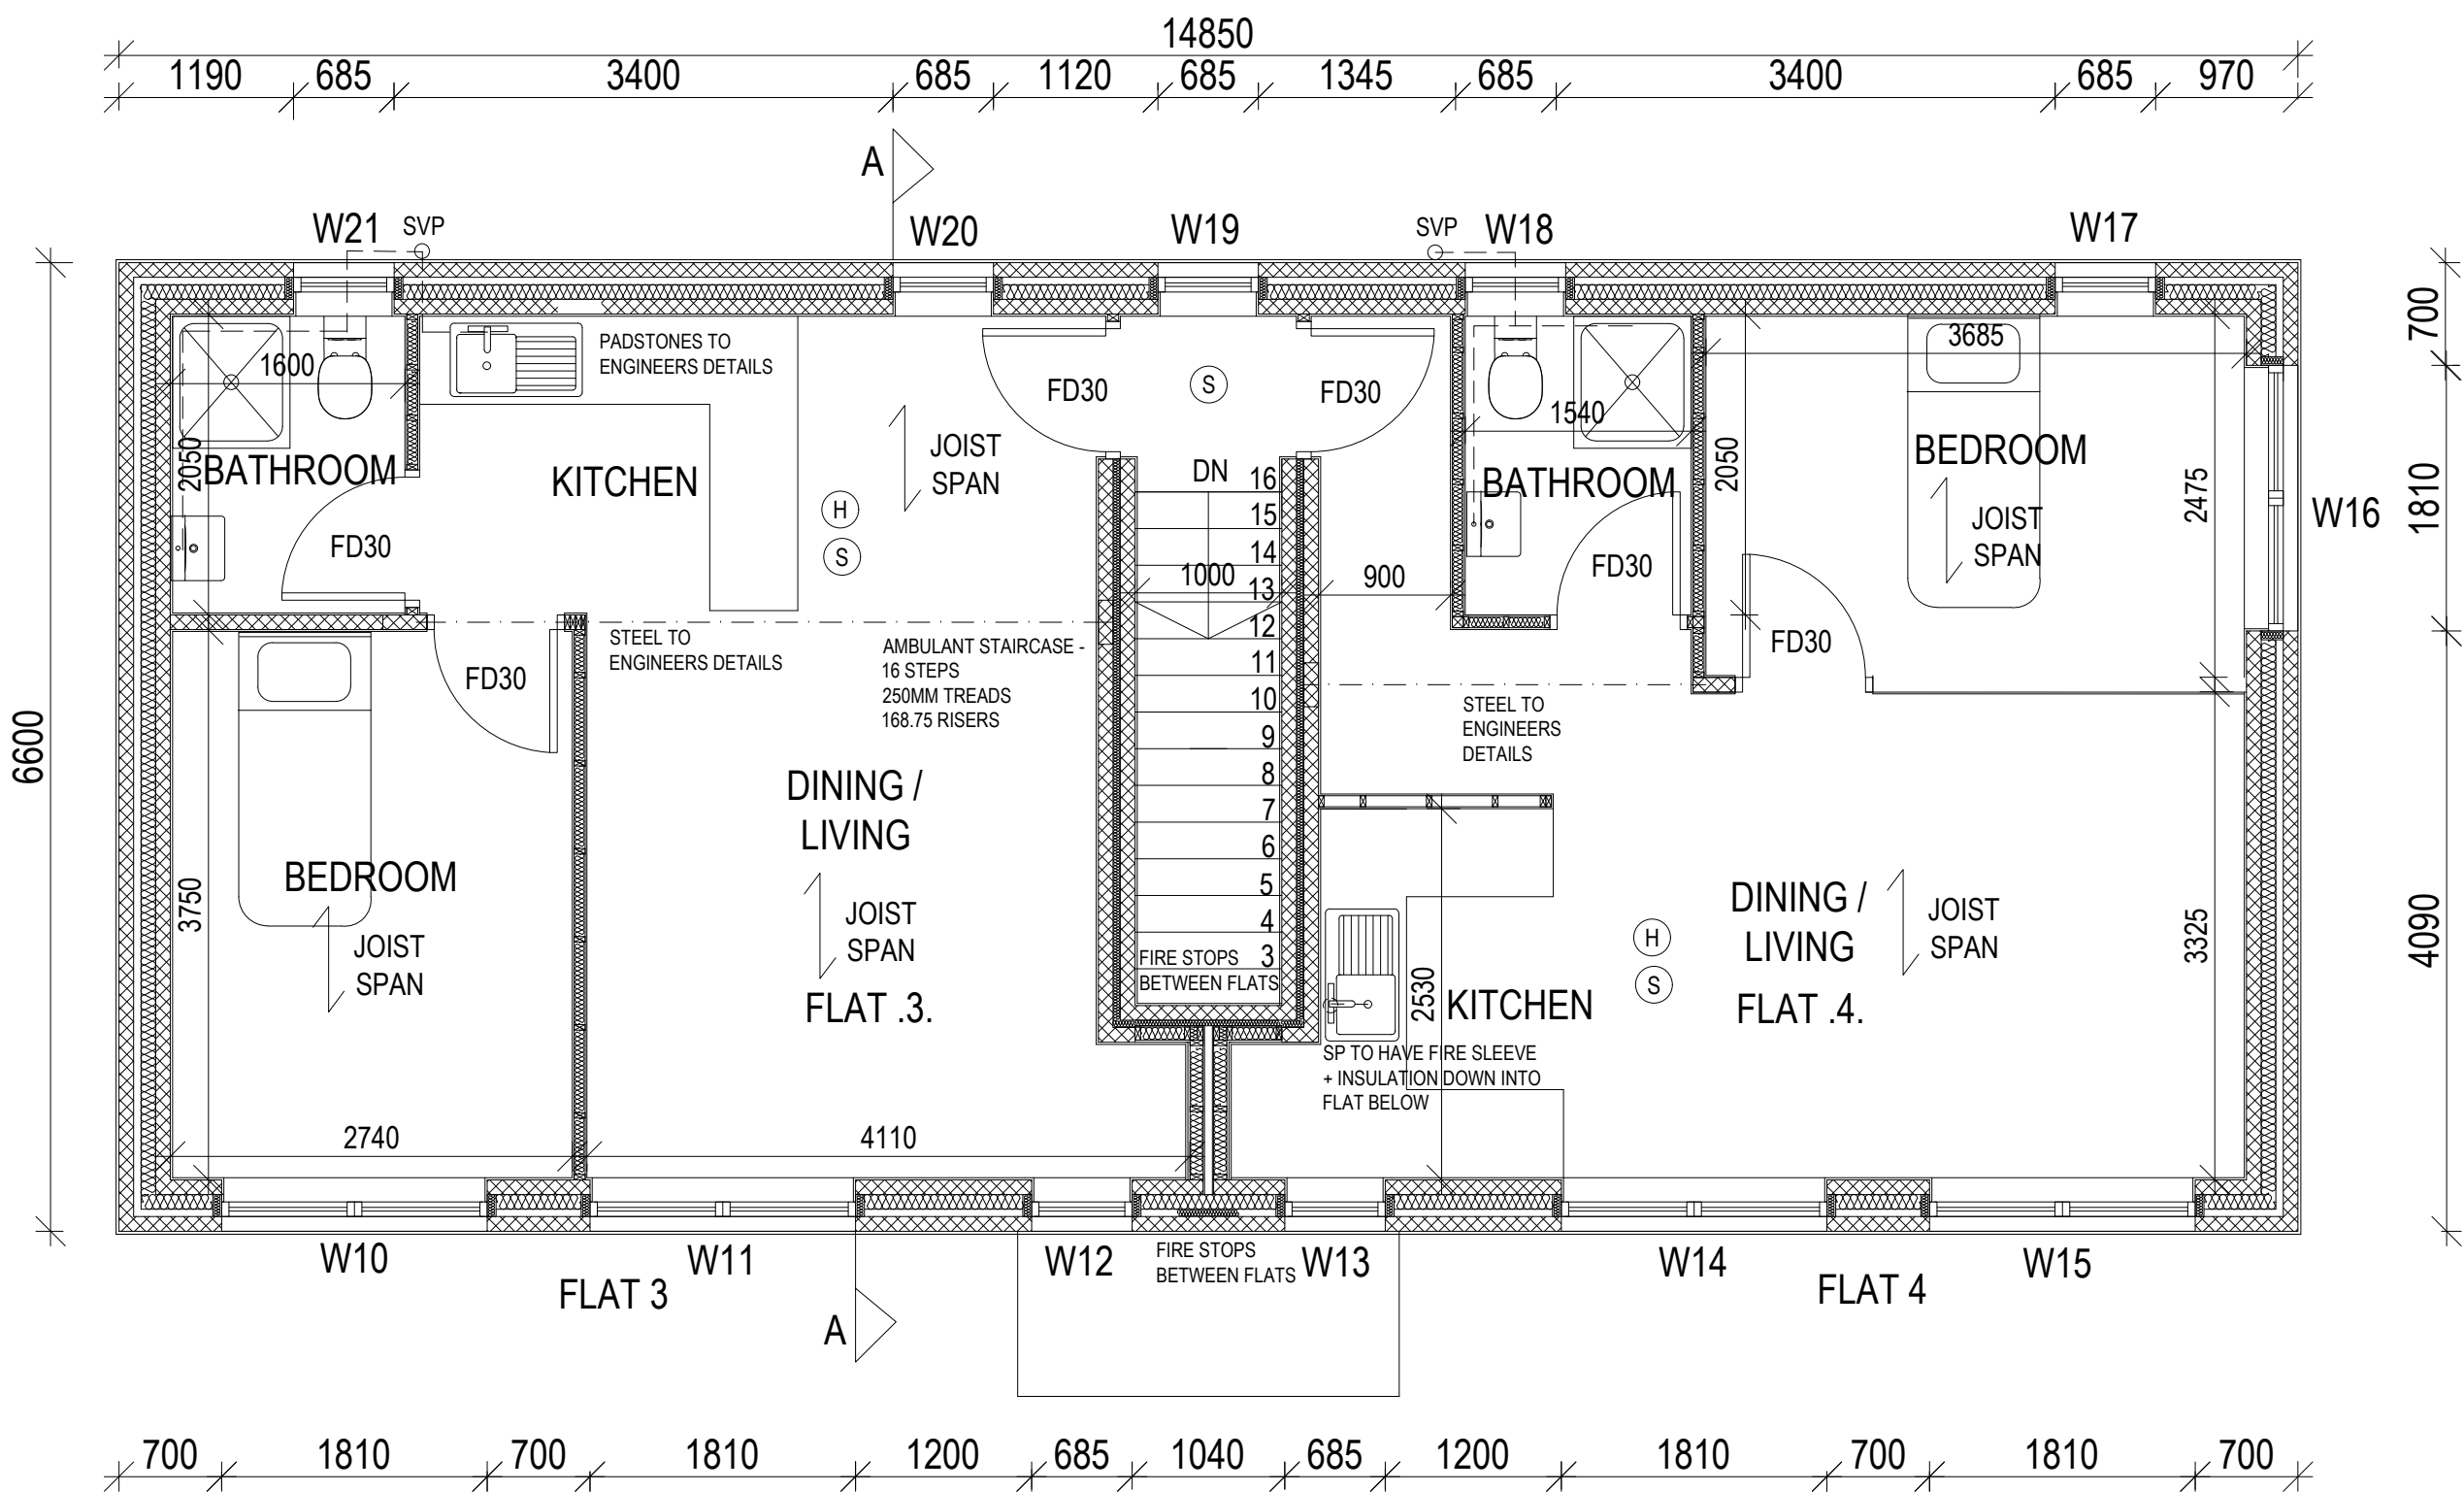

PROPOSED FIRST FLOOR PLAN

 NORTHERN DESIGN OLDHAM Chartered Architects 17 STATION LANE GROTON OLDHAM OL4 5QY TELEPHONE 07753859616			
CLIENT CRISTIAN VRAJITORU			
PROJECT PROPOSED APARTMENTS FIELDING STREET MIDDLETON			
DRAWING TITLE DETAILED PLANS			
Rev.	Notes	Date	Drawn
SCALE 1:50 AT A1		06.25	A.D.
PROJECT No. 2410		DRAWING No. 10	Rev.